


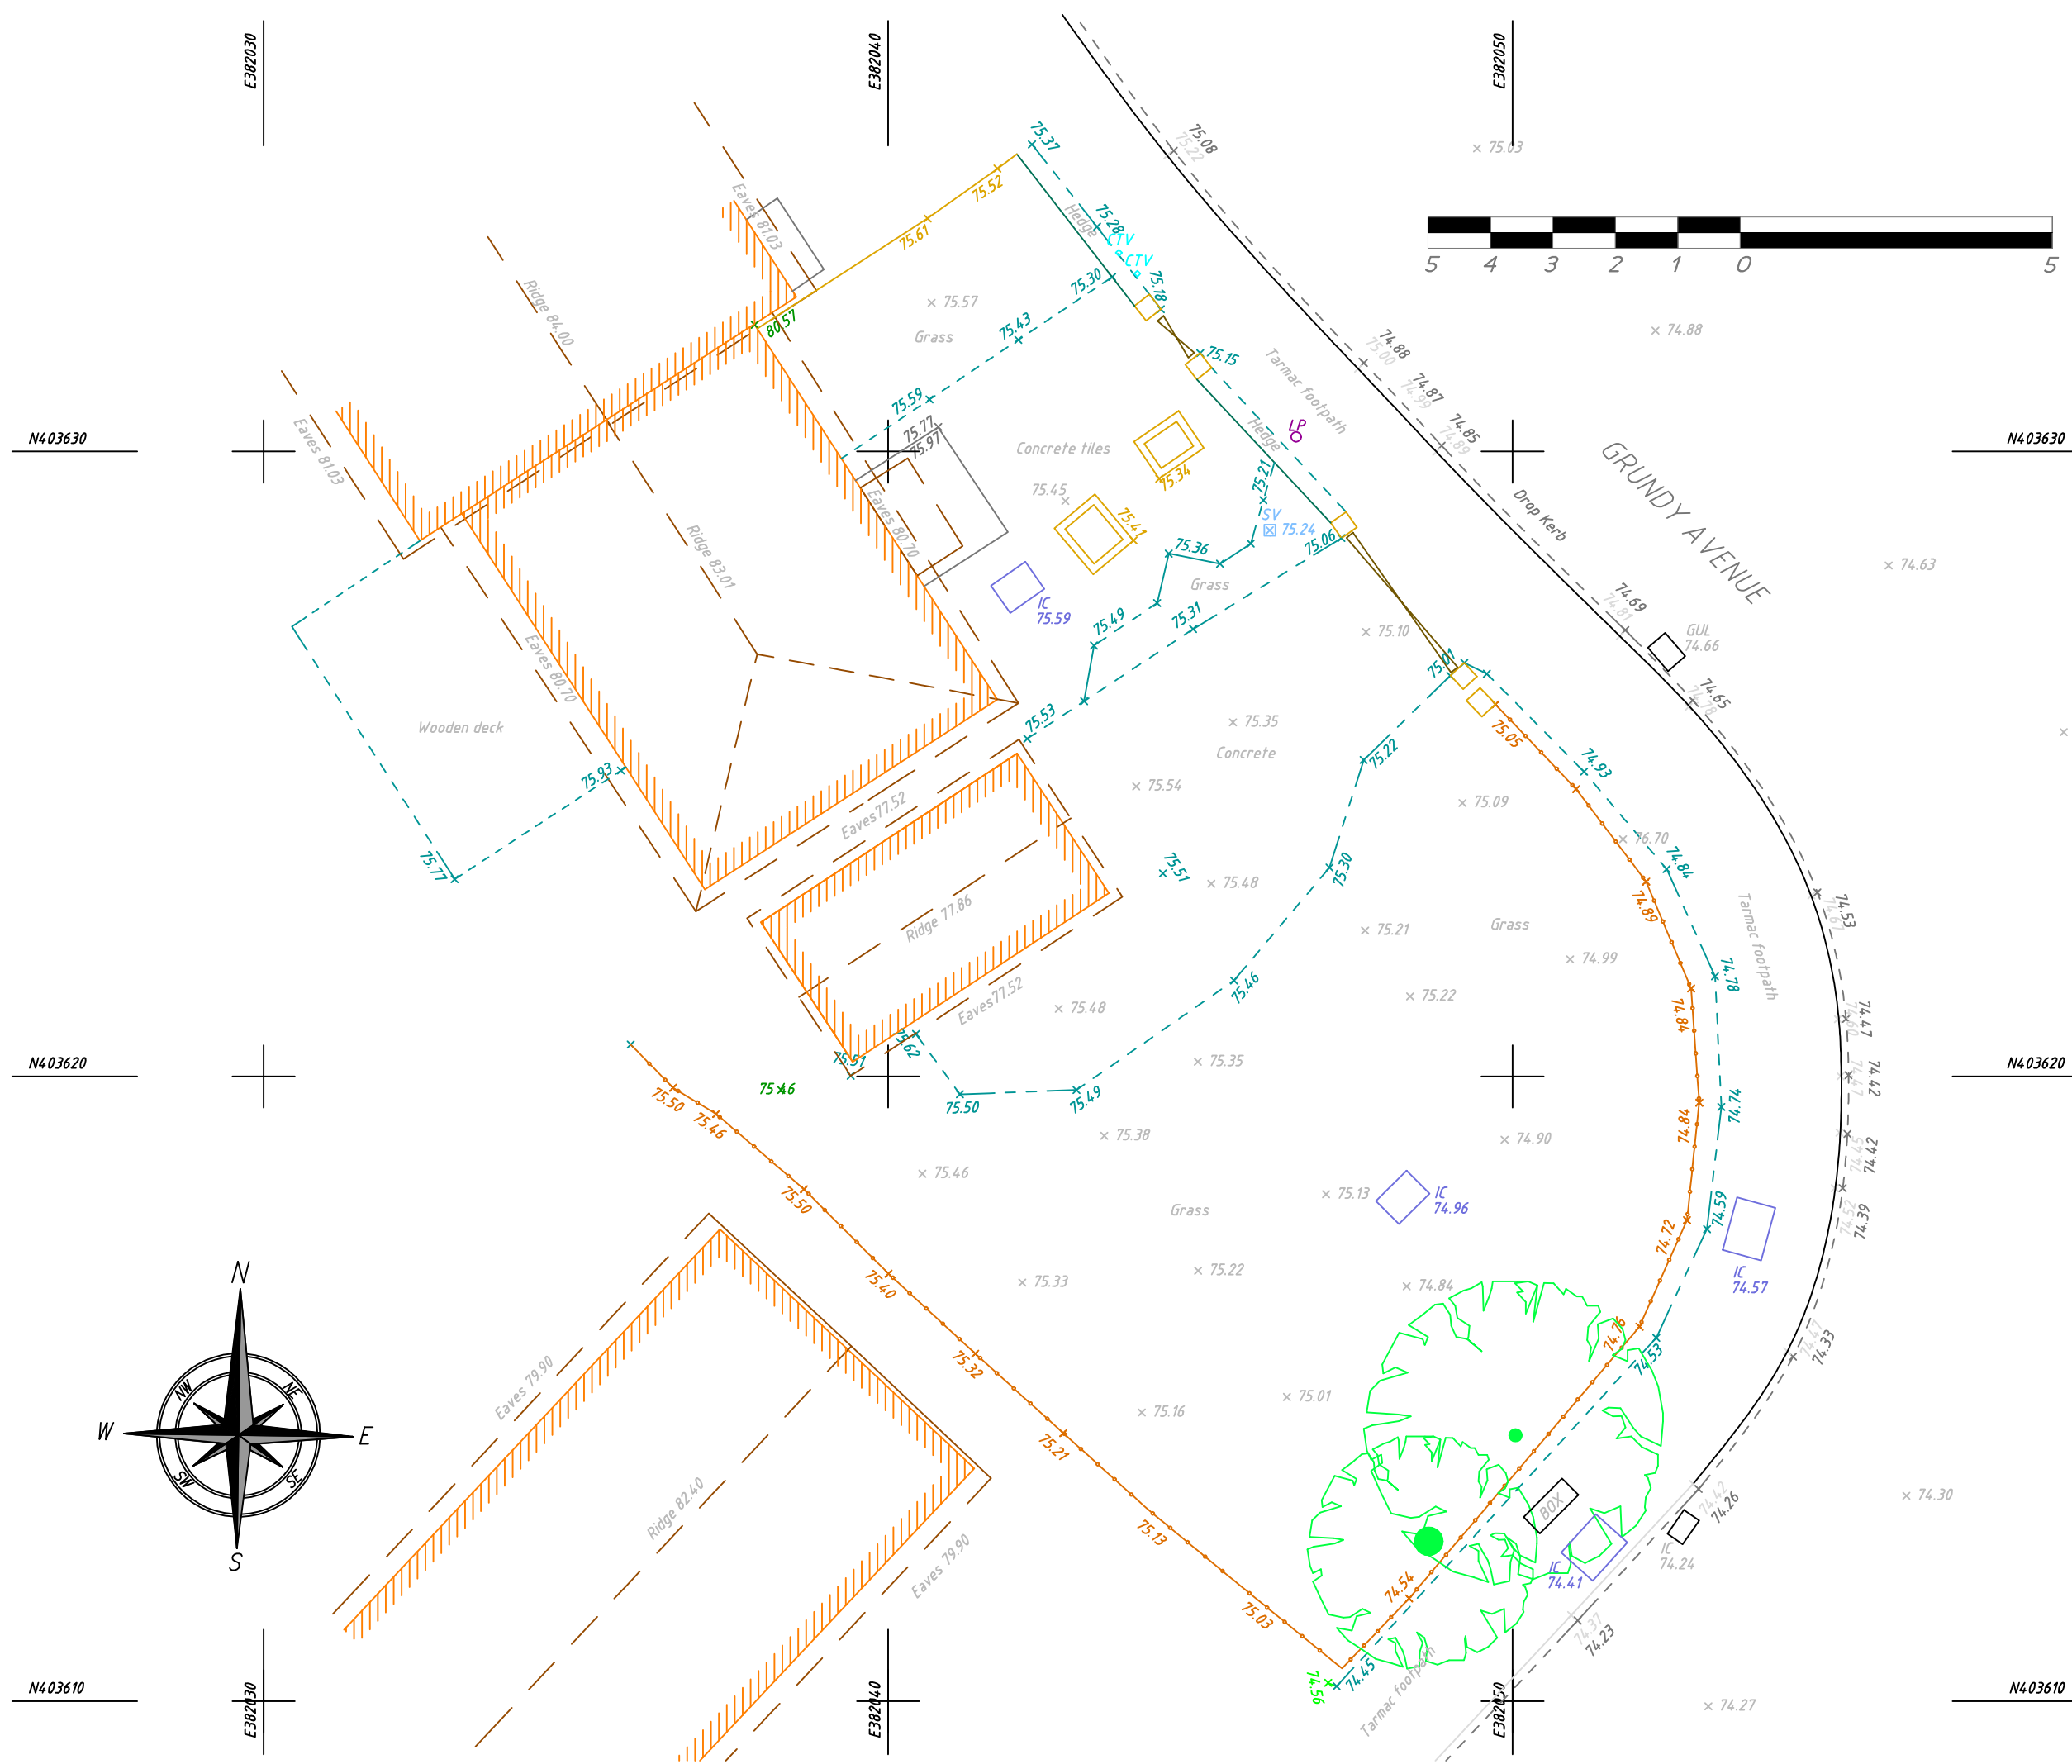

Revision History			
RevID	ChID	Change Name	Date



ARCHITECTURAL DRAWING SERVICE
4 Kemnay Avenue Stoke On Trent ST6 6UB
mob. 07599 501 000 mob. 079999 20 500
info@ktkgroup.co.uk www.ktkgroup.co.uk

Client
Mr&Ms Bienias

Project
Double side extension, demolition of the existing garage and construction of a new one in the new location
1 Grundy Avenue Prestwich Manchester M25 9TG

Drawing Name
Topographic Survey

Drawing Status
Planning

Drawn By T.R.K.	Checked by K.M.S.	Date 2020-09-10
--------------------	----------------------	--------------------

Drawing Scale
A3@ 1:100

Drawing Number KTK-PL20-08-04	Revision
----------------------------------	----------