


Location Plan

Site Address: 14, Bury Old Road, Prestwich, M25 0EX

Date Produced: 20-Jan-2025

Scale: 1:1250 @A4

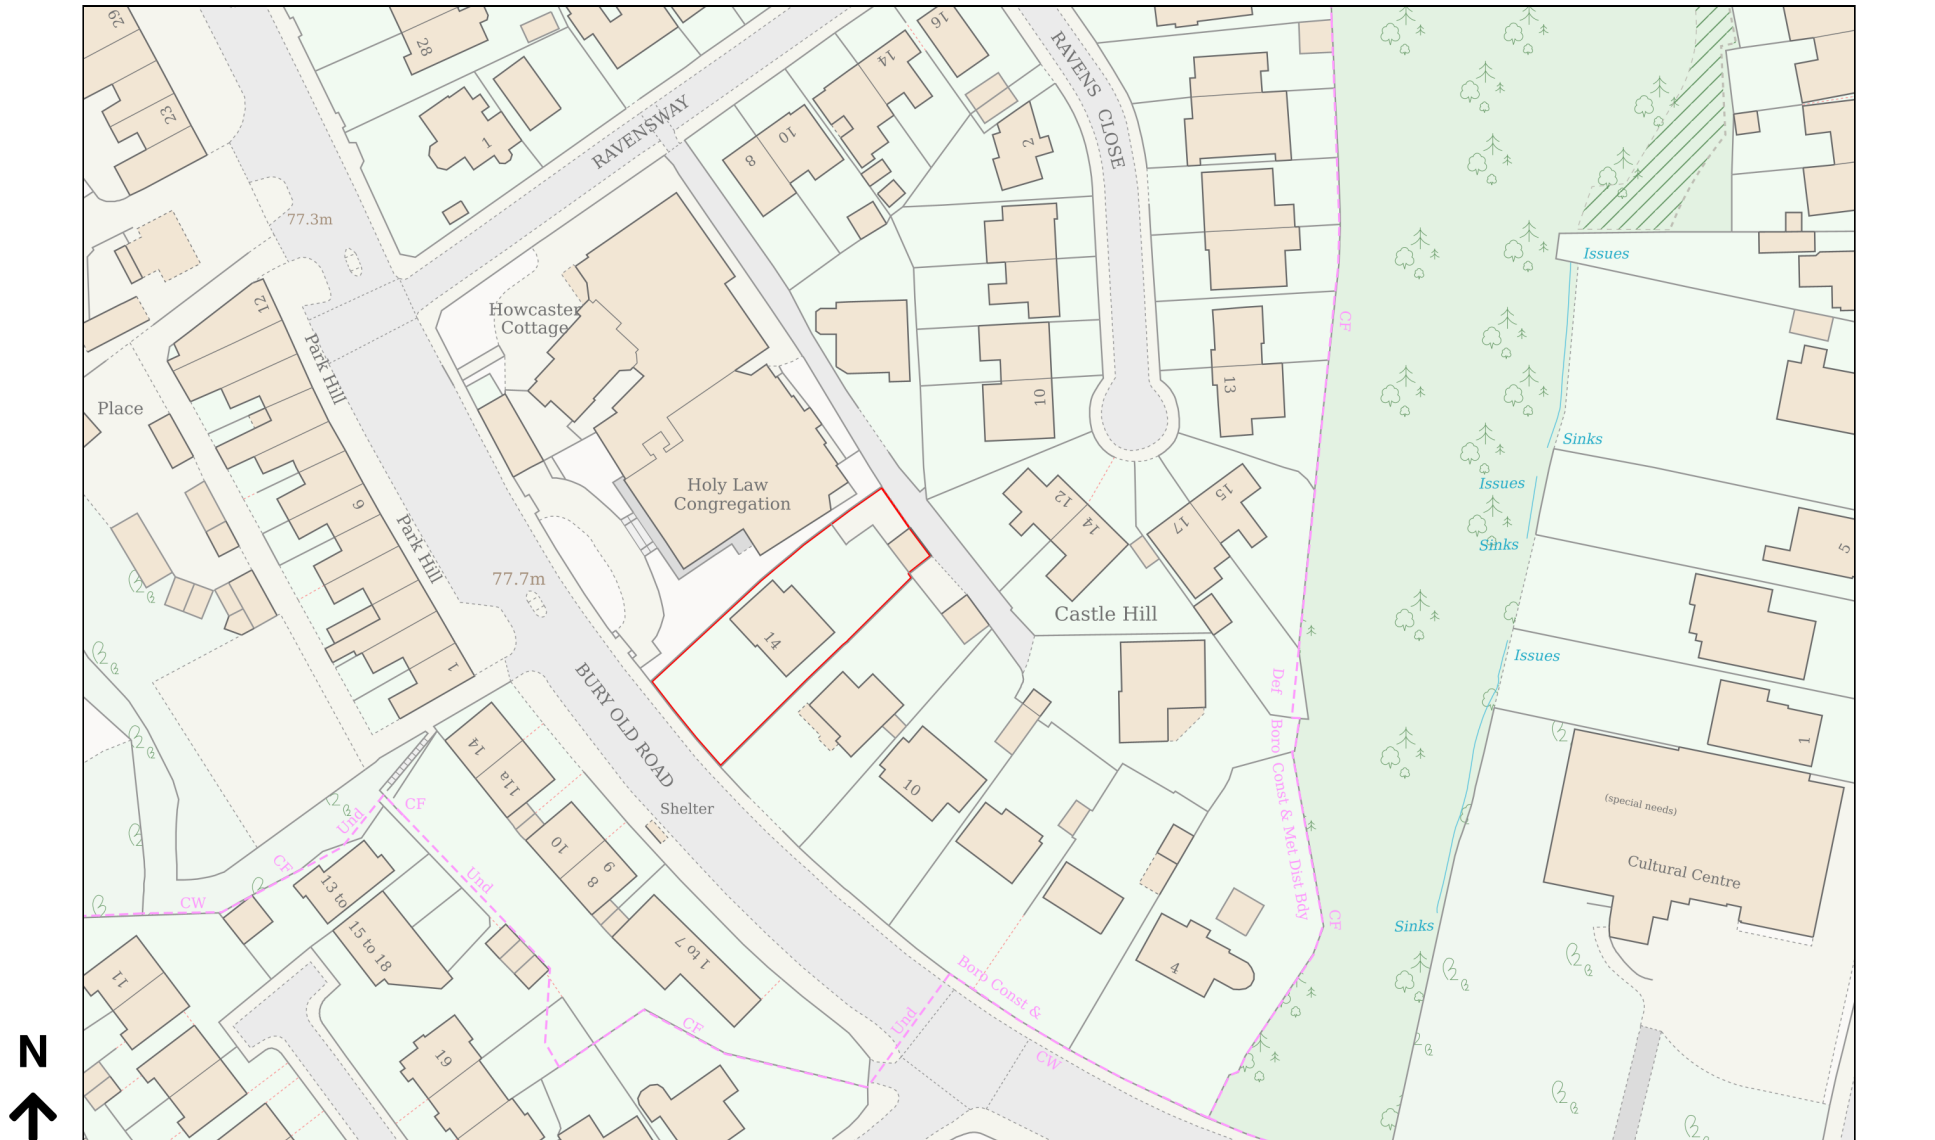

Planning Portal Reference: PP-13698659v1