

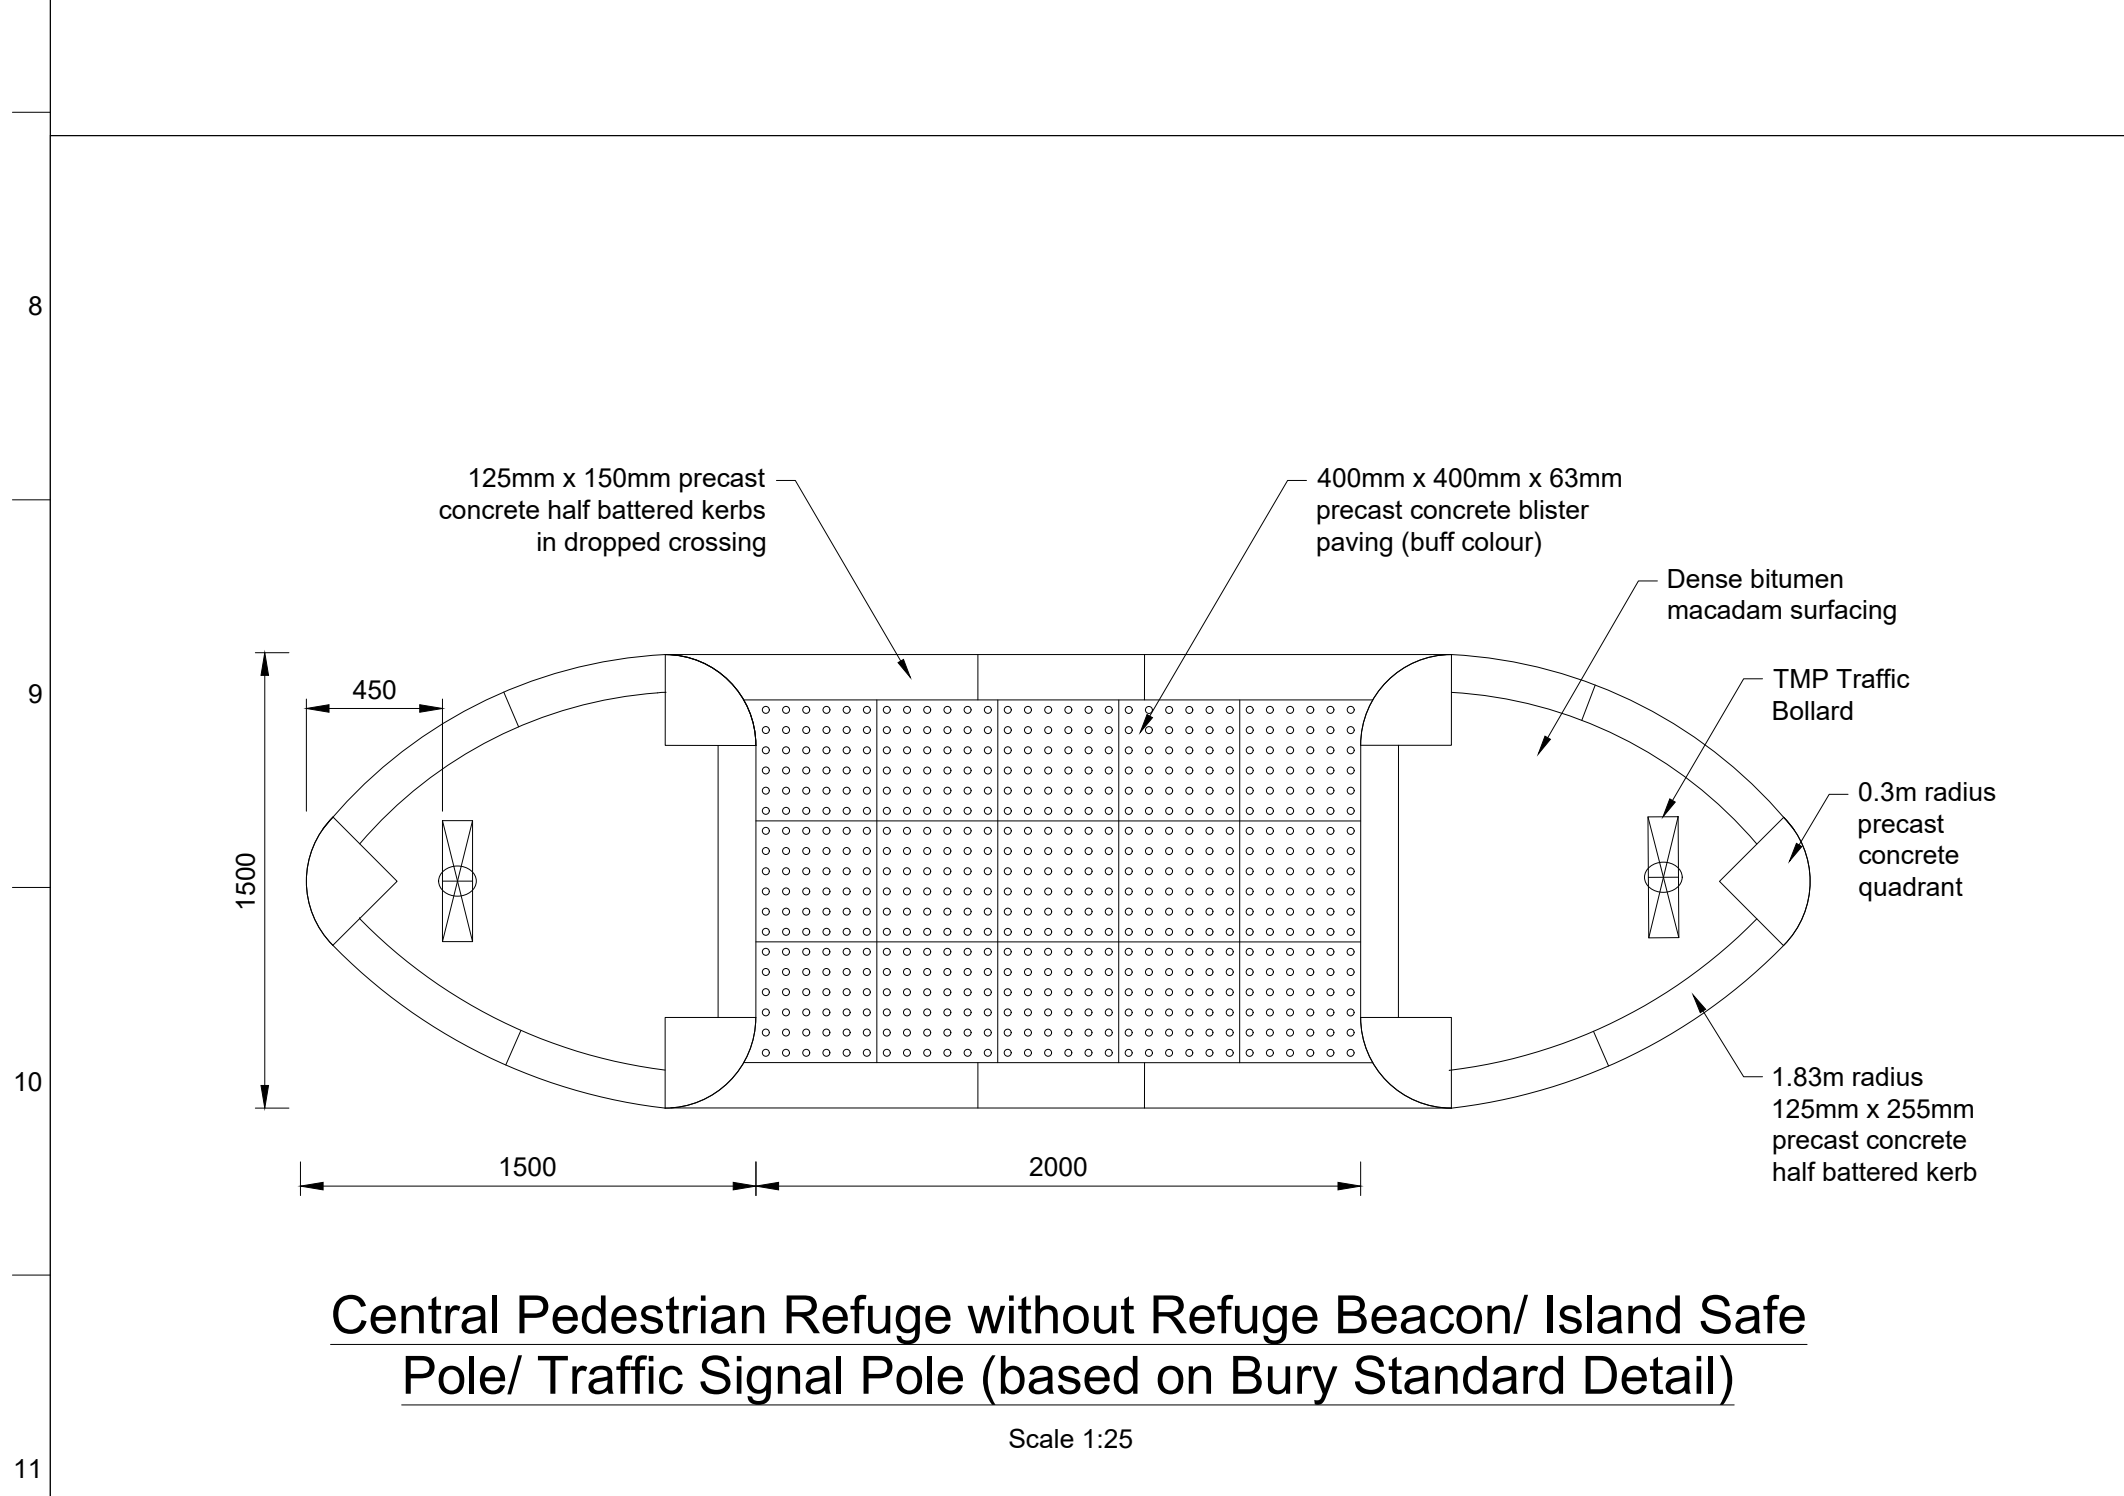
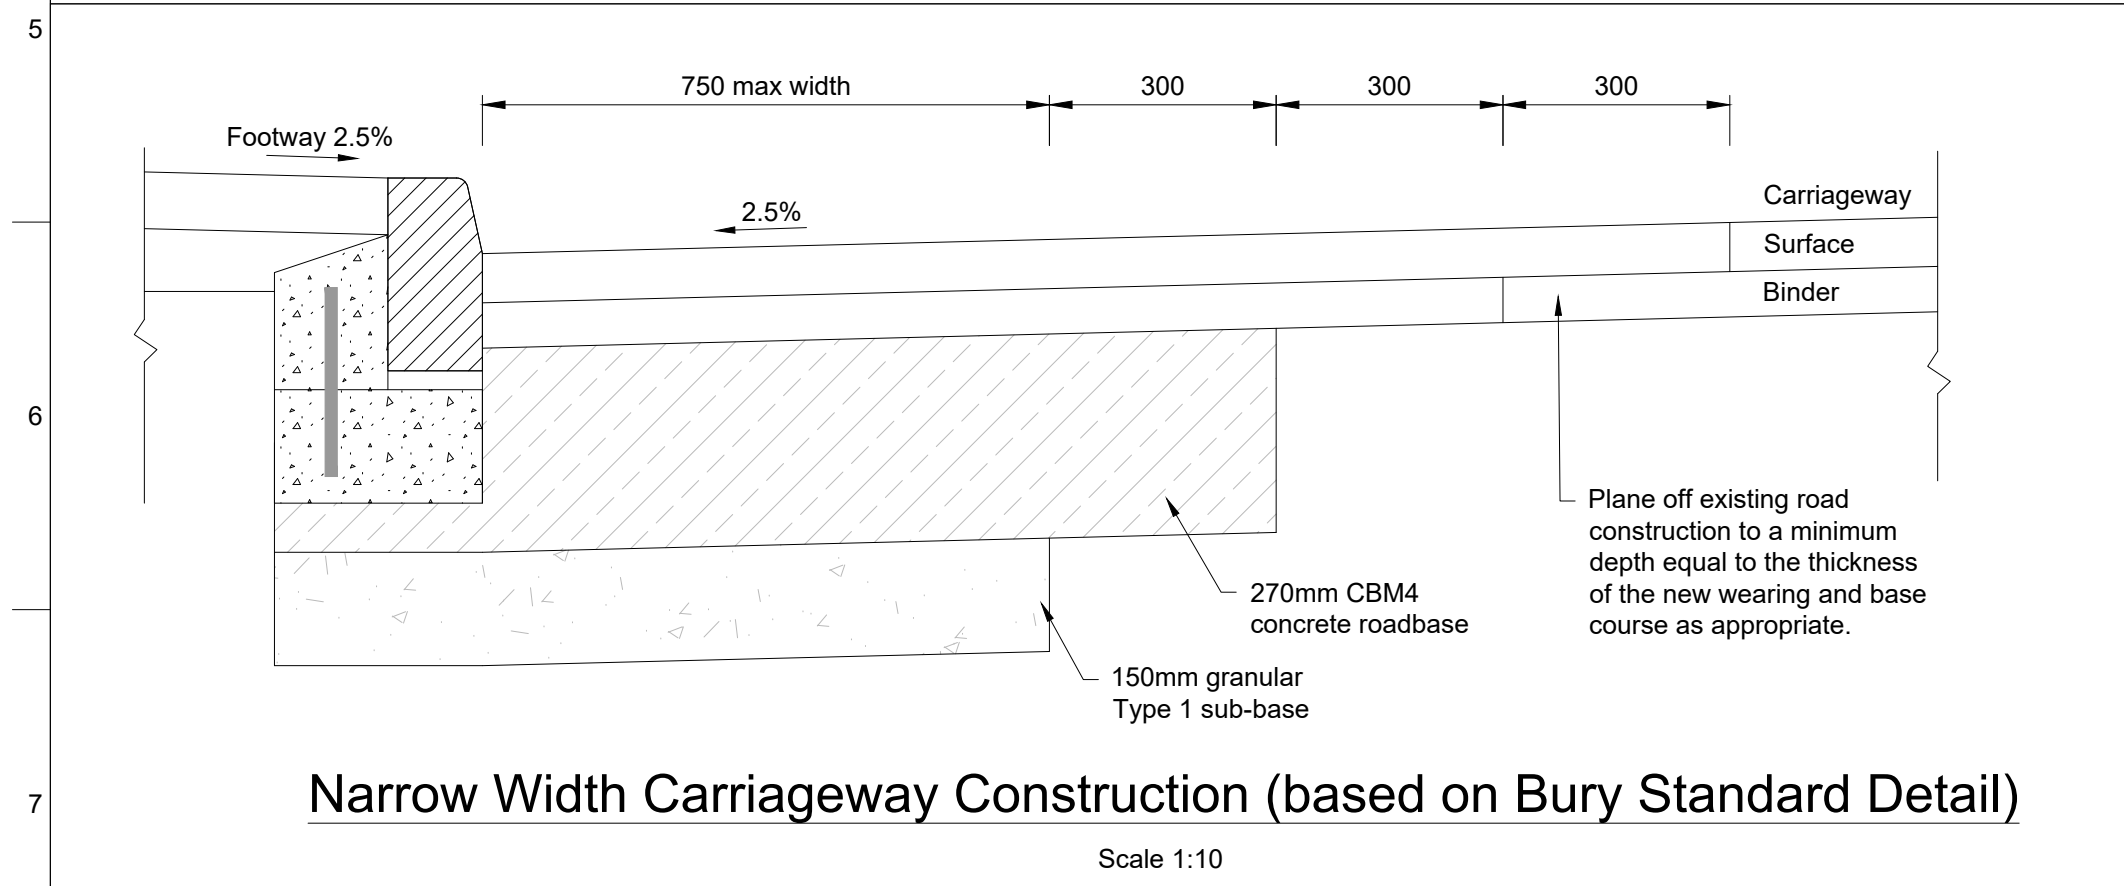
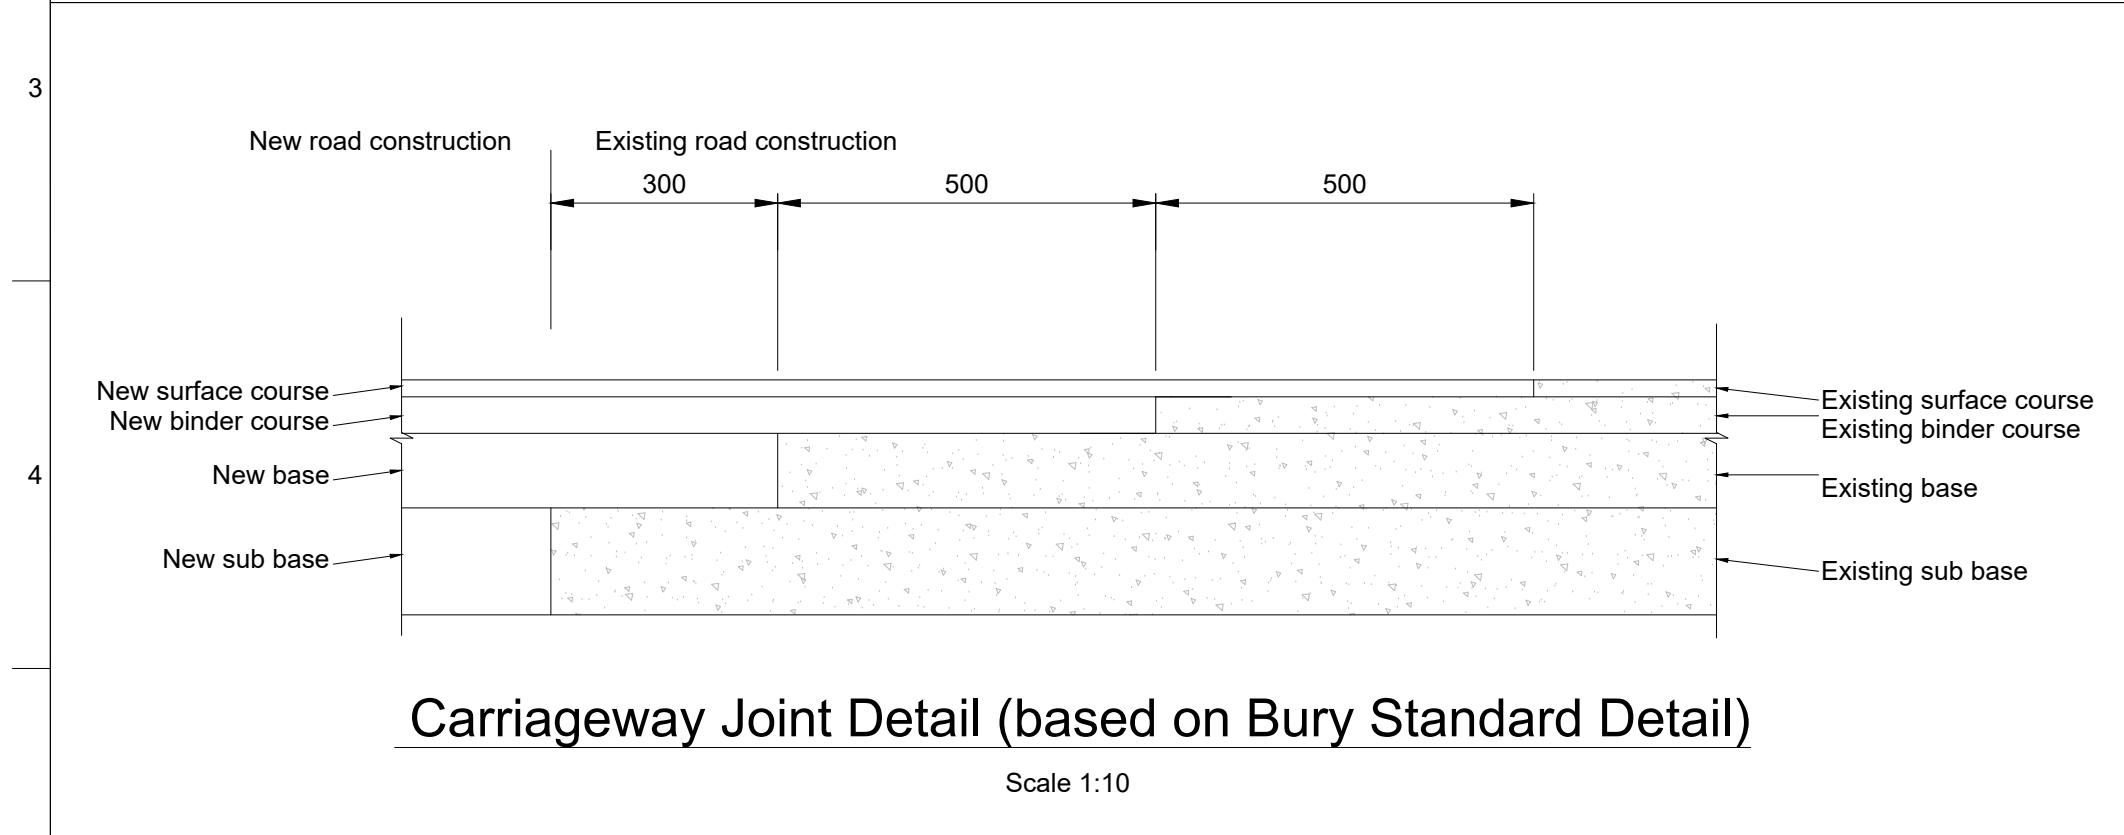
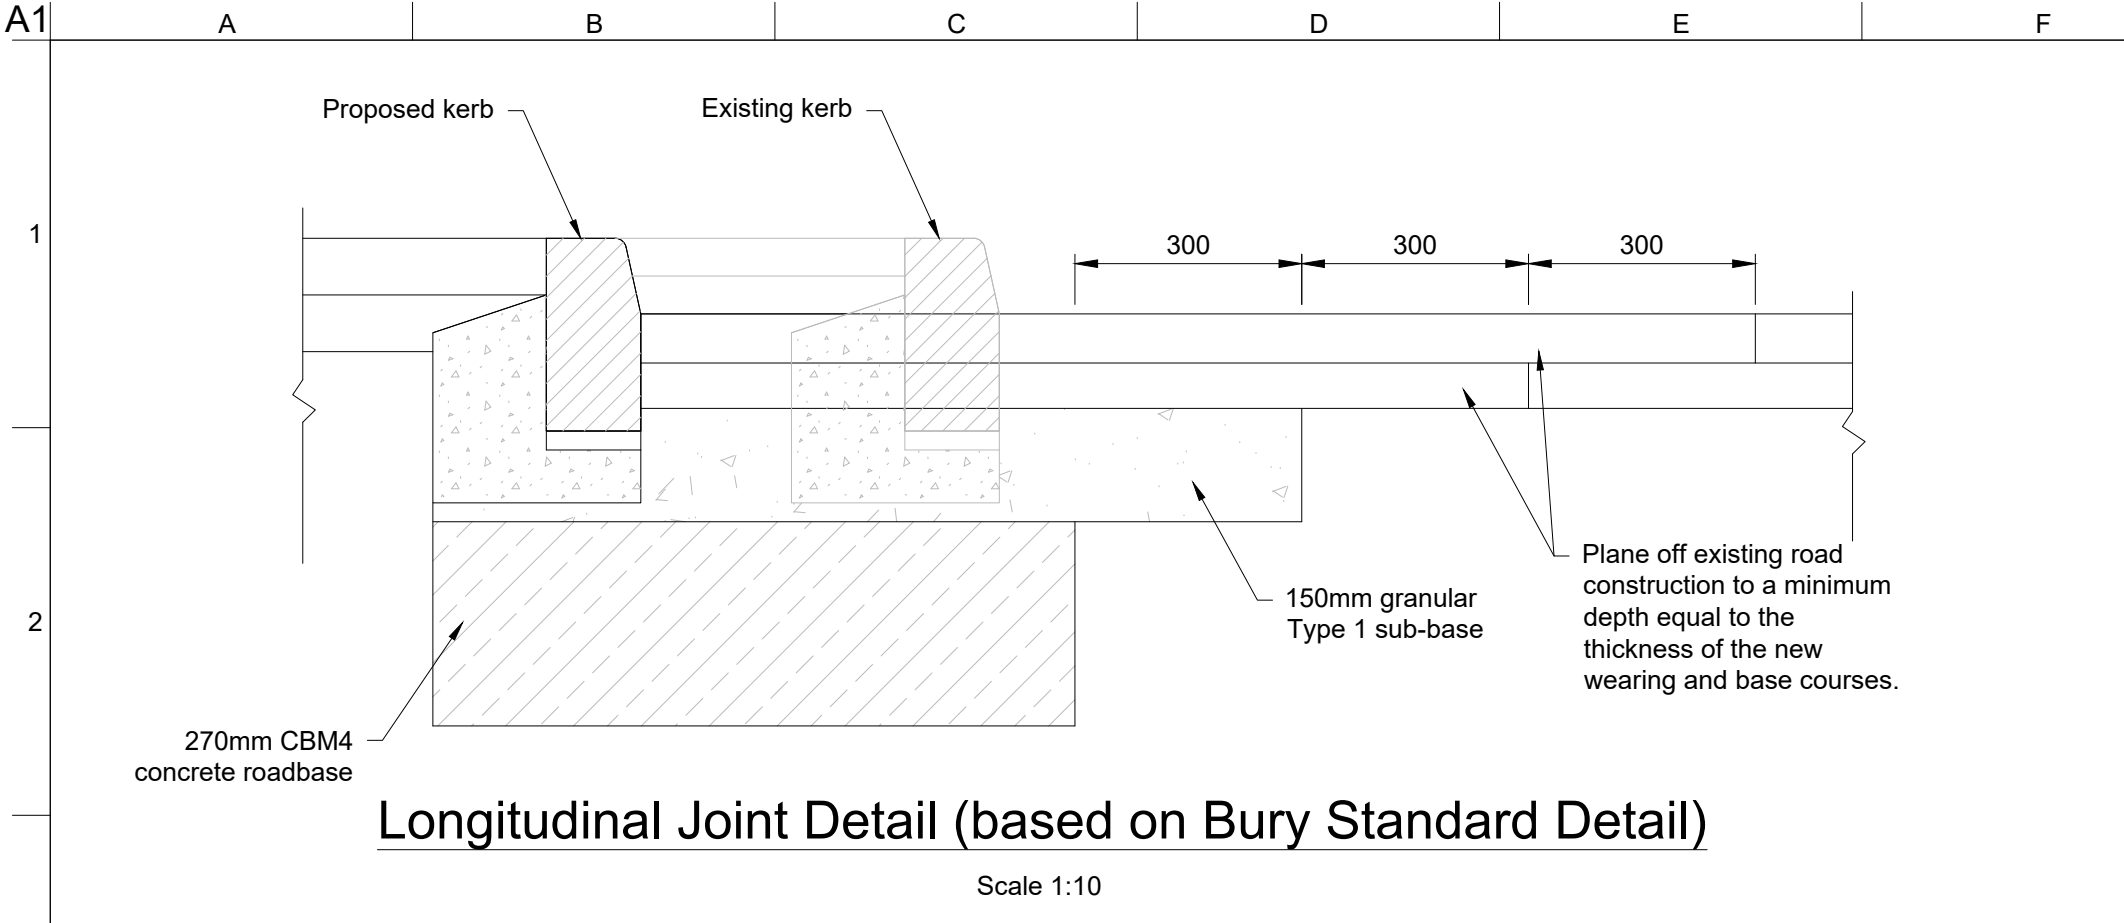
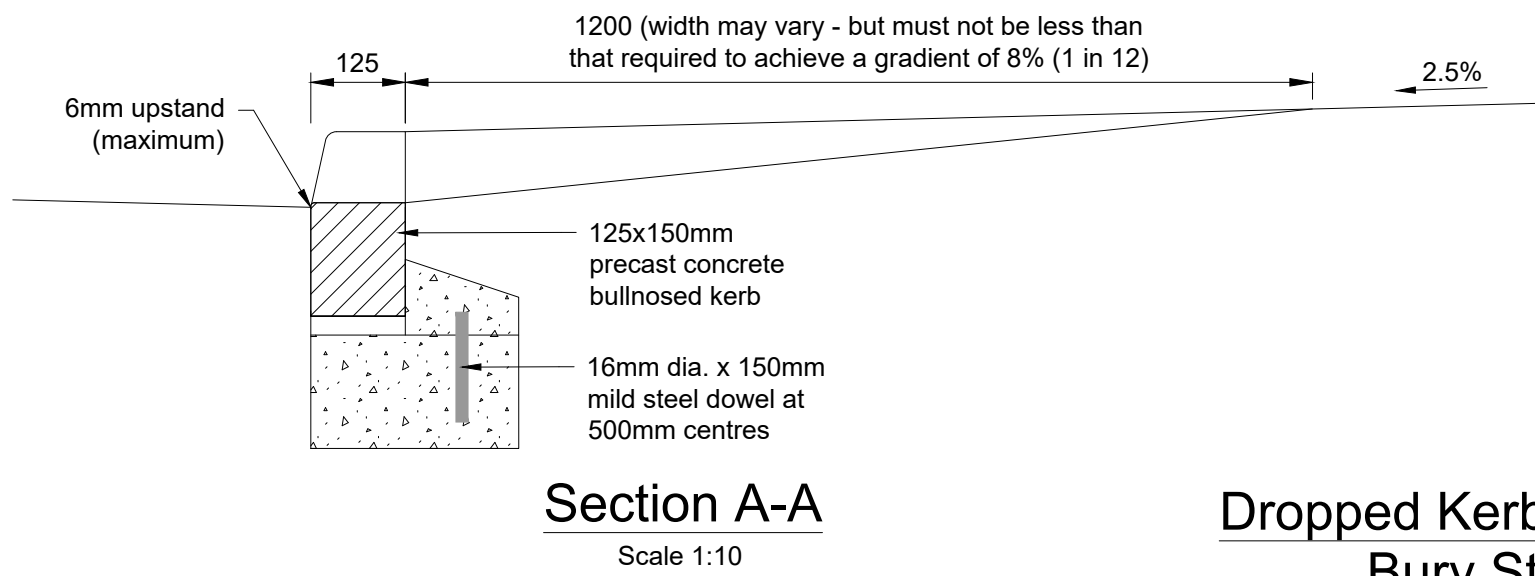
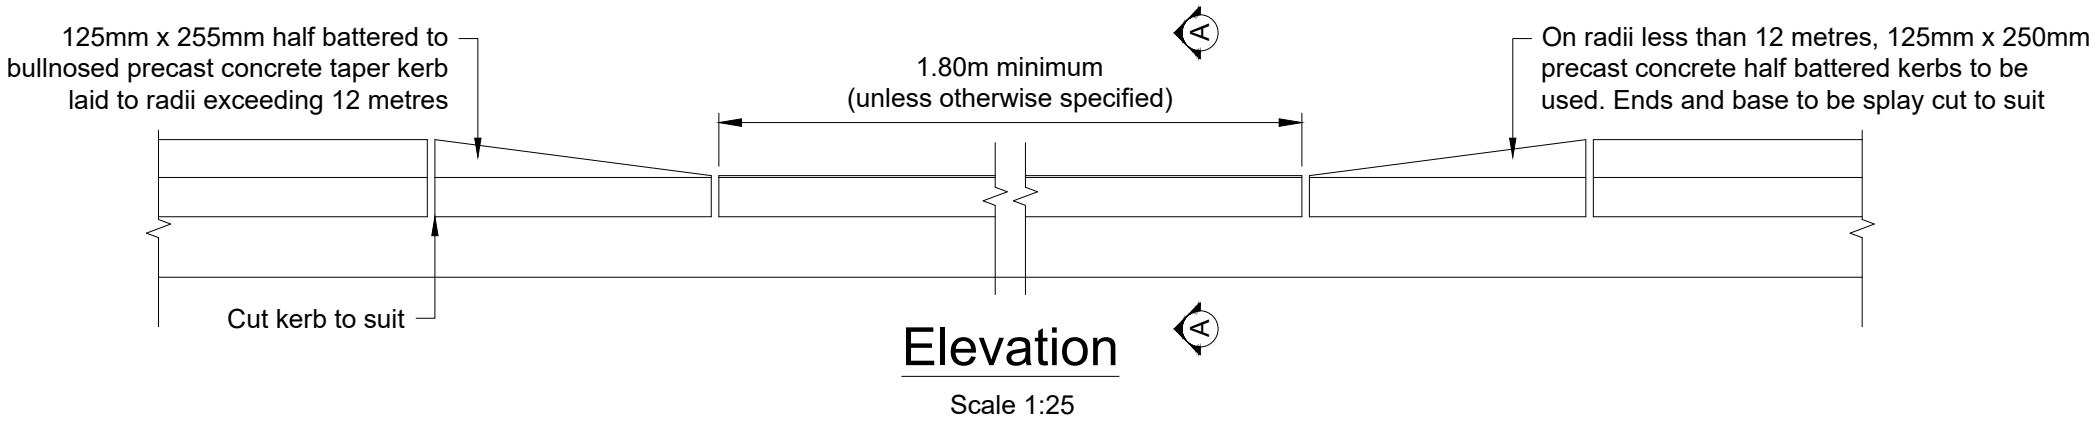
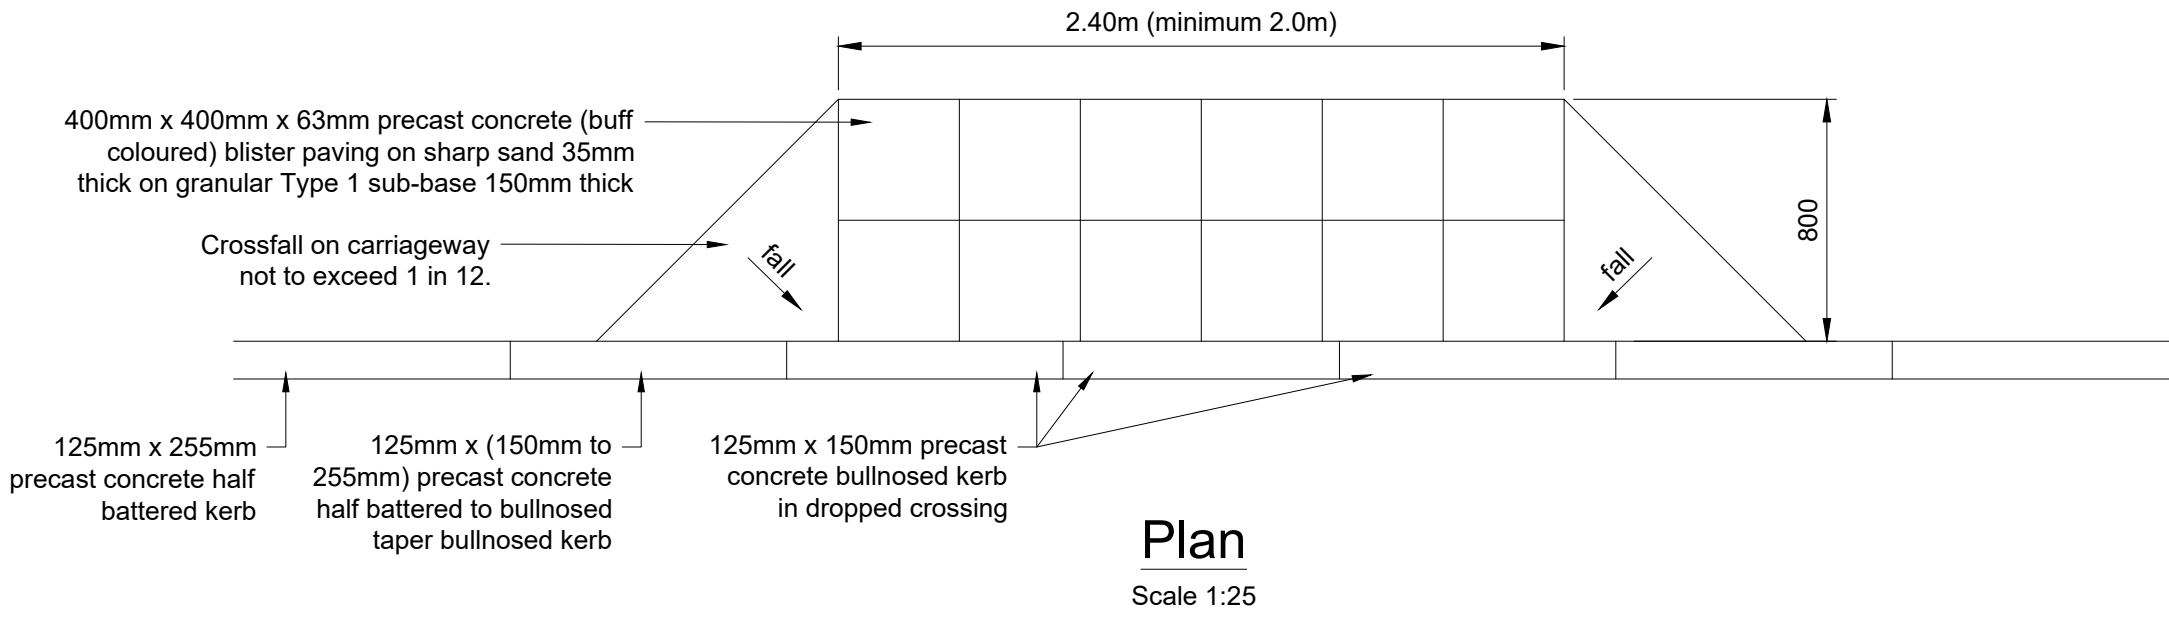


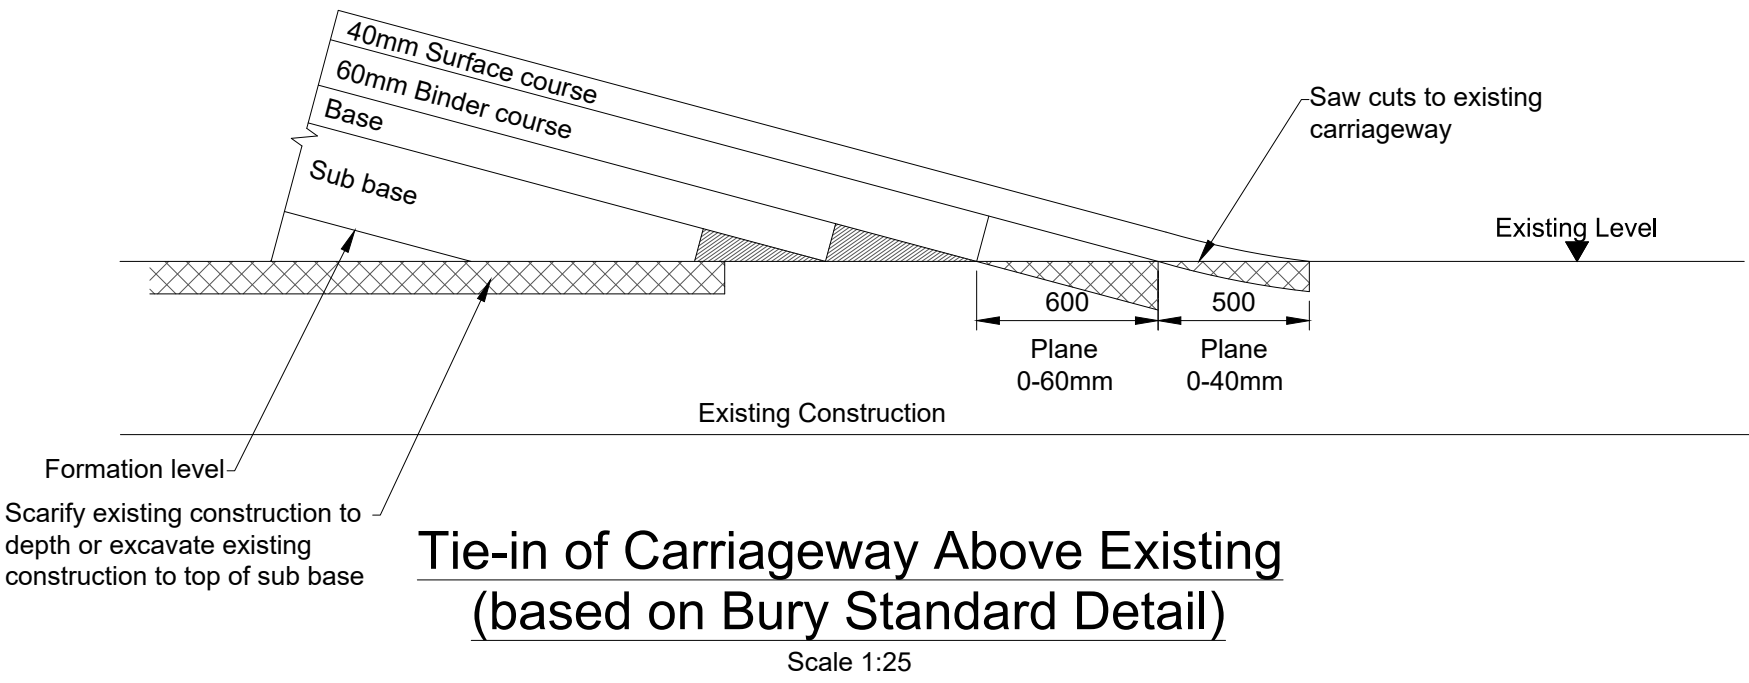

Do not scale

UU CONFIDENTIAL

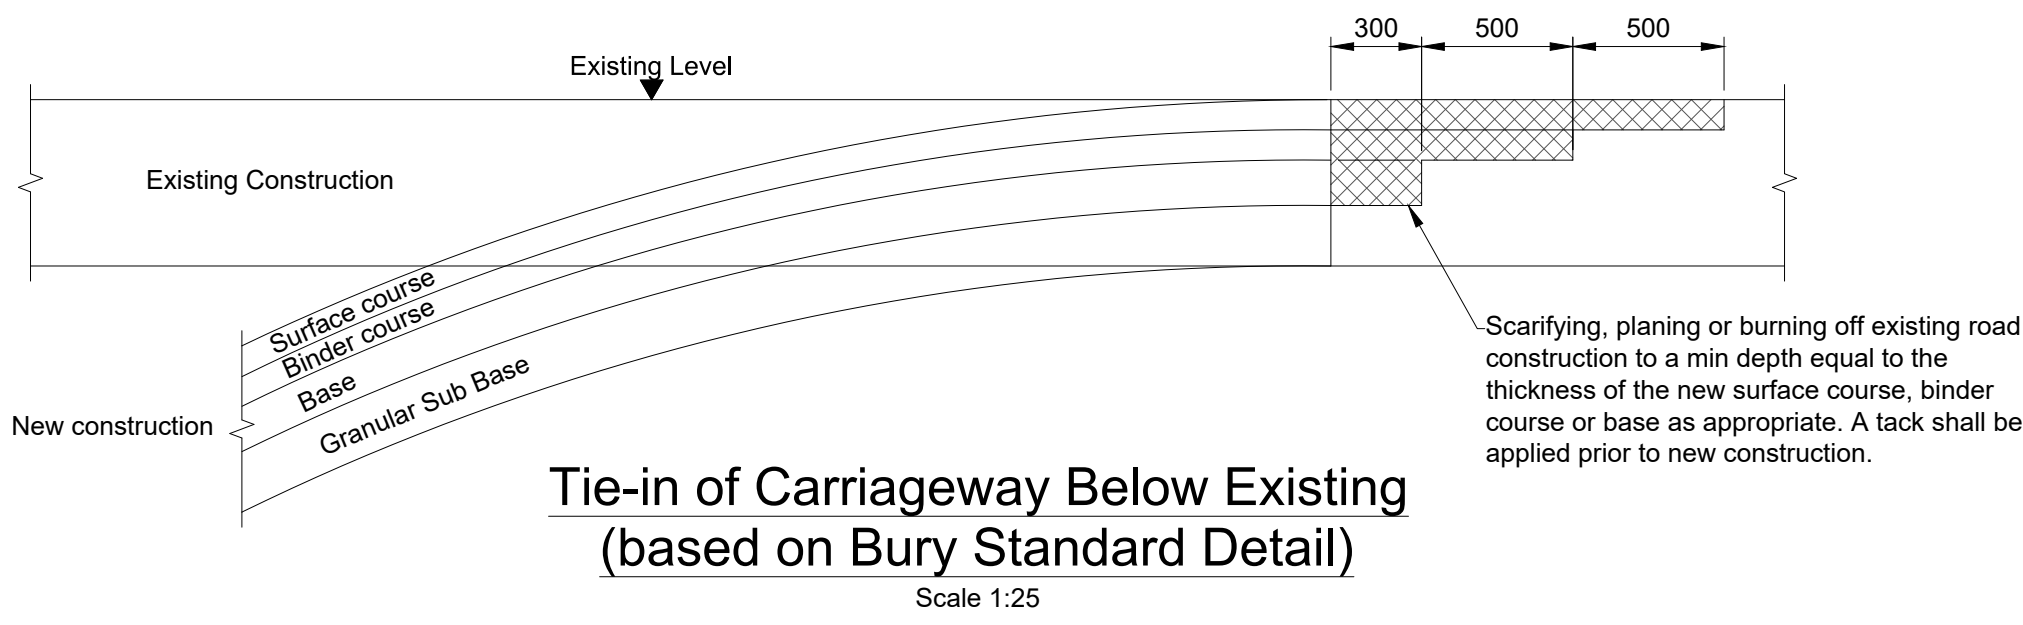

Dropped Kerb Crossing (based on Bury Standard Detail)


Notes:

1. Crossing points to be directly opposite each other and in line with any central refuge.
2. Paving must be aligned to crossing direction.

Notes:

1. All dimensions are in millimetres unless noted otherwise.
2. For General Arrangement drawings, refer to 80061155-ARP-HAHWH-NA-DR-H-00001 and 80061155-ARP-HAHWH-NA-DR-H-00002.
3. All products are to be installed in-line with manufacturers guidelines.
4. All precast concrete units shall comply with BS7263,

P01	17/12/25	RSA2 Issue		GC	CW AG
P02	12/03/26	Detailed Design Issue		GC	CW AG
P03	05/06/26	Previous revHARP-ARP-H-HWH-DR-H-000012. Issue for S278 approval		SR	CW AG
Rev	Date	Description		By	Chkd Appd

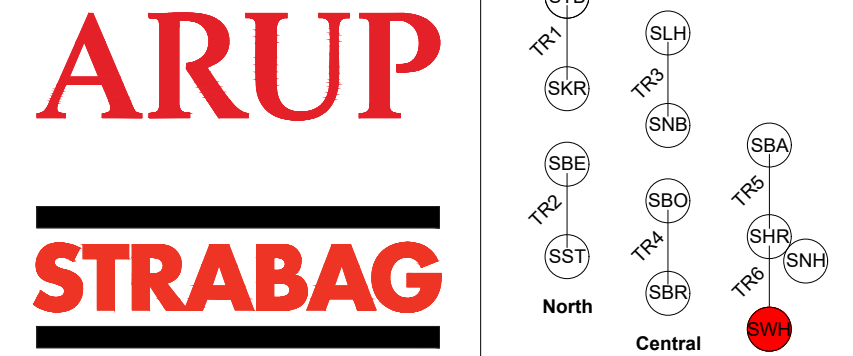

Haweswater Aqueduct Resilience Programme	
HWY-S02 Woodgate Hill - Detailed Design Standard Details	Scale at A1: As Shown
Sheet 2 of 4	Authorised By: SR
	Checked By: CW
	Approved By: AG
	Approved Date: 05/06/26

Status	S3 - Suitable for review and comment	Rev	
Document No.	80061155-ARP-HAHWH-NA-DR-H-00012	Rev	P03

UU CONFIDENTIAL

p:\arup-uk-pw-bentley.com-arup-uk-pw-2a\Documents\312243-00 - HAWESWATER AQUEDUCT RESILIENCE PROGRAMME\02 ArupHighways\Drawings\80061155-ARP-HAHWH-NA-DR-H-00012

© Arup