


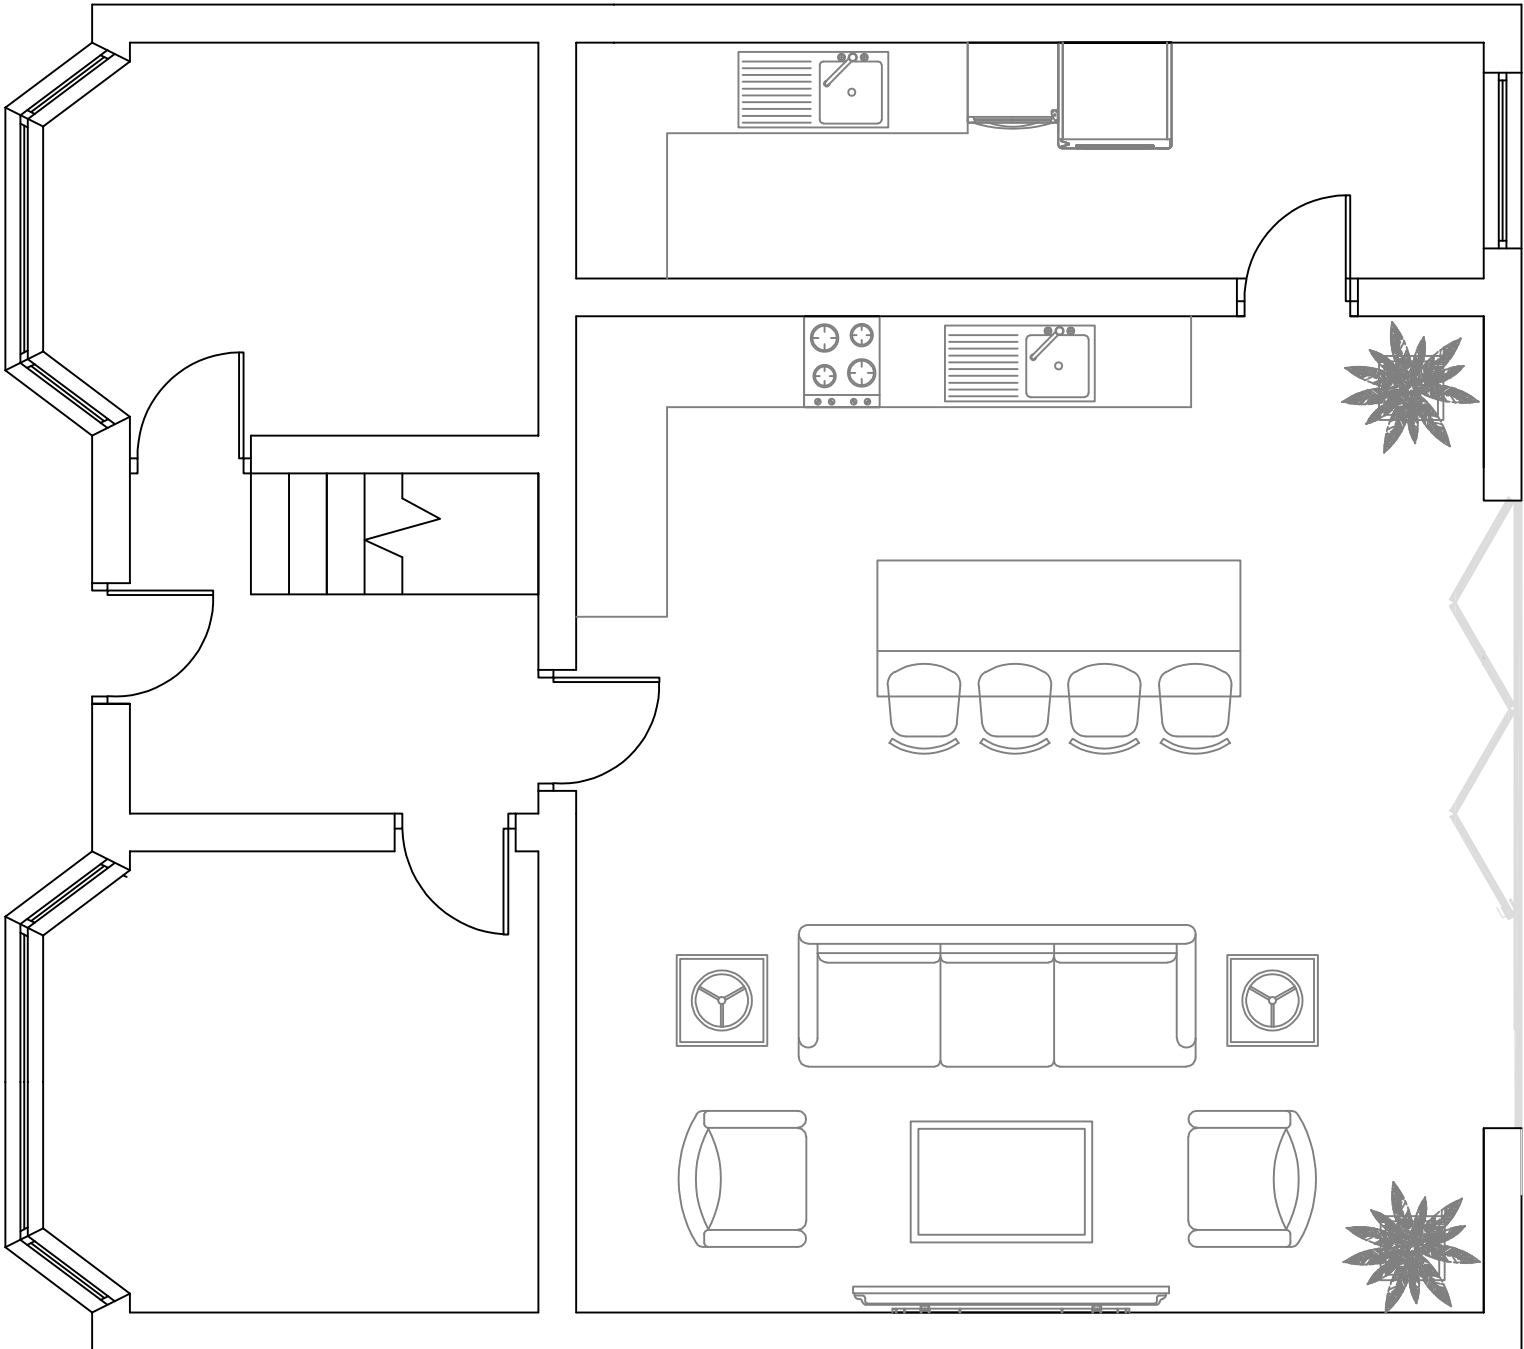

CLIENT:

27RINGLEYROAD

TK Architectural Services

D: 07887397078
W: tmkarnm@yahoo.co.uk
R: 58 Reddy Lane

PRINT REDUCTION BAR | A3 SHEET

0 10 20 30 40 50mm

ALL RIGHTS RESERVED. NO REPRODUCTION UNLESS WRITTEN CONSENT GIVEN

Rev.

AMENDMENT DESCRIPTION

DATE

27RINGLEYROAD

PLAN

PROPOSED

SCALE 1:50

DRAWN DRAWN

JOB-DRAWING No.

DW/GNO

REVISION

A