


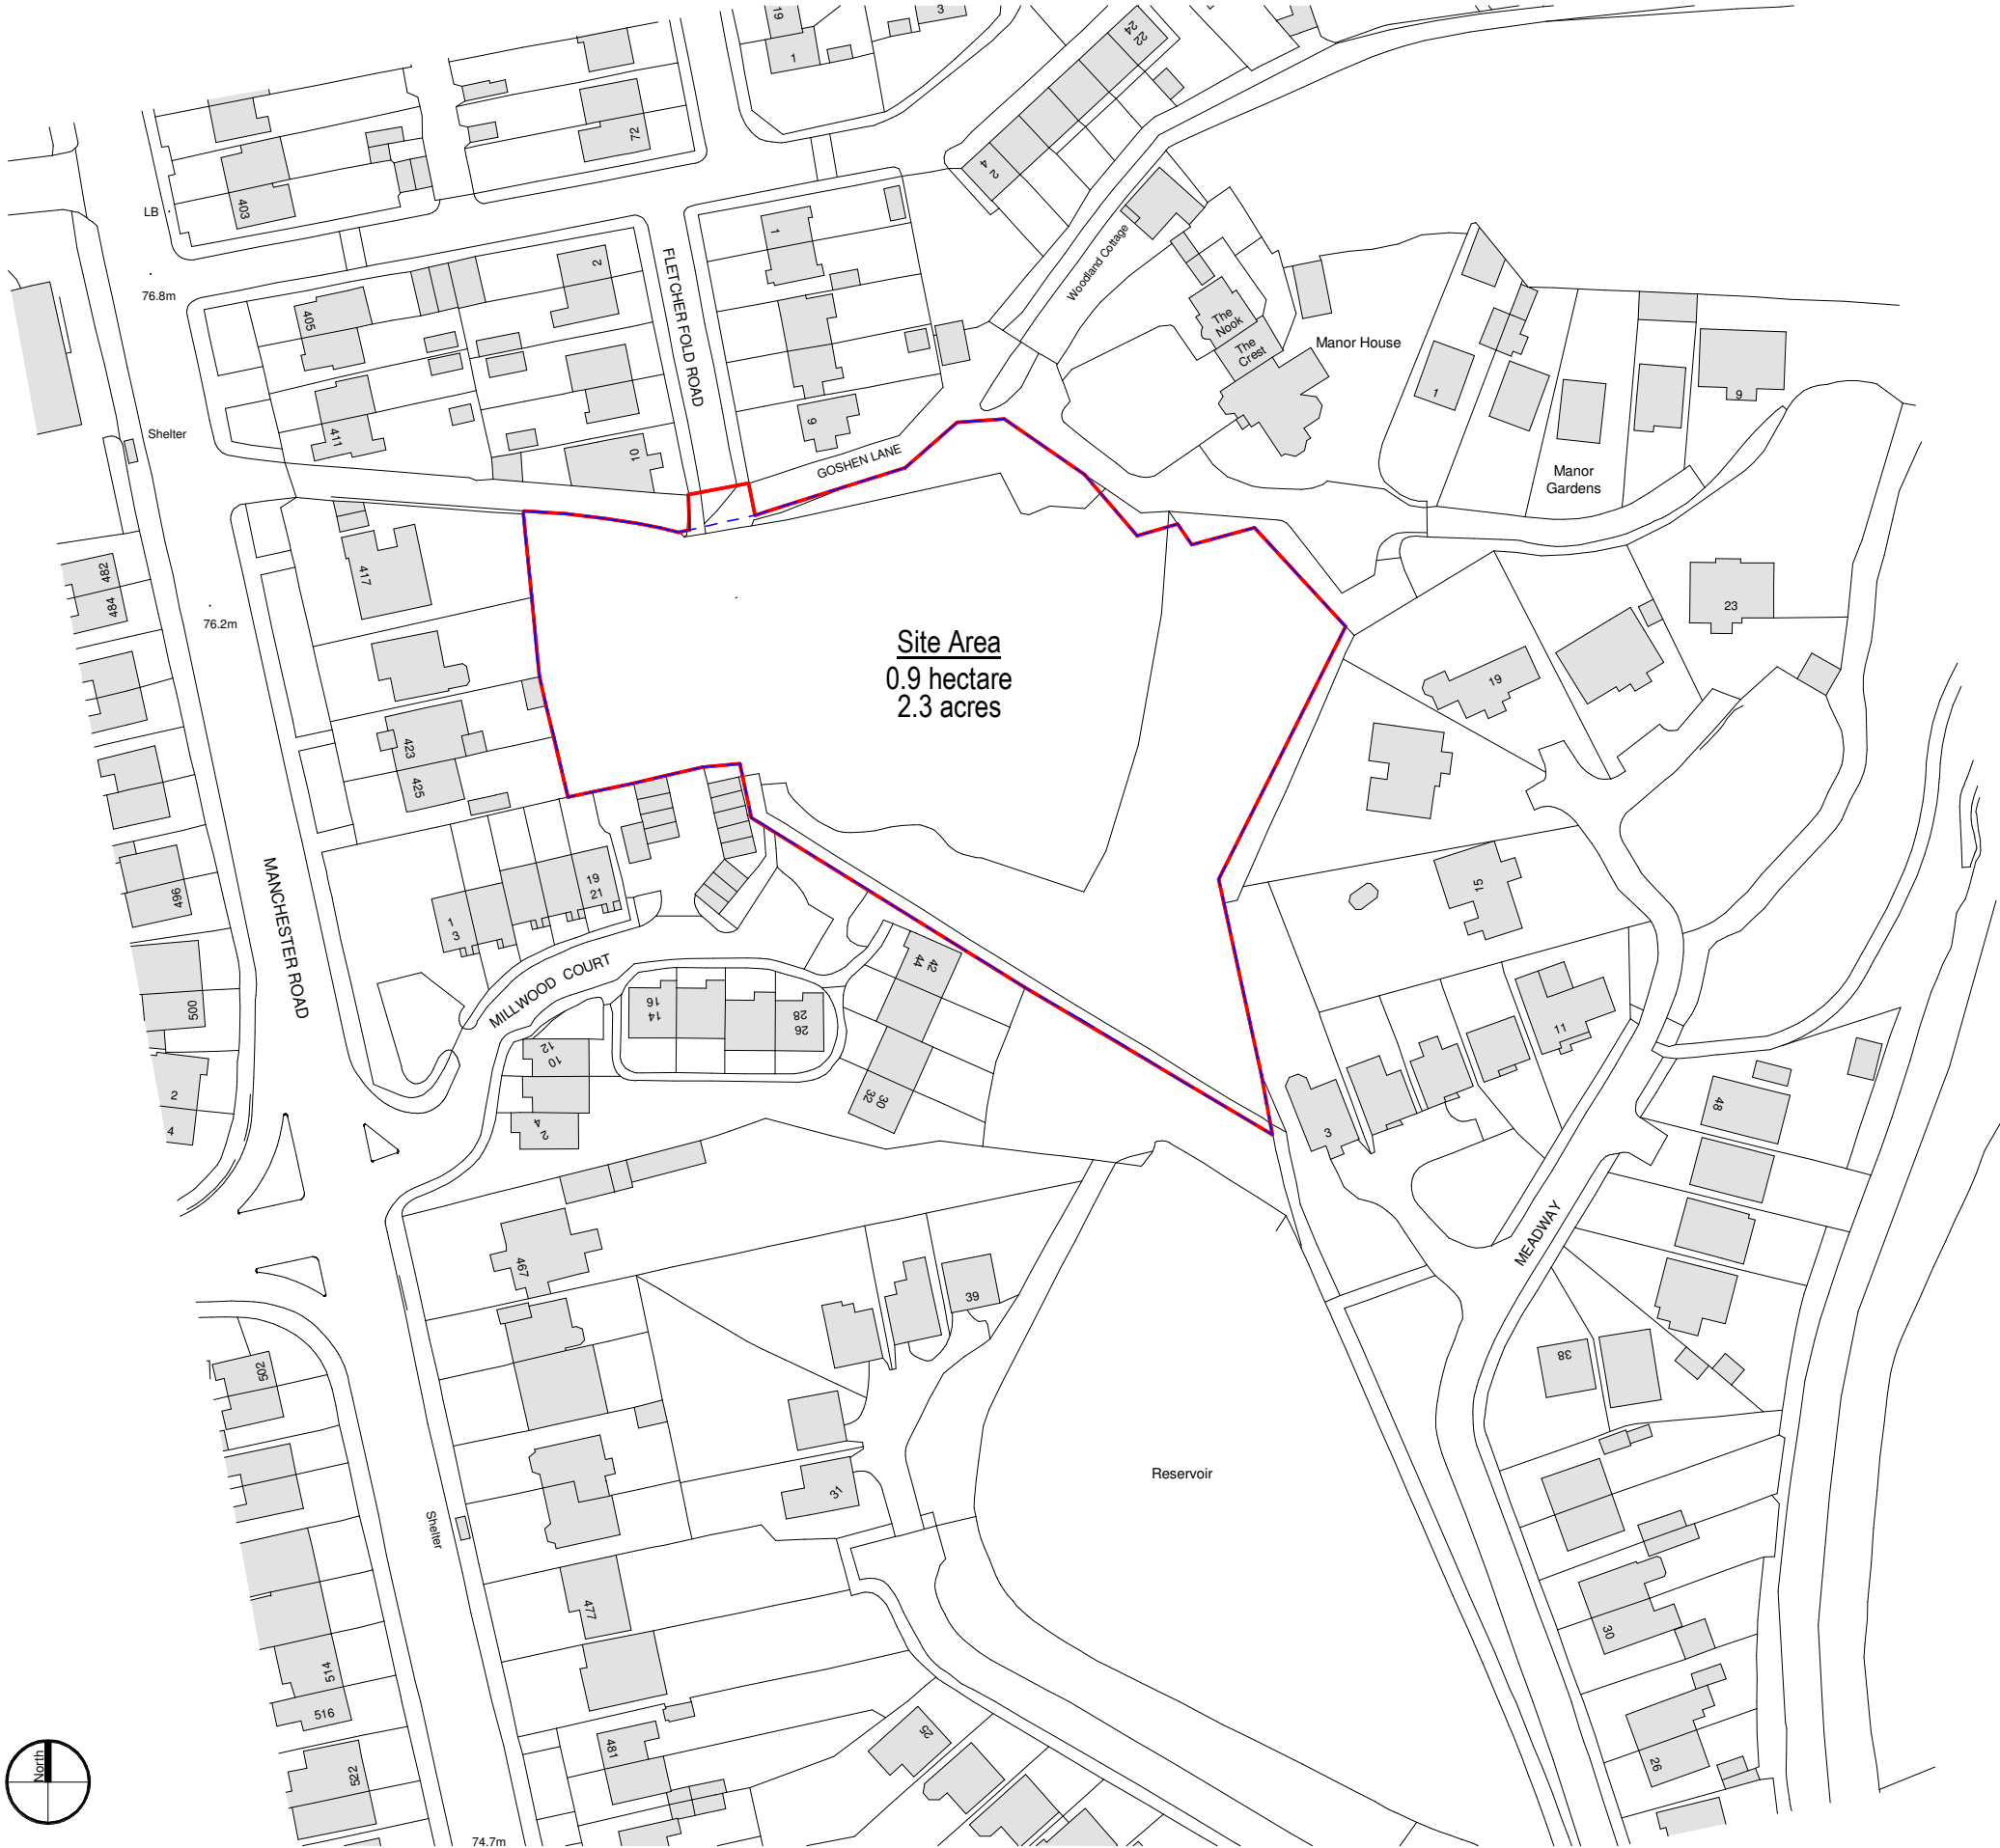

SITE LOCATION PLAN
1 : 1250

Notes

The Contractor is to check all dimensions and conditions on site before commencing. Do not scale from this drawing.
This drawing remains the copyright of POZZONI Architecture Ltd.

Scale Bars TO BE USED ONLY AS GUIDANCE

1:100	mm	1000	3000	5000
1:200	mm	5000	8000	
1:500	M	5	15	25
1:1250	M	10	30	50 70

NOTES

— Site boundary

- - - Site ownership boundary

For the topographical information refer to drawing S23-0937 produced by Survey OperationsJPL Surveys

For the Arboricultural information refer to X10188.01.001 for the tree survey data and D10188.01.001 for the tree constraints plan both produced by The Environmental Partnership

P03	Planning Issue	BAP	16/05/24
P02	Revised site boundary to site ownership boundary and unadopted highway	BAP	08/02/24
P01	Issued for Pre-App planning advice	EM	19/01/24
Rev	Description	By	Date

Client	ARCON HOUSING ASSOCIATION (BOLTON AT HOME)		
Job	FLETCHER FOLD ROAD, BURY		
Drawing	PLANNING - SITE LOCATION PLAN		
BSRef	POZ Ref	Rev	P03
6071-POZ-00-ZZ-DR-A-1100			
Date	19/01/24	Scale	1 : 1250 @ A3
3D CoOrd	BAP	2D CoOrd	EM
Project Status	Planning	Tender	Construction
	Design	Contract	As Built

pozzoni

Woodville House
2 Woodville Road
Altrincham
WA14 2FH

+44 161 928 7848
architects@pozzoni.co.uk
www.pozzoni.co.uk