



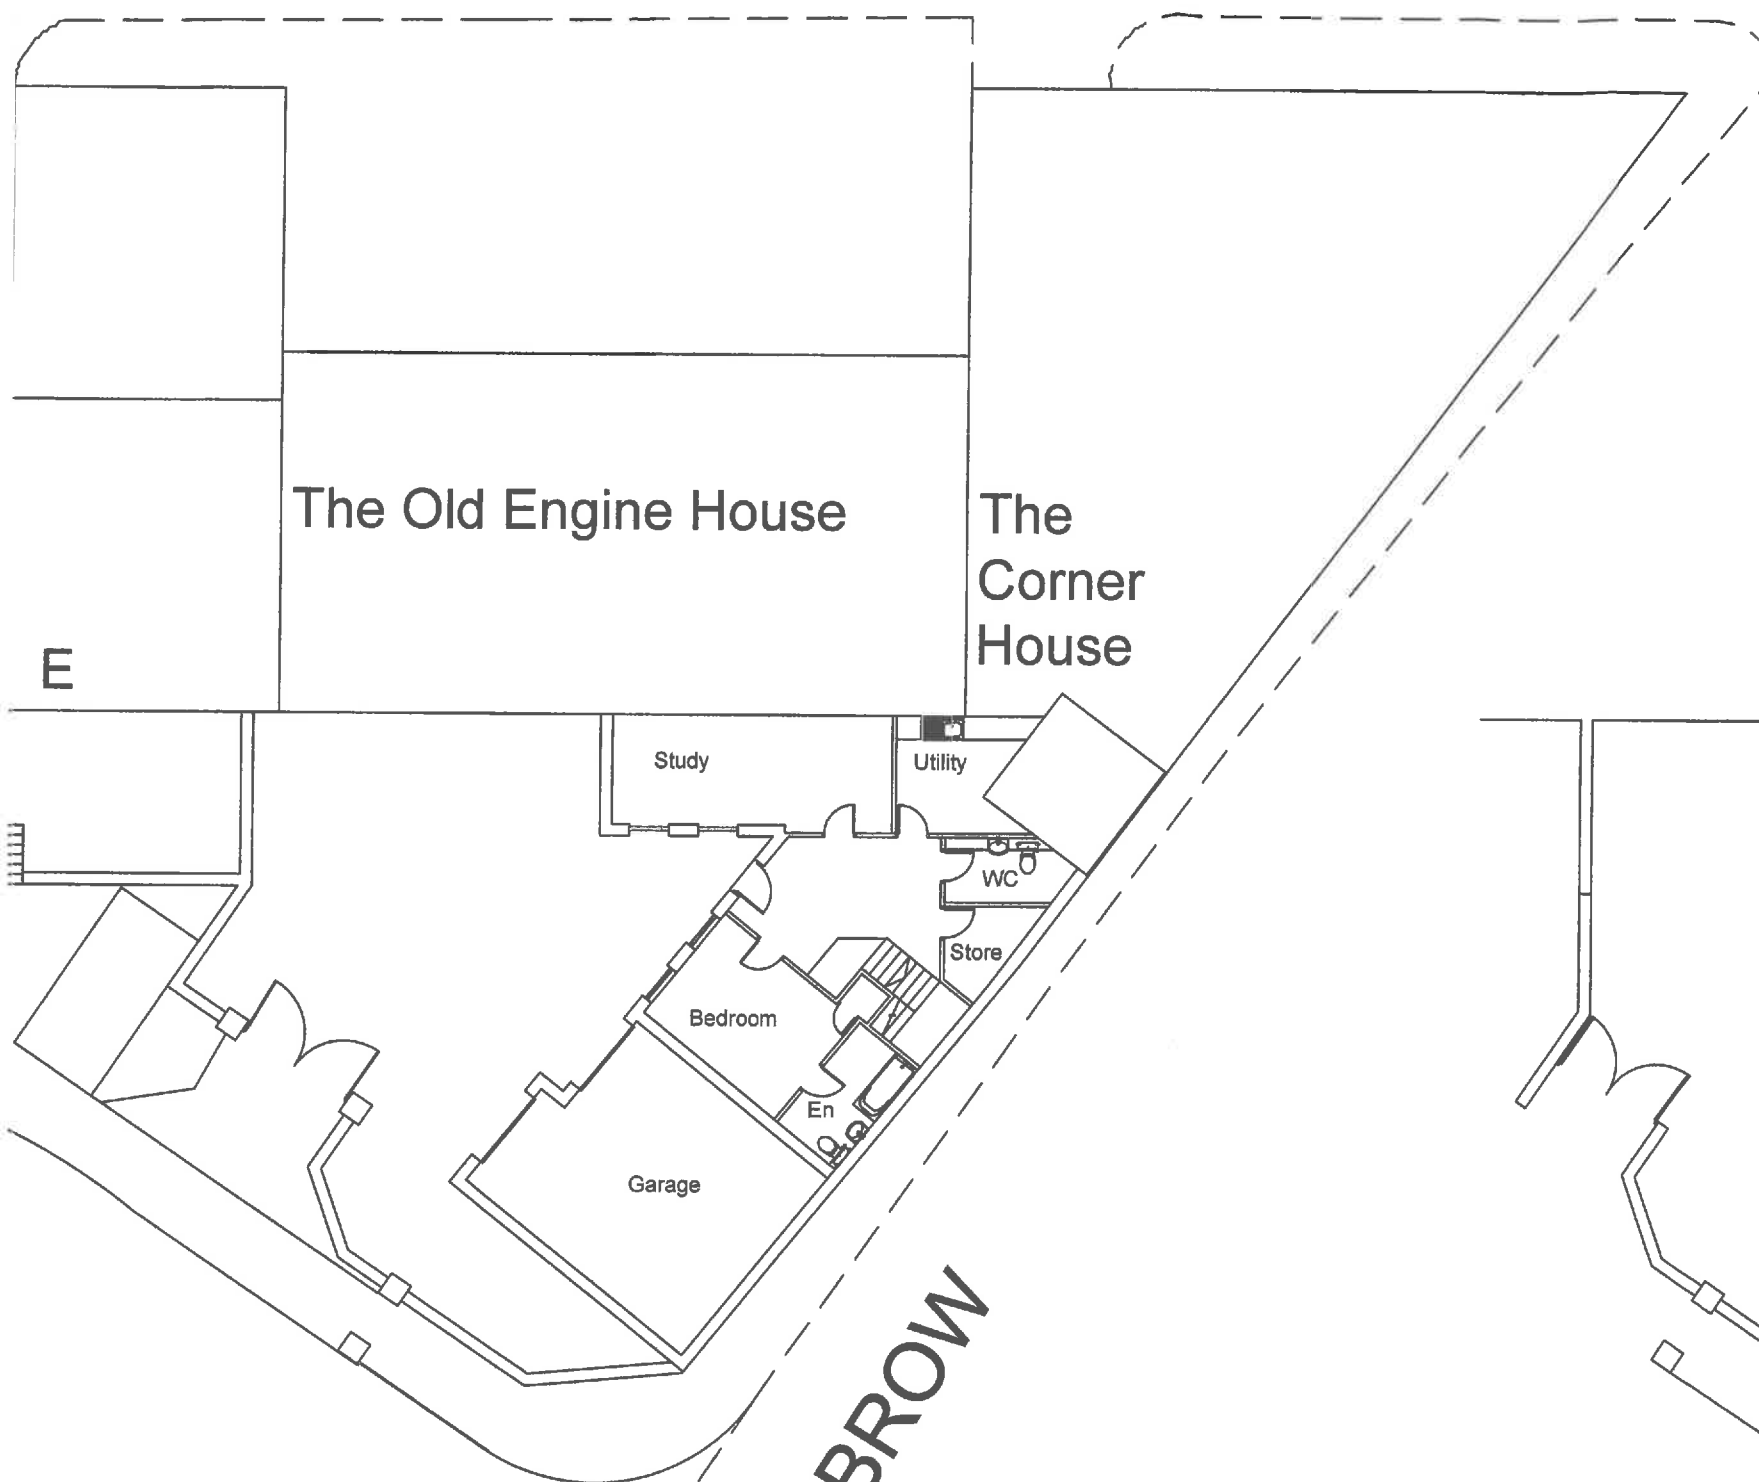

Ground Floor

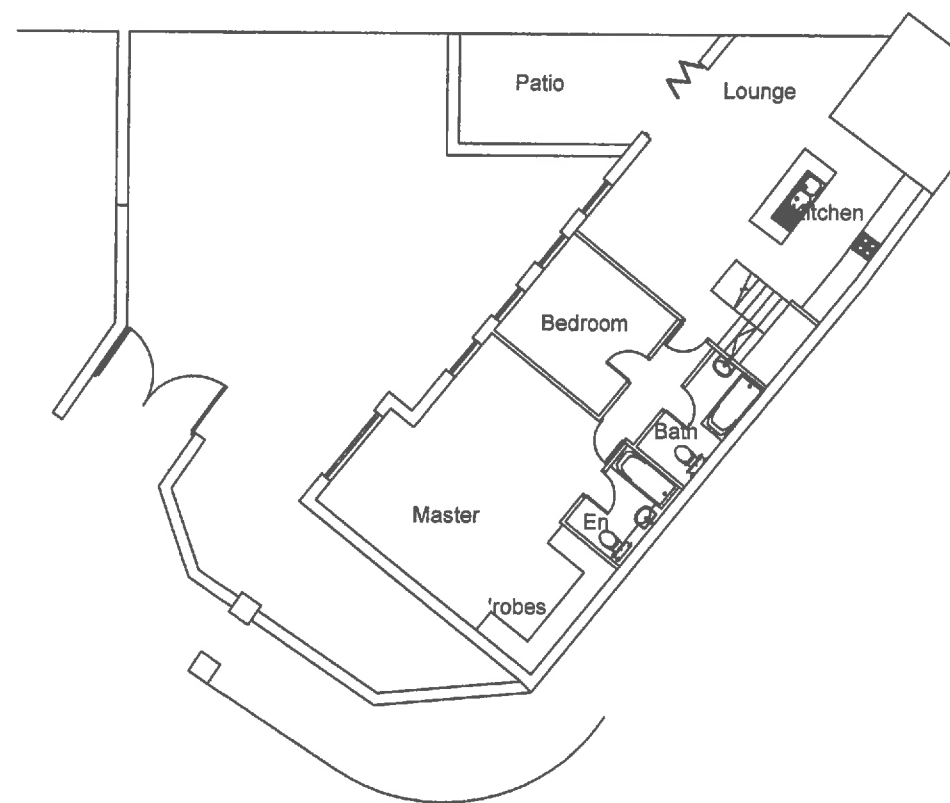

First Floor

client; Greenmount Homes Ltd

project; Proposed House at Cobden Mill, Ramsbottom

drawing ; Proposed House, Ground and First Floors

scale; 1/100

date; Feb 2014

drawing no; 13-11-19

abacus architectural limited

21 Union Street
Ramsbottom
Lancashire
BL0 9AN

tel; 01706 82 4777

email; mail@abacusarchitectural.com