LAND OFF DUMERS LANE, RADCLIFFE

general notes:
do not scale the drawing.
all dimensions to be checked on site prior to commencement of work and any discrepancy shall be immediately reported and resolved prior to work commencing.
this drawing is to be read in conjunction with all relevant drawings and specifications relating to the job whether or not indicated on the drawing.
copyright reserved to mck associates ltd. and this drawing may not be used or reproduced without prior written consent.

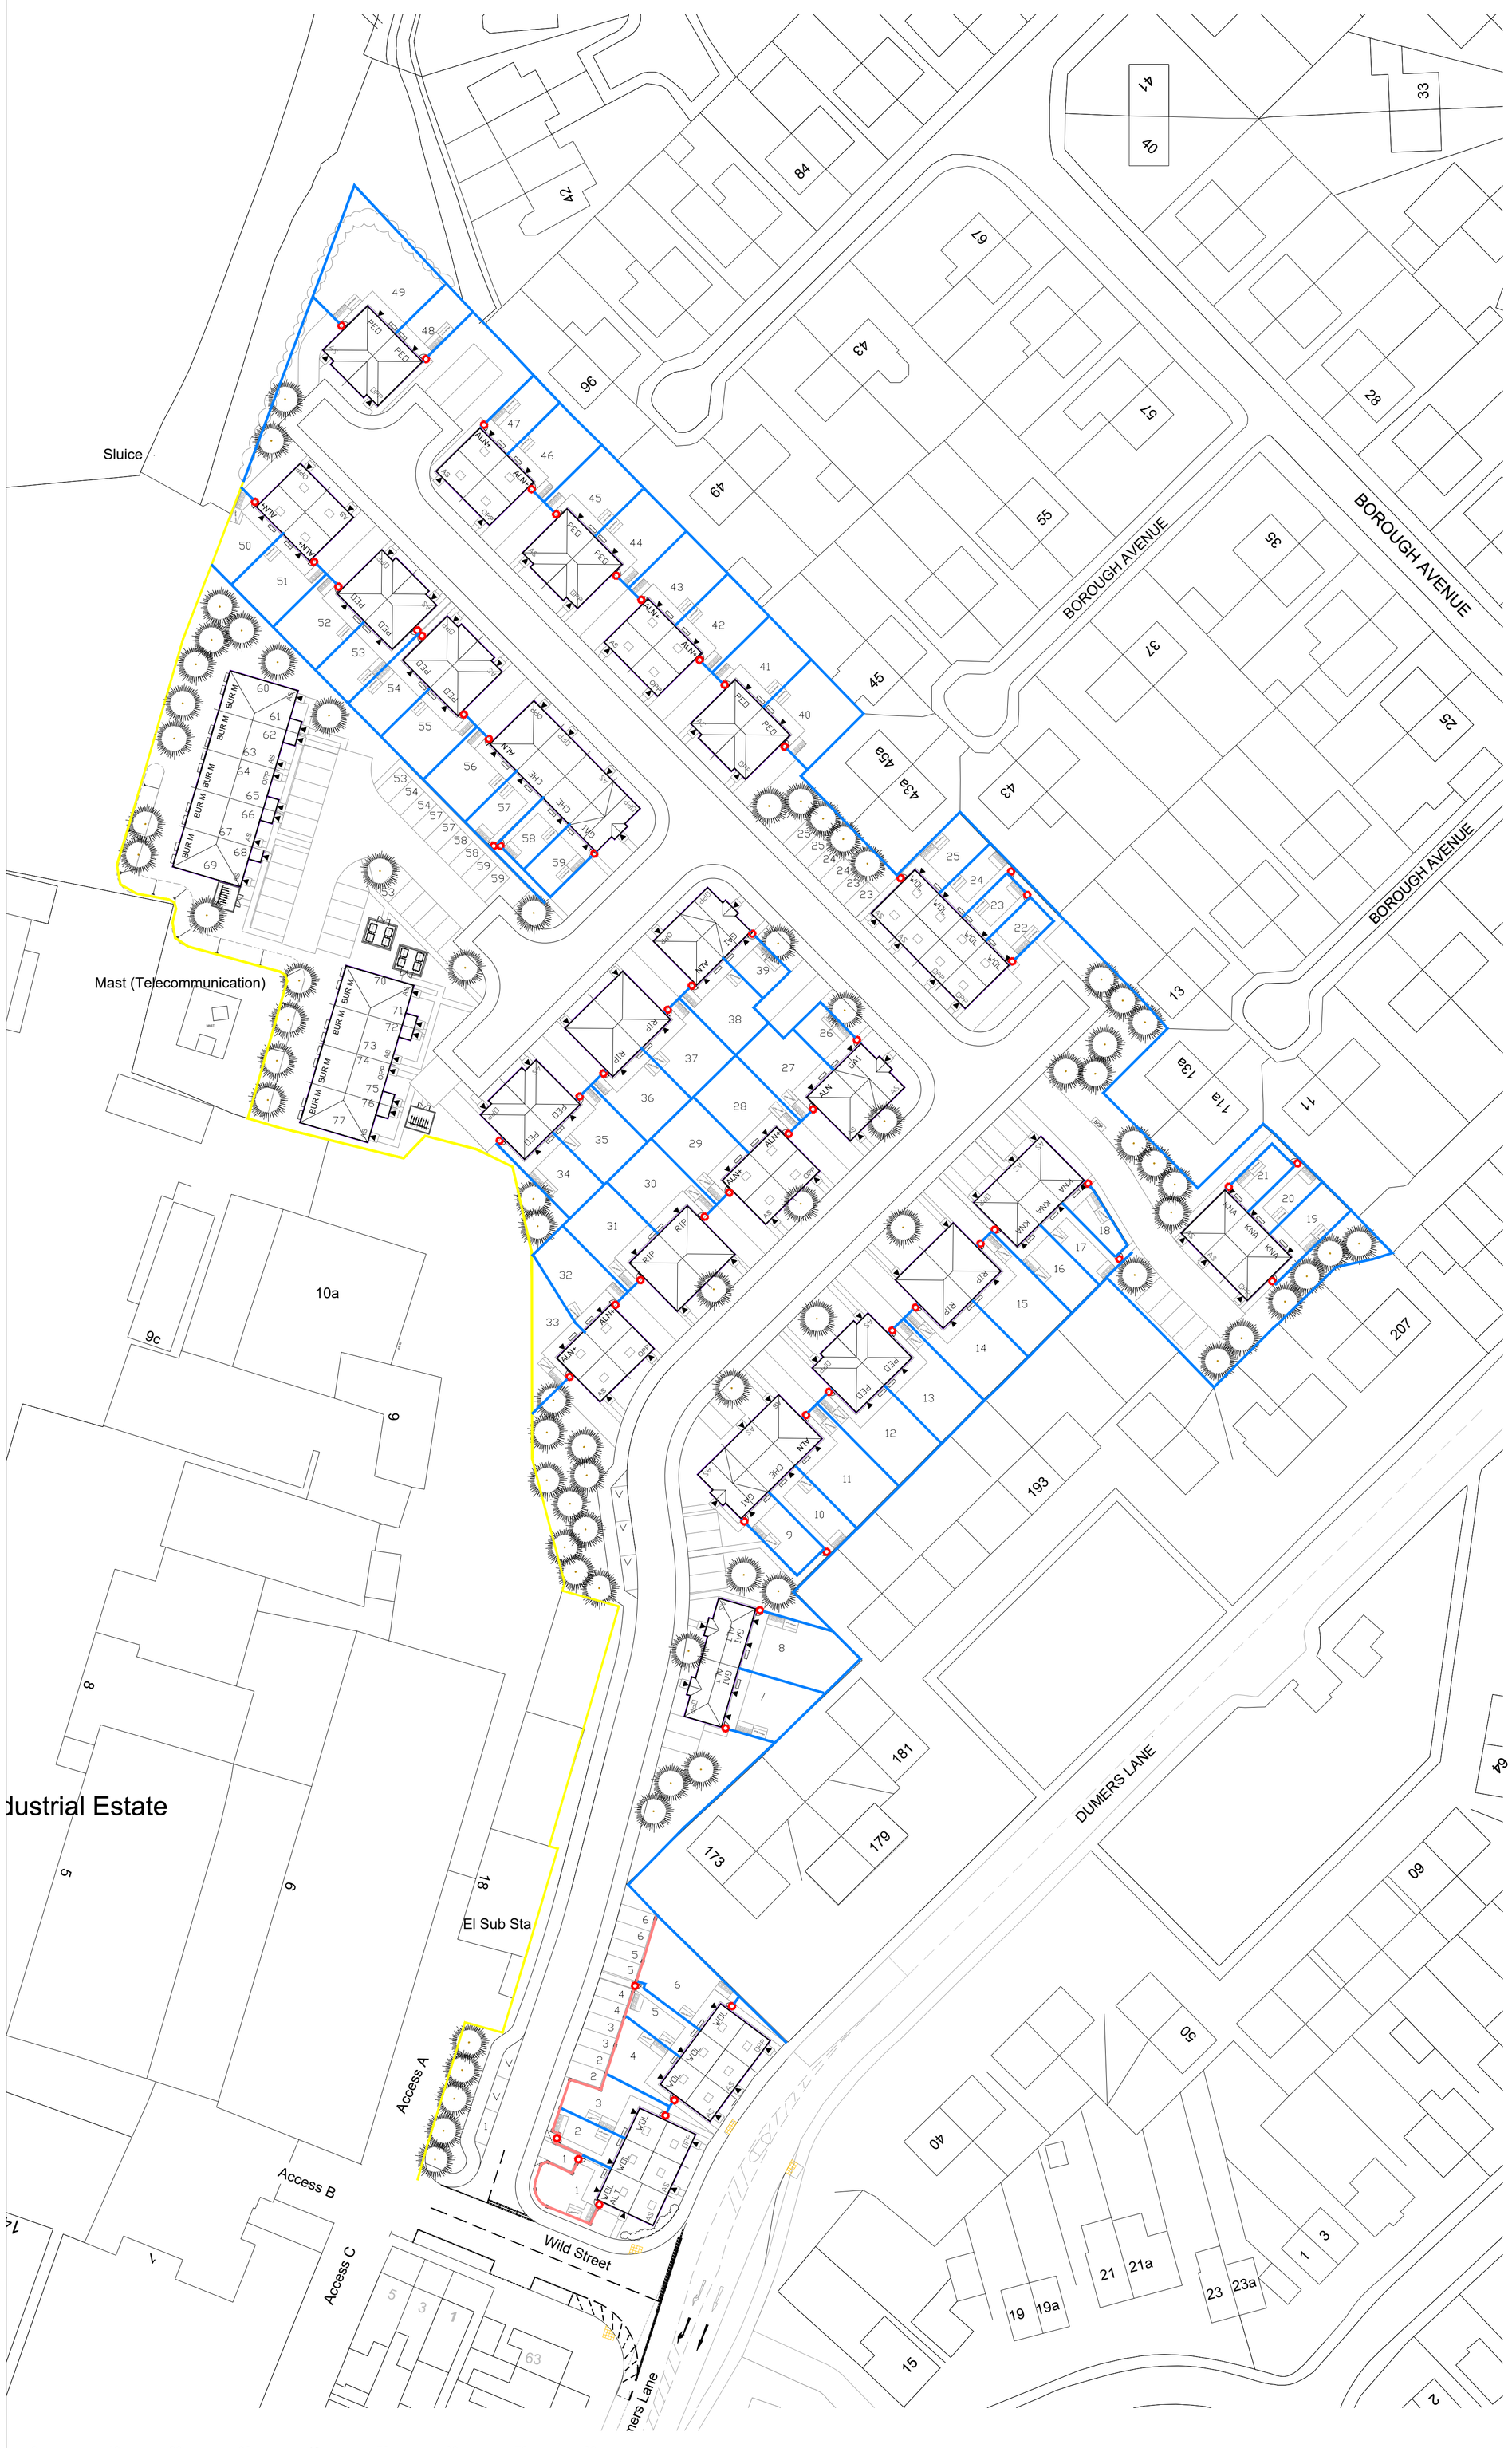

1.8m Concrete post timber fence with concrete board (S.D 12.2.14)

3m Acoustic Fence

1.8m Brick Wall (SD 12.1.01)

Timber Access Gate (S.D 12.2.08)

Rev.	Date	By	Description
K	04.03.26	KLW	Updated in line with the approved layout.
J	17.11.25	KLW	Amended in line with latest layout changes.
I	09.10.25	KLW	Amended in line with LPA comments.
H	29.9.25	KLW	Amended in line with LPA comments.
G	16.06.25	KLW	Number of plots reduced, access relocated and all associated amendments.
F	28.11.24	KLW	Red edge amended to exclude substation.
E	26.11.24	KLW	Bin stores shown for apartments.
D	24.10.24	KLW	Hedge shown to North Western boundary
C	21.10.24	KLW	Updated inline with latest layout amendments.
B	03.10.24	KLW	Acoustic fence and bund added.
A	13.09.24	KLW	Access road relocated and plots 1-8 adjusted to suit.

Client:

Westchurch Homes

A1

Project:
BEALEY IND EST
RADCLIFFE

Drawing Title:
BOUNDARY TREATMENTS LAYOUT

Drawn:	Checked:	Scale:	Date:
KW		1:500	AUG 2024
Job No:		Drawing No:	Rev:
1025		BT01	K