LAND OFF DUMERS LANE, RADCLIFFE

general notes:
do not scale the drawing.
all dimensions to be checked on site prior to commencement of work and any discrepancy shall be immediately reported and resolved prior to work commencing.
this drawing is to be read in conjunction with all relevant drawings and specifications relating to the job whether or not indicated on the drawing.
copyright reserved to mck associates ltd. and this drawing may not be used or reproduced without prior written consent.

Denotes Black Tarmac

Denotes Grey 600mm x 600mm Paving Slabs

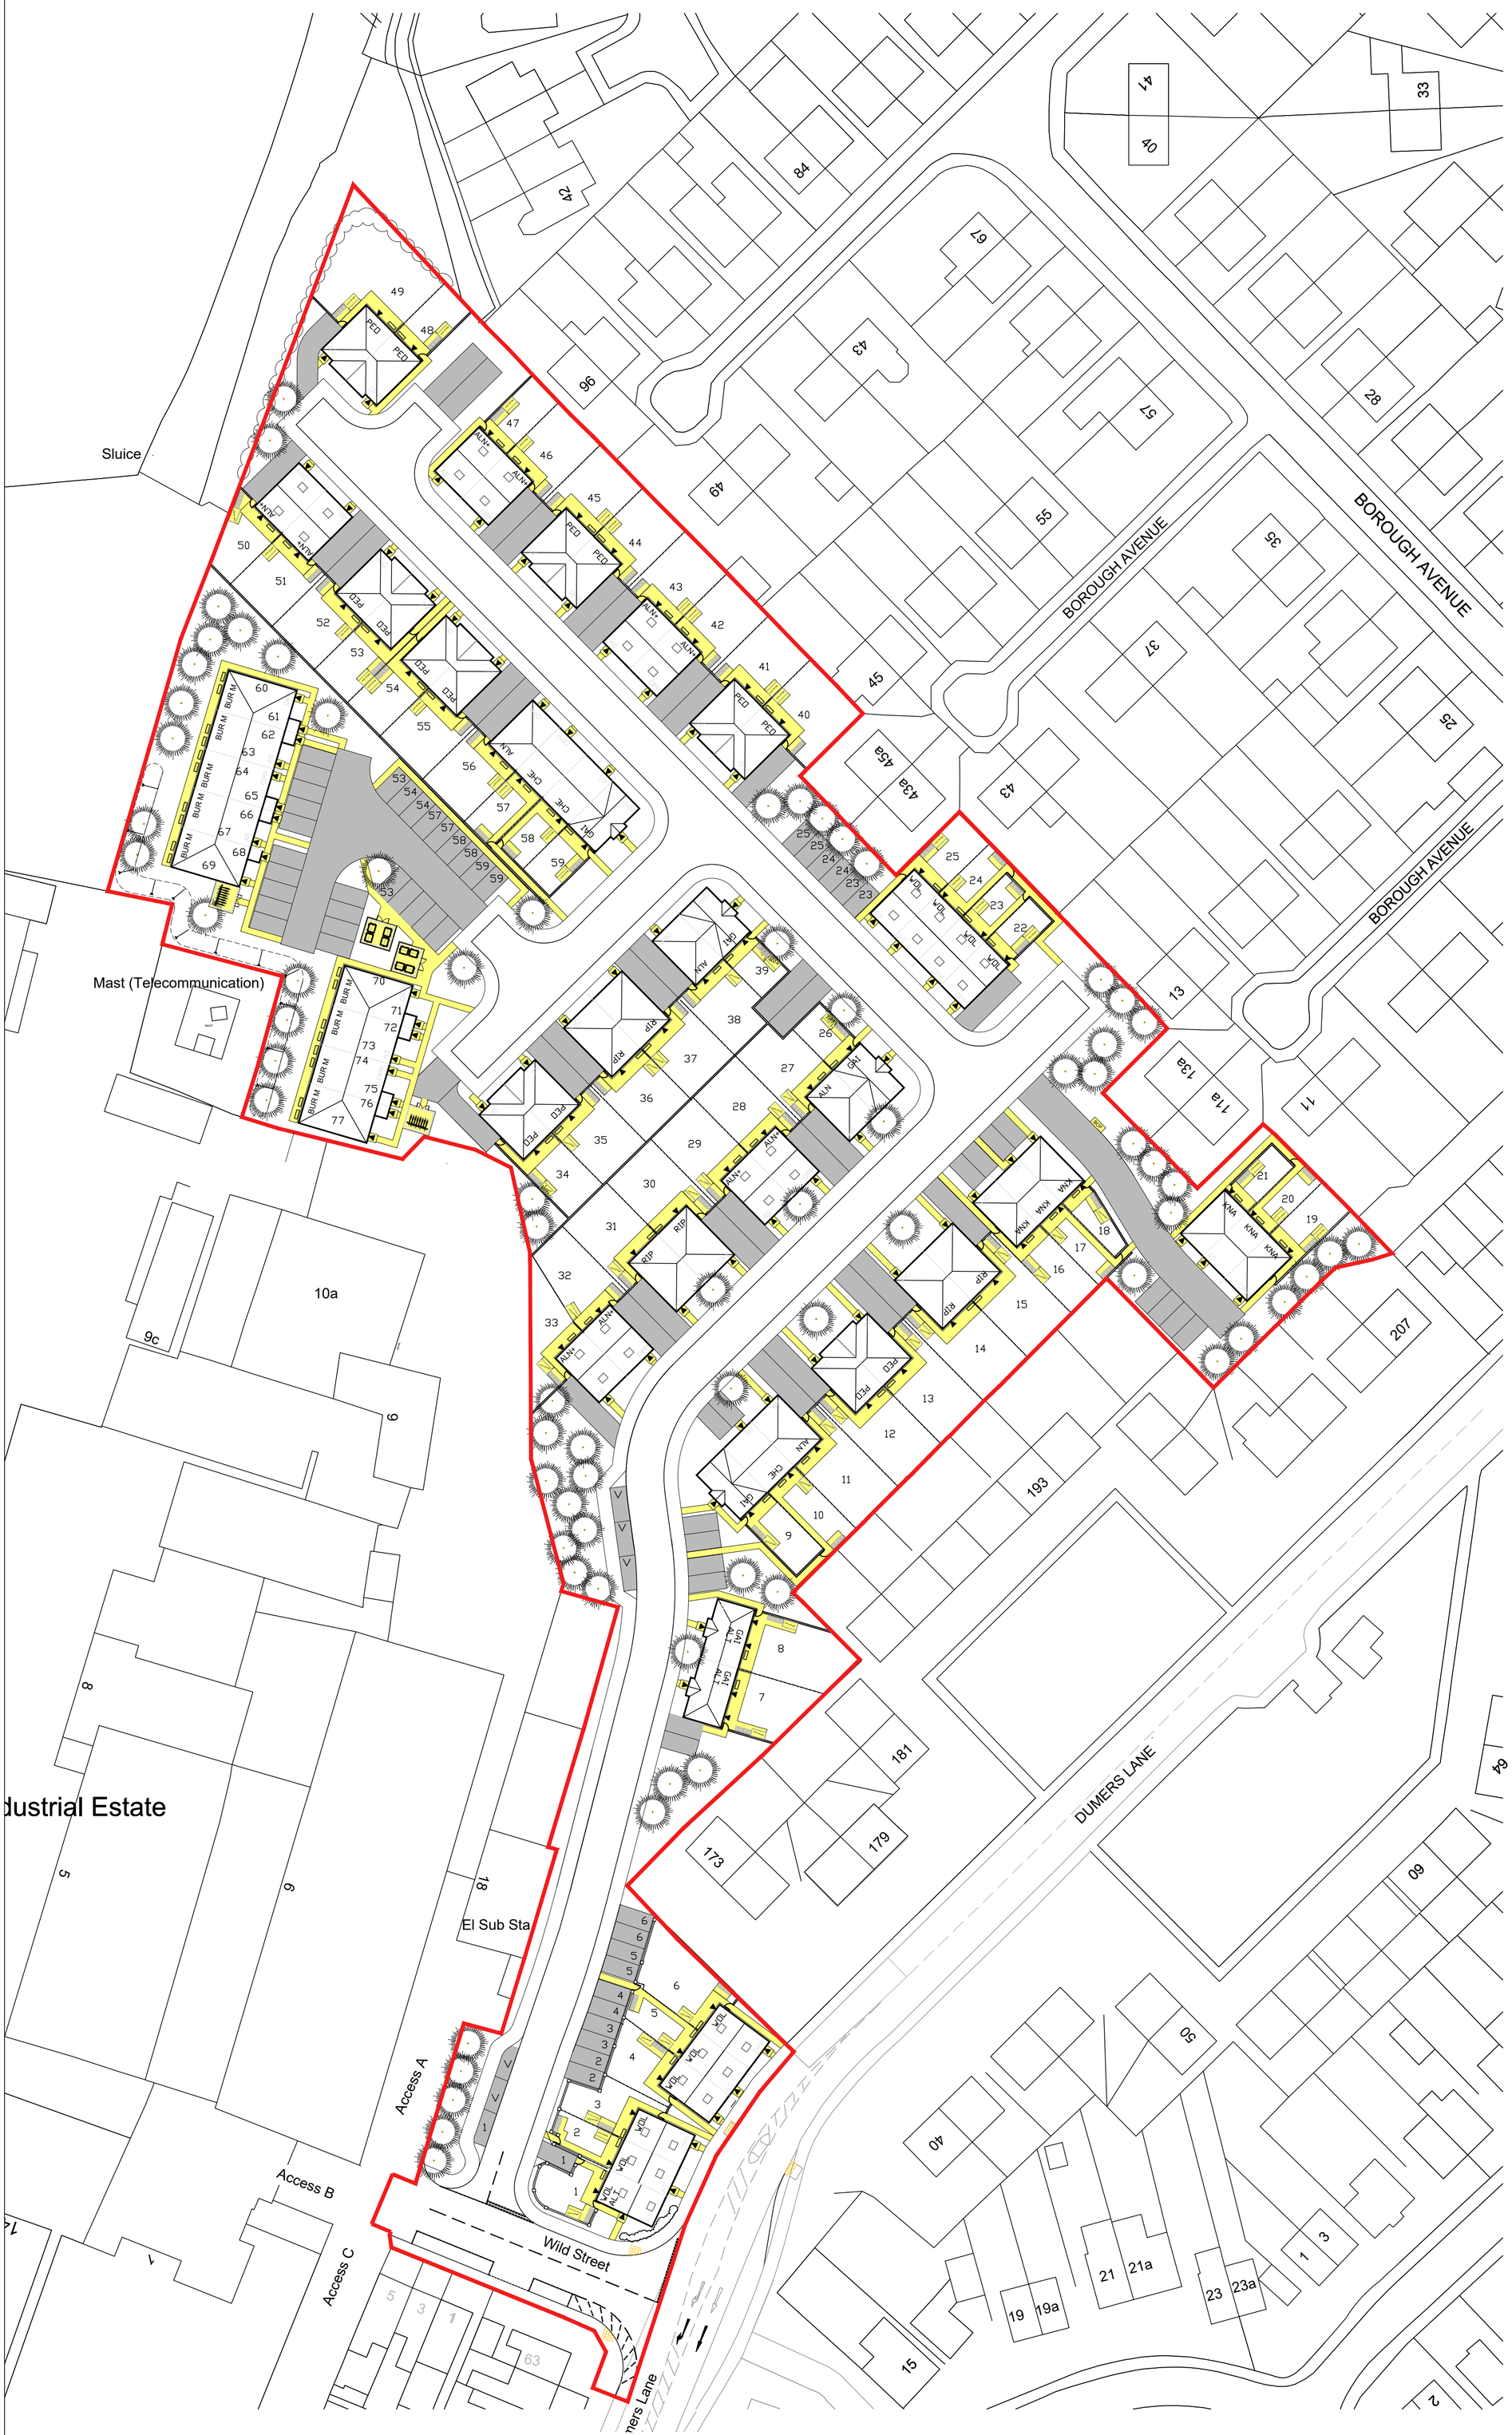

Rev.	Date	By	Description
L	06.05.26	SL	Additional concrete paving flags, colour indicated, to Plot refuse and cycle store areas. Communal refuse and cycle store areas shown with concrete paving flag bases also. Colour indicated. ASHP Access paving to rear of Plots 60 - 69.
K	04.03.26	KLW	Updated in line with the approved layout.
J	17.11.25	KLW	Amended in line with latest layout changes.
I	09.10.25	KLW	Amended in line with latest layout changes.
H	29.9.25	KLW	Amended in line with latest layout changes.
G	4.9.25	PS	Red Edge to Wild Street Amended
F	16.06.25	KLW	Number of plots reduced, access relocated and all associated amendments.
E	28.11.24	KLW	Red edge amended to exclude substation.
D	26.11.24	KLW	Bin stores shown for apartments.
C	21.10.24	KLW	Updated inline with latest layout amendments.
B	03.10.24	KLW	Updated inline with latest layout amendments.
A	13.09.24	KLW	Access road relocated and plots 1-8 adjusted to suit.

Client:

Westchurch Homes

A1

Project:
BEALEY IND EST
RADCLIFFE

Drawing Title:
HARD LANDSCAPING LAYOUT

Drawn:	Checked:	Scale:	Date:
KW		1:500	AUG 2024
Job No:		Drawing No:	Rev:
1025		HL01	L