


The builder must check the site and the approved drawings before commencing the works and must take any working measurements as necessary. Any discrepancy in the drawing must be reported to the client .

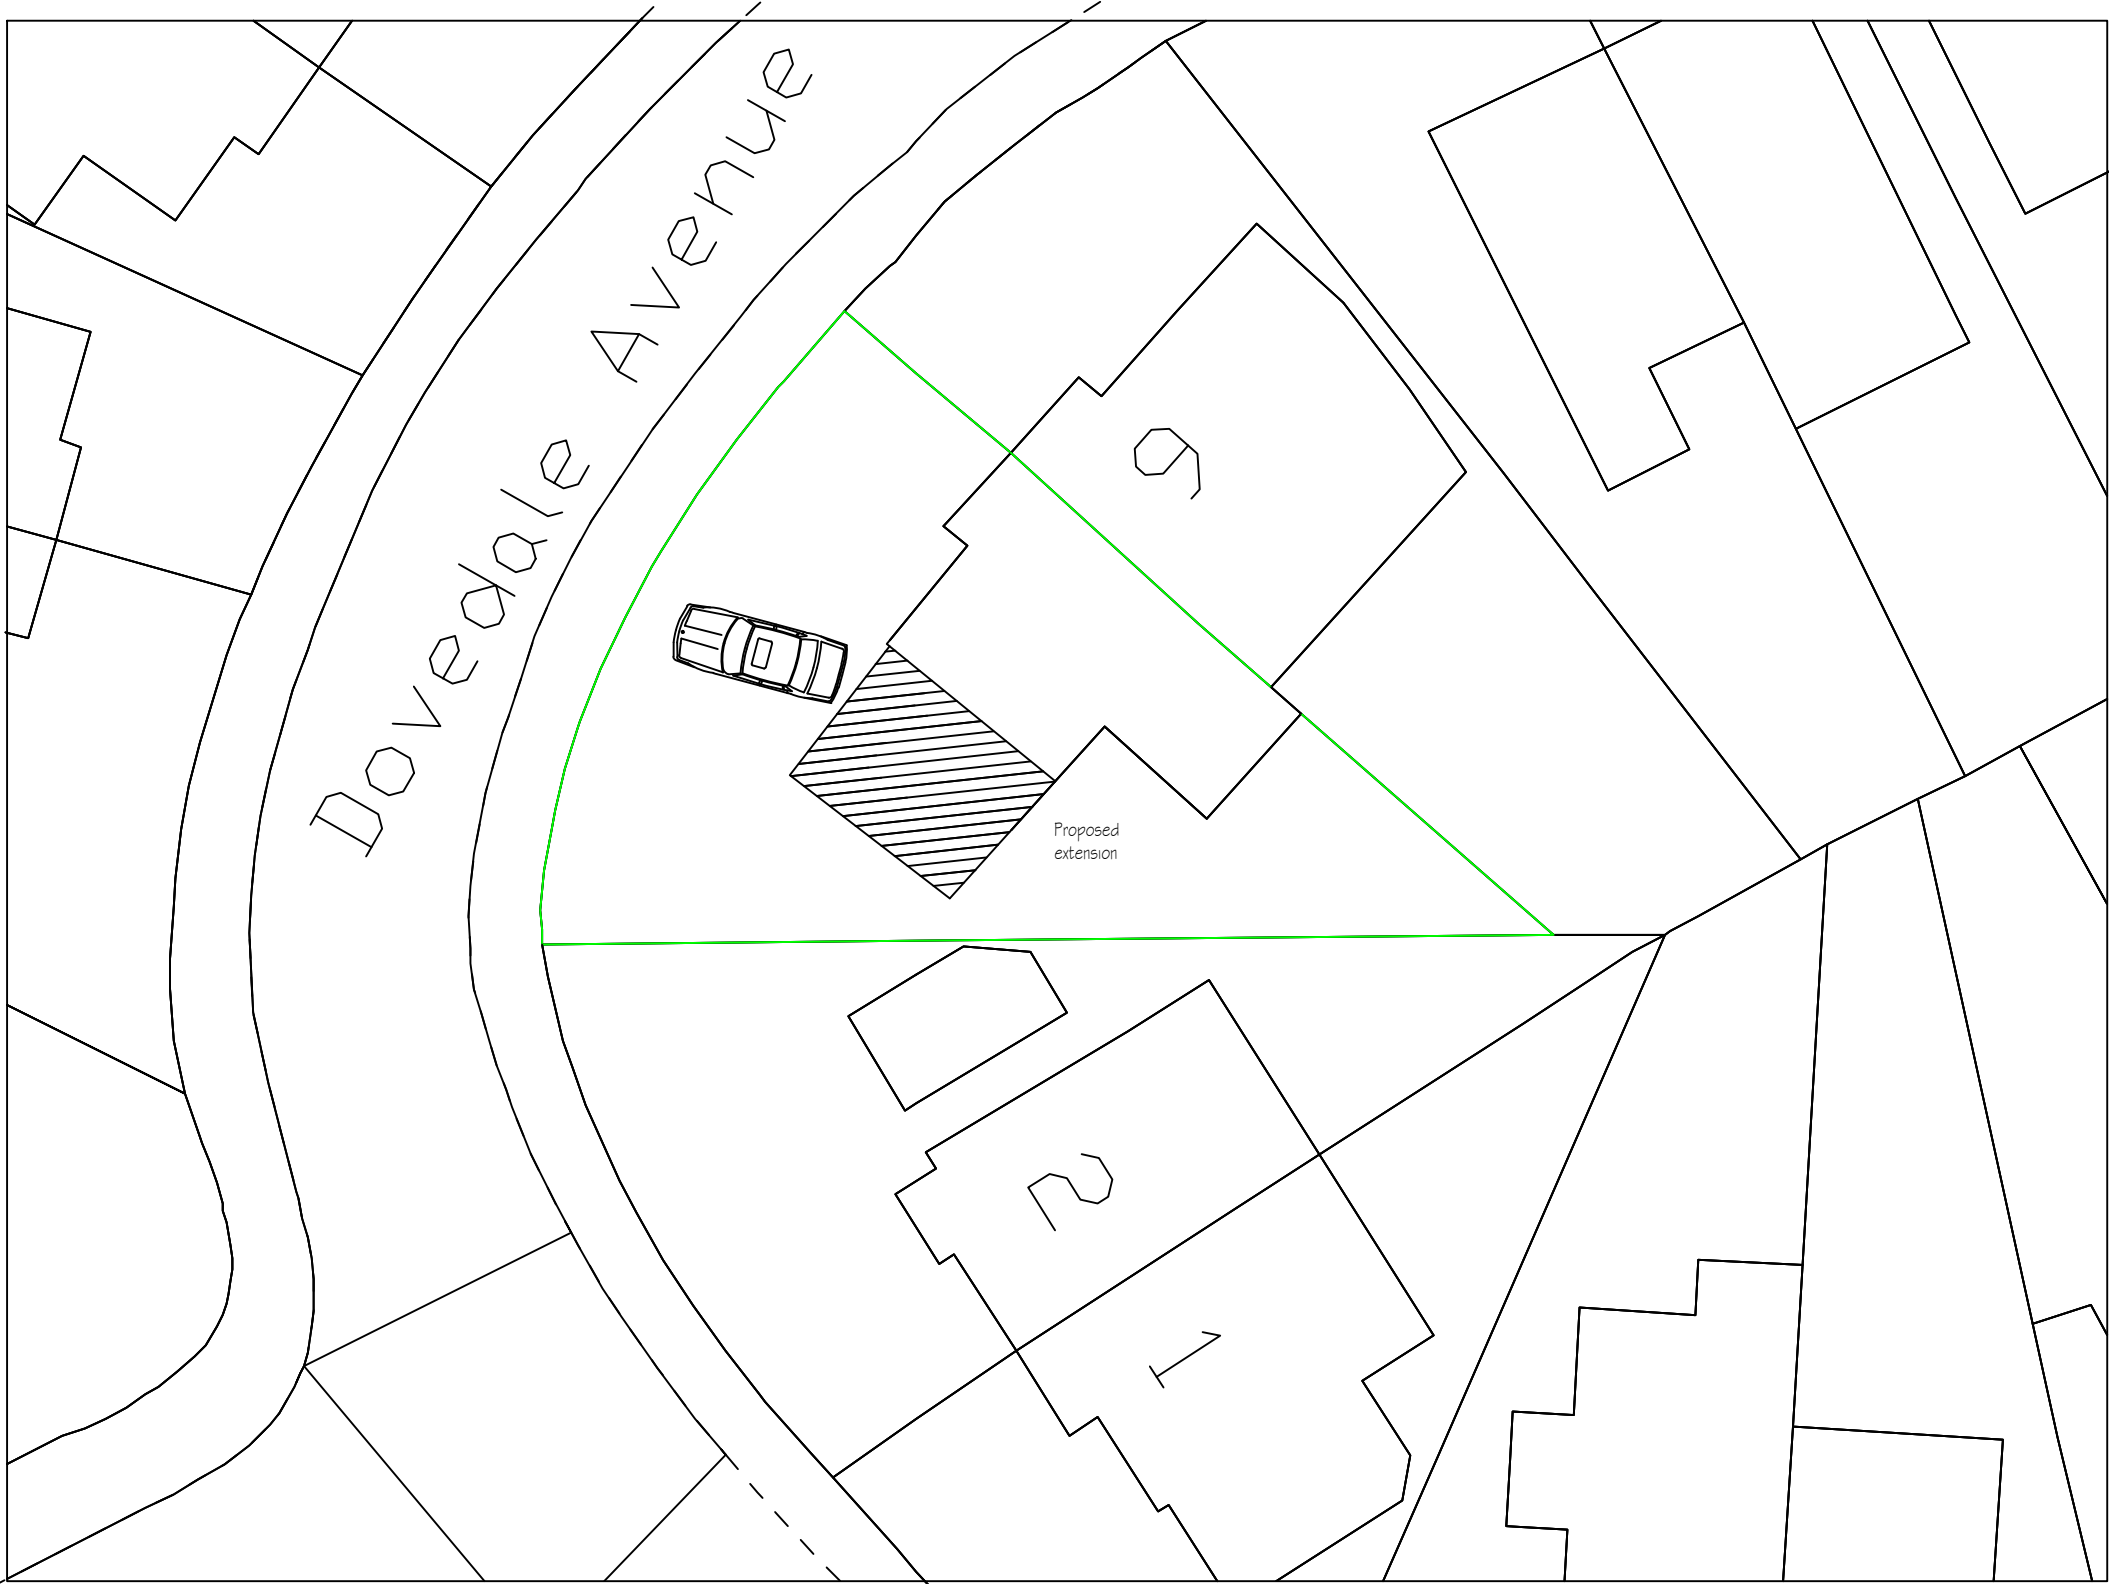

REVISION			
no.	date	description	initial

H S H

Engineering Design Services
428 Cheetham Hill Road Cheetham Manchester
M8 9LE, UK 01617956385,07940197 333

project title	Proposed ground floor extension at the side of the building to create habitable room.		
client	Mr Colin Andrew Sharples		
dwg. title	Proposed Site Layout Plan		
dwg. no.	sheet no.	scale.	job no.
06		1:100 @ A3	
4 Dovedale Avenue Prestwich M25 OBU			
drawn by.	checked by.	approved by.	date
TZ		-	April 23