



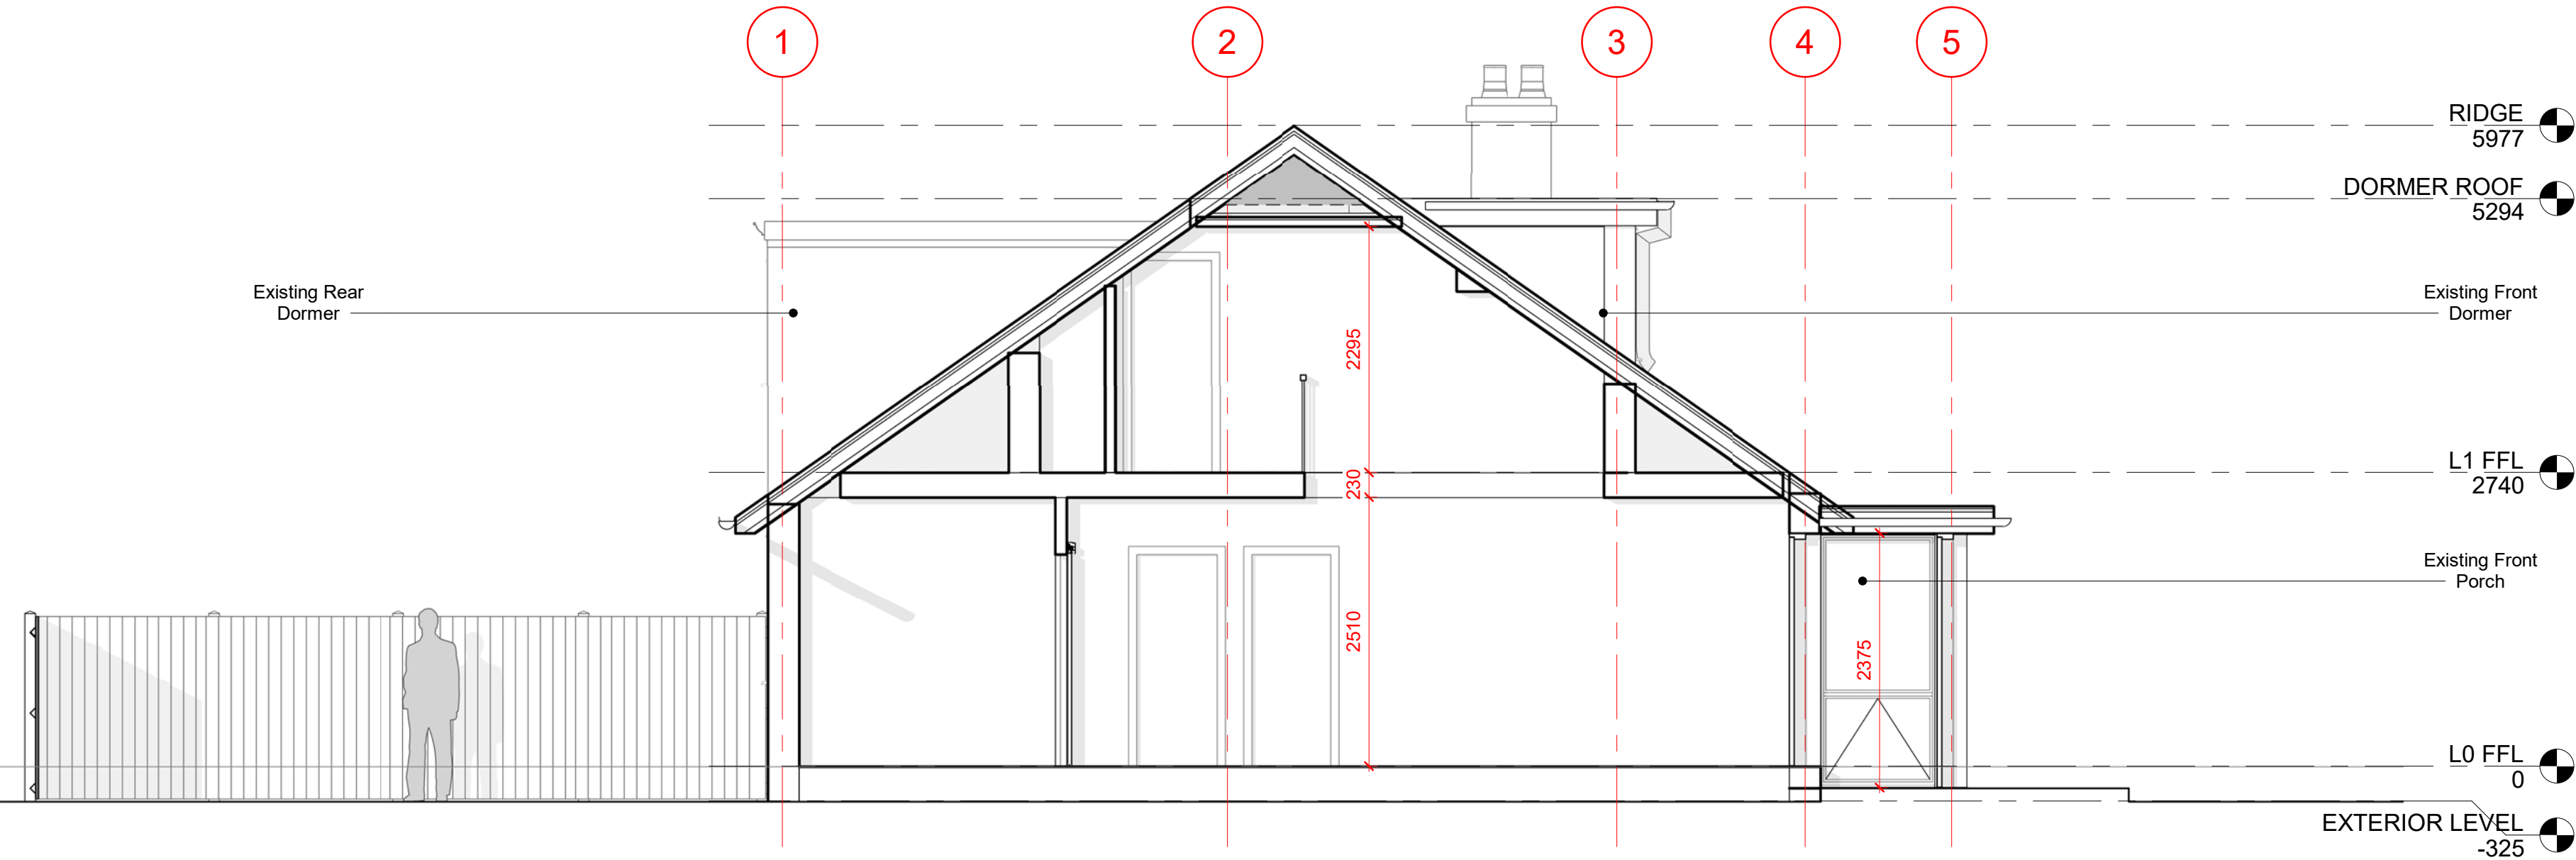


01 EXISTING SECTION AA
1 : 50

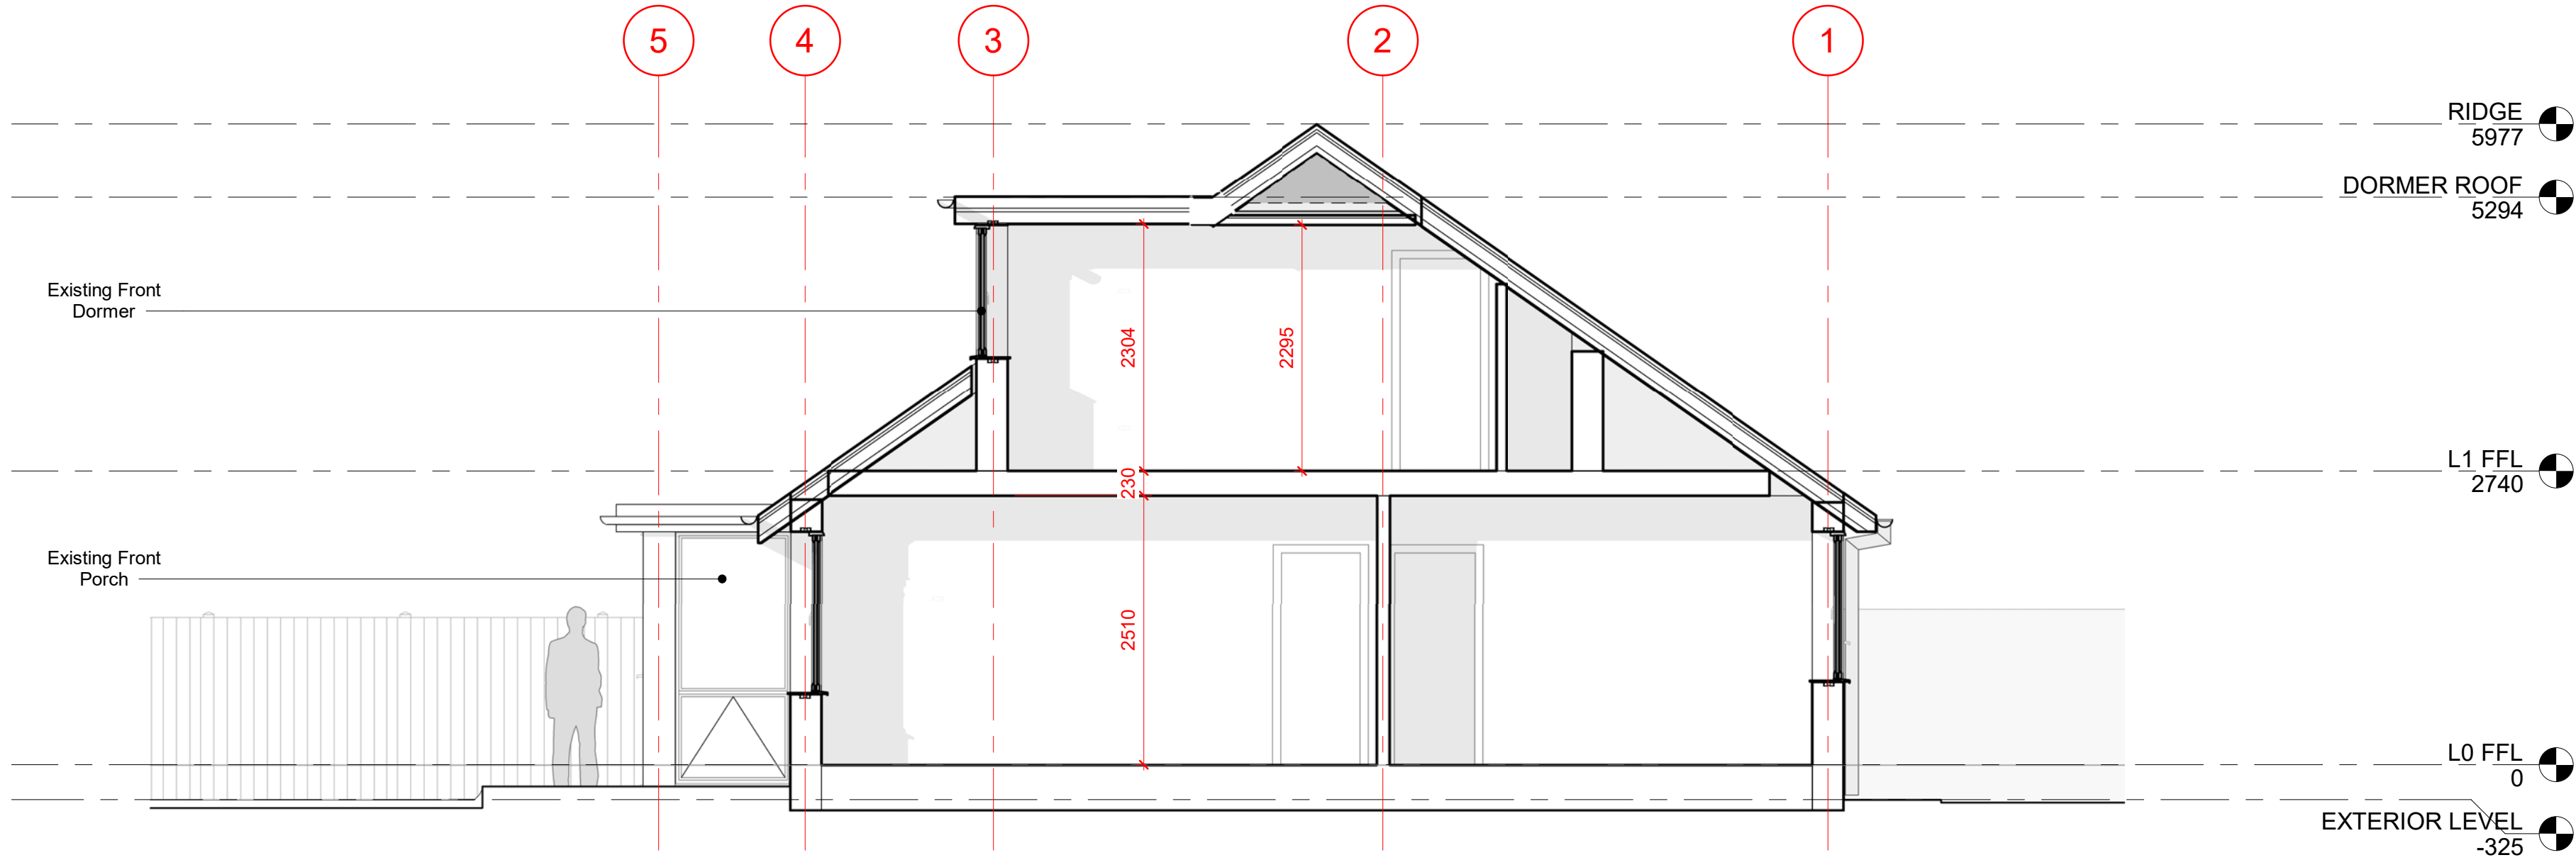


02 EXISTING SECTION BB
1 : 50

A	12.10.21	Pre-application Scheme
-	27.05.21	Planning Issue
REV	DATE	AMENDMENT

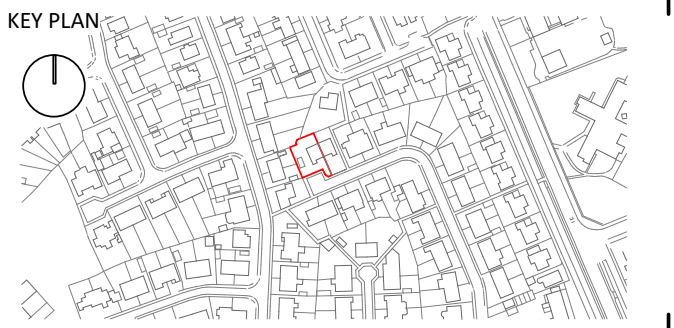

TITLE
36 Sandringham Drive
Bury
BL8 4DJ

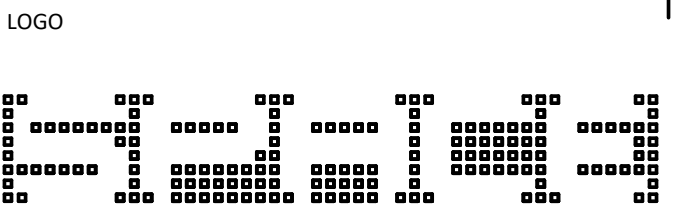

SPACE | ARCHITECTURE+PLANNING
THE OLD TOWN HALL | LAPWING LANE | DIDSBURY
LOCATION M20 2NR WEBSITE www.spaceap.com
PHONE +44 (0) 161 713 2718 E-MAIL info@spaceap.com

DRAWING
EXISTING SECTIONS

SCALE@A1	DATE	ORIGINATOR	CHECKED	AUTHORISED
1 : 50	210210	SS	SPT	SPT

STATUS
PLANNING

DRAWING NO.	REV
0244_00_203	A