

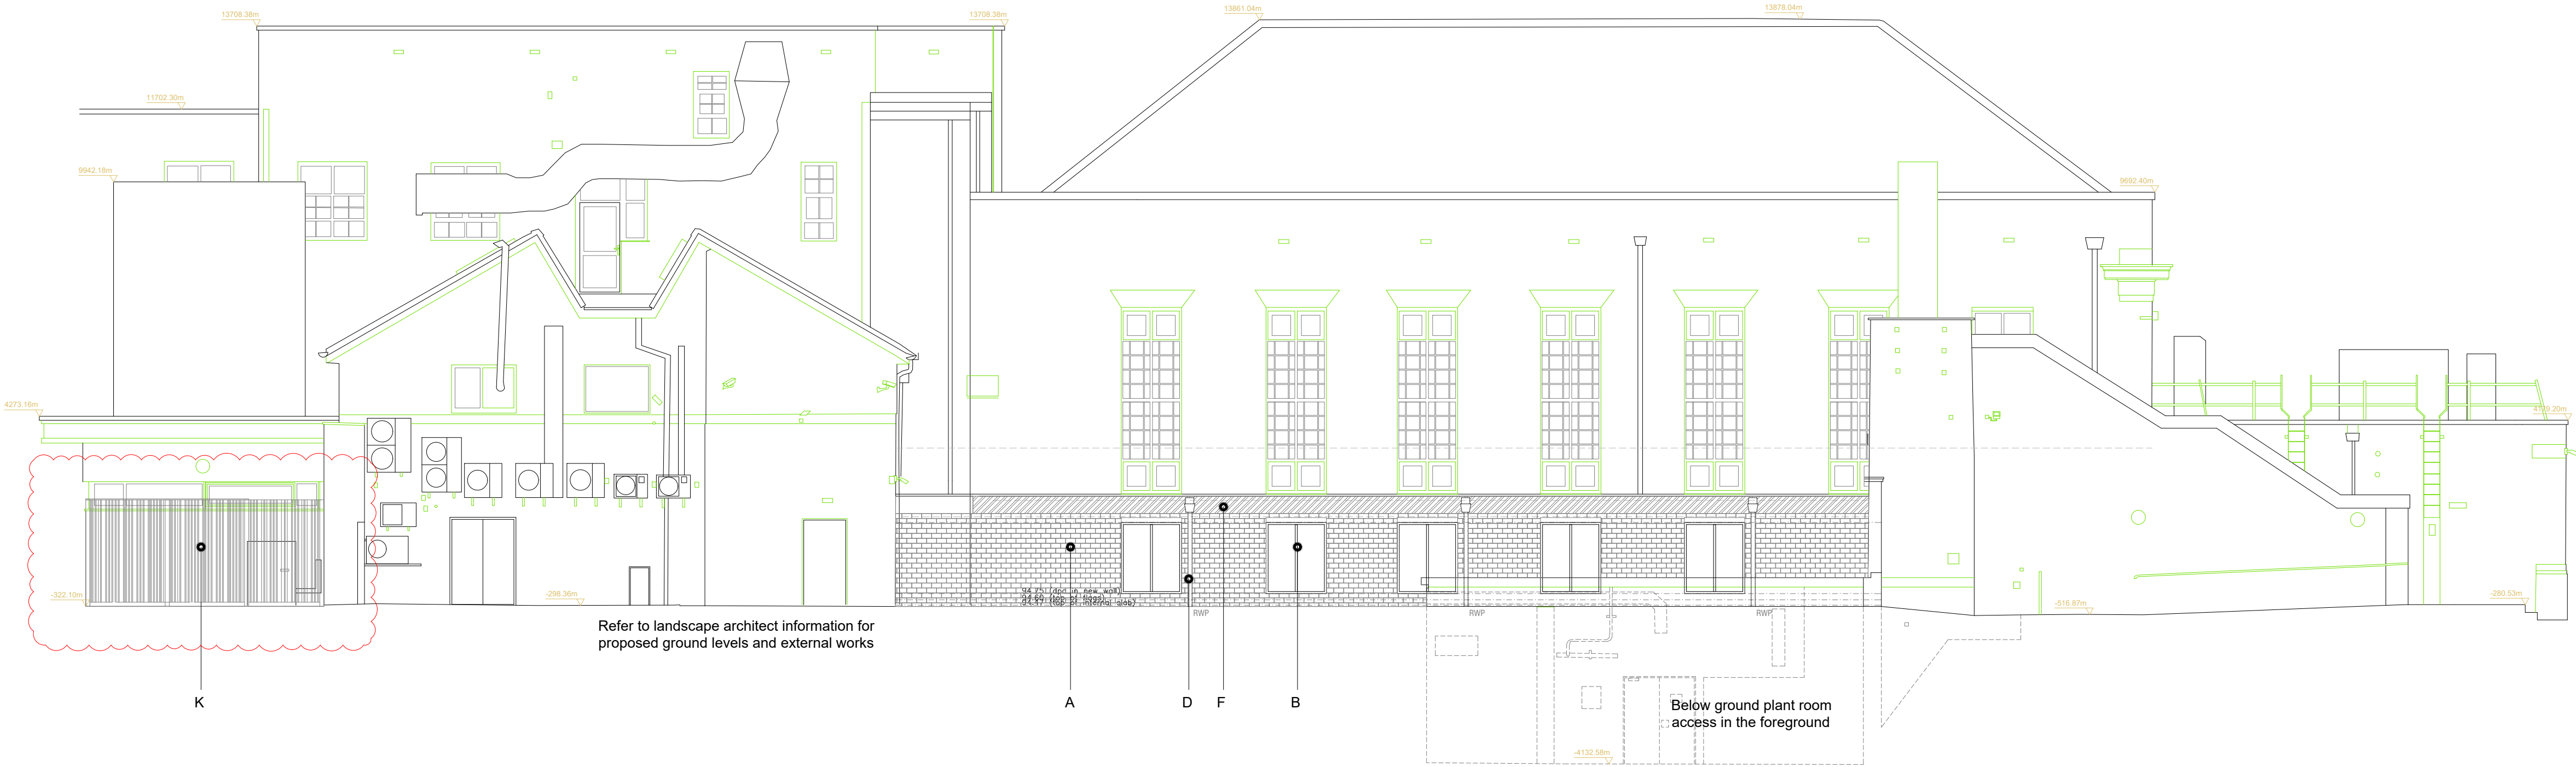


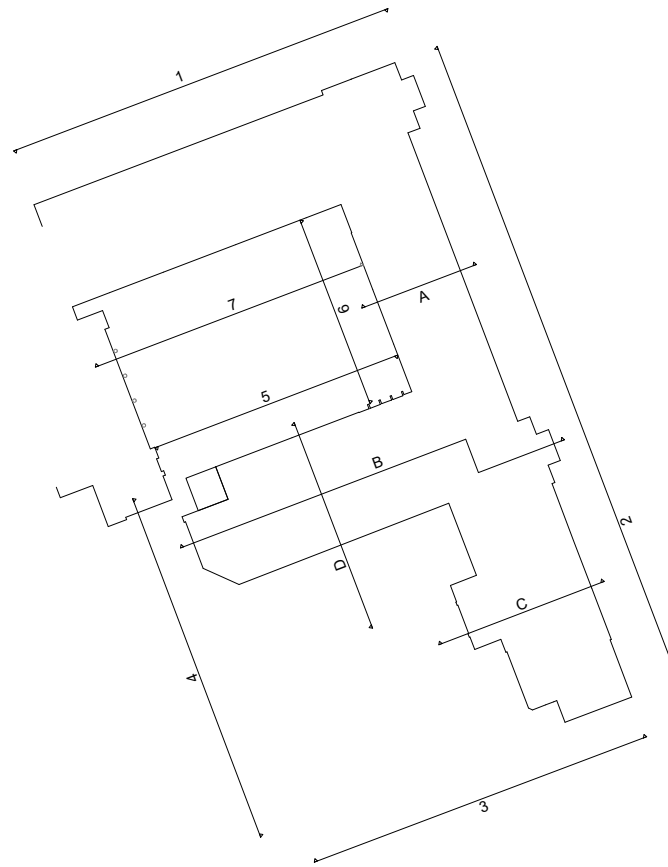

Elevation 4

Datum 90.00m

- A - New external masonry cavity wall. Red brick outer leaf.
Aluminium parapet capping
B - Polyester powder coated aluminium framed windows and doors
C - Insulated render system to existing masonry wall
D - Rainwater downpipe
E - Existing render
F - New roof to corridor behind new masonry wall, incorporating bituminous insulated roof waterproofing system.
G - New section of uPVC windows to infill lower section of newly formed aperture. Detail and finish to match existing and retained windows above.
H - Polyester powder coated framed curtain walling with entrance doors
J - Composite aluminium cladding panels, powder coated in colour to compliment the existing facade.
K - m&e compound fence - timber vertical hit & miss panels, natural finish

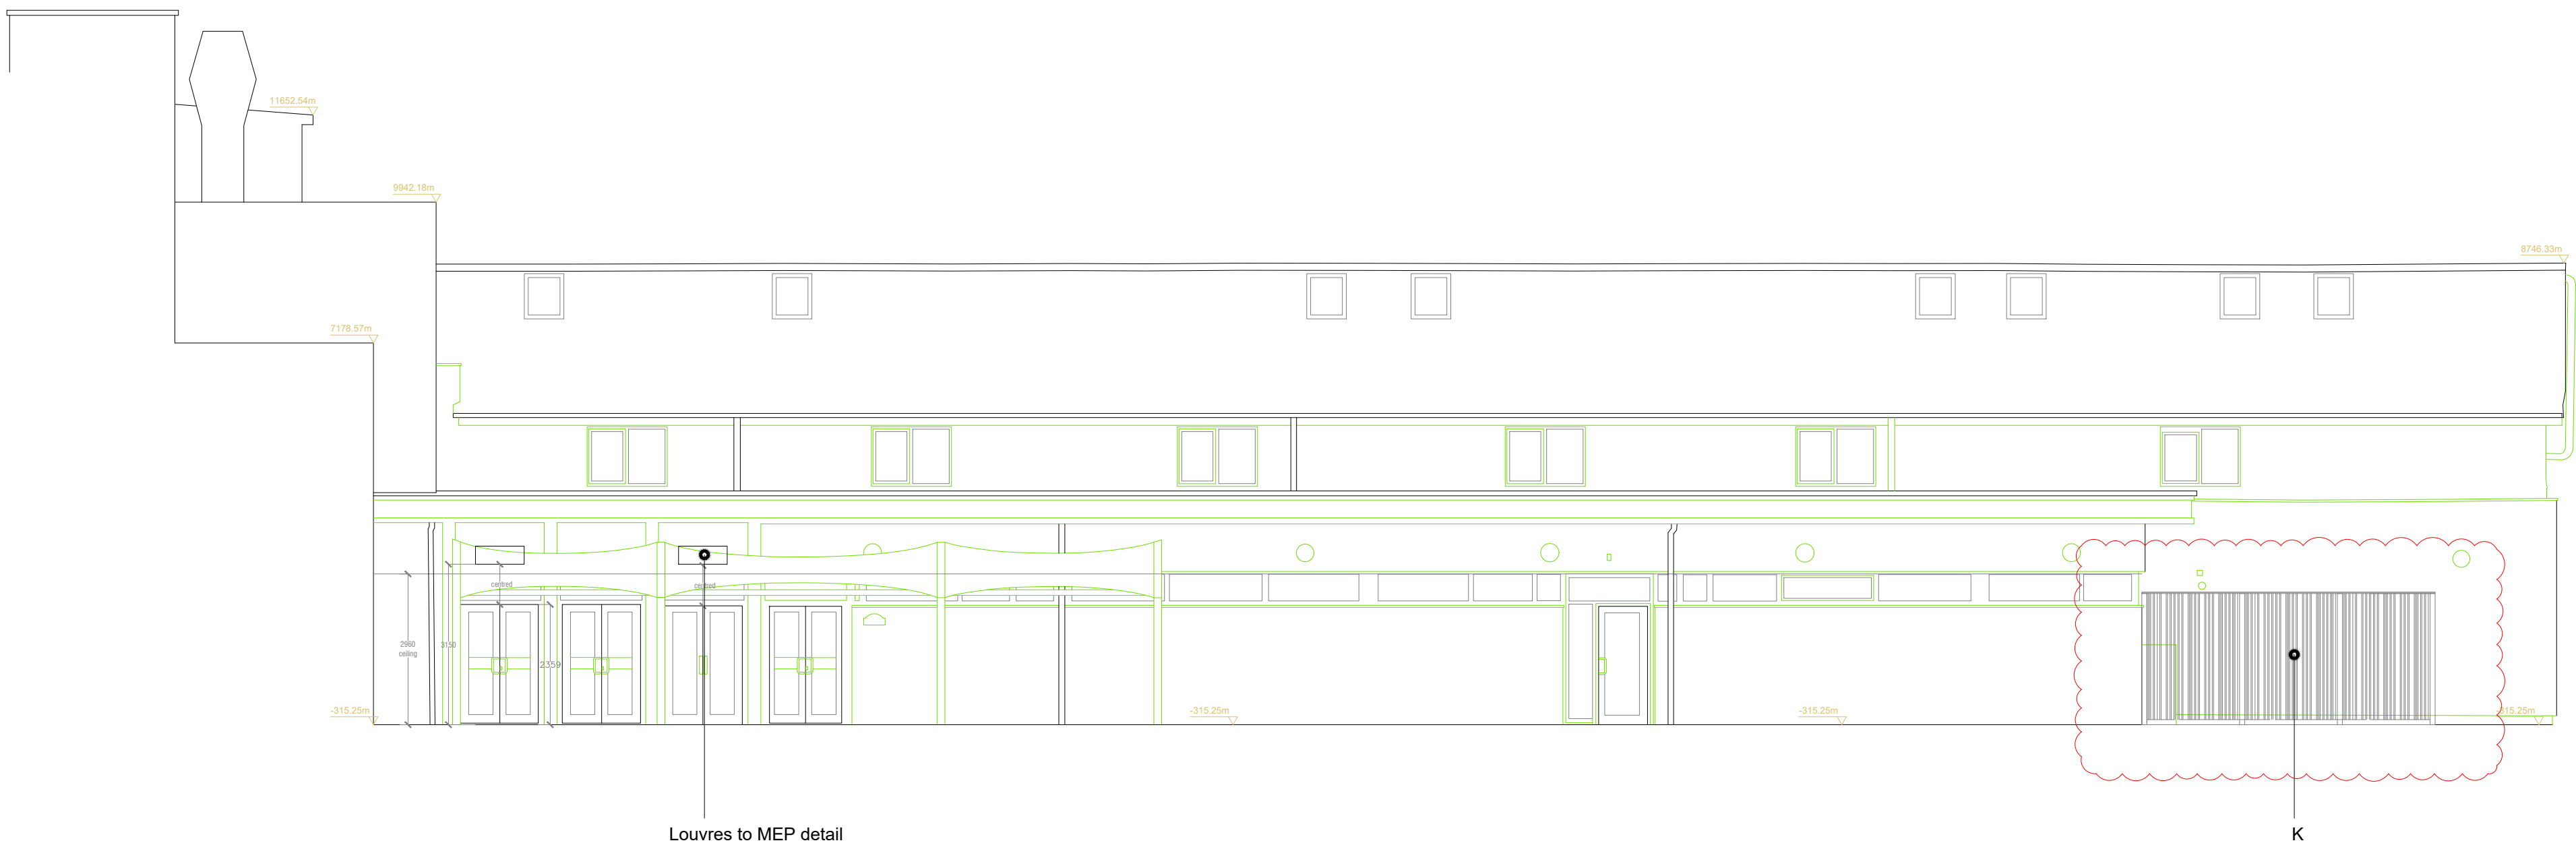

Elevation 5

Datum 90.00m

06	kc	KC	MEP external compound shown	11/10/2023
05	kc	KC	Louvers omitted to MEP direction	28/09/2023
04	kc	KC	Additional MEP louvers shown	04/09/2023
03	kc	KC	RWP shown	01/07/2023
02	kc	KC	Brise soleil omitted due to cost direction	13/04/2023
01	kc	KC	Existing window material confirmed	06/04/2023

no. by chk. revision date

client



project Transformation - Woodbury

by chk. date scale sheet size

kc KC 09.03.2023 1:100 A1

title Woodbury
Proposed elevations
Sheet 3

status job no. / dsg. no. revision

P 7035W L(2)-12 06