


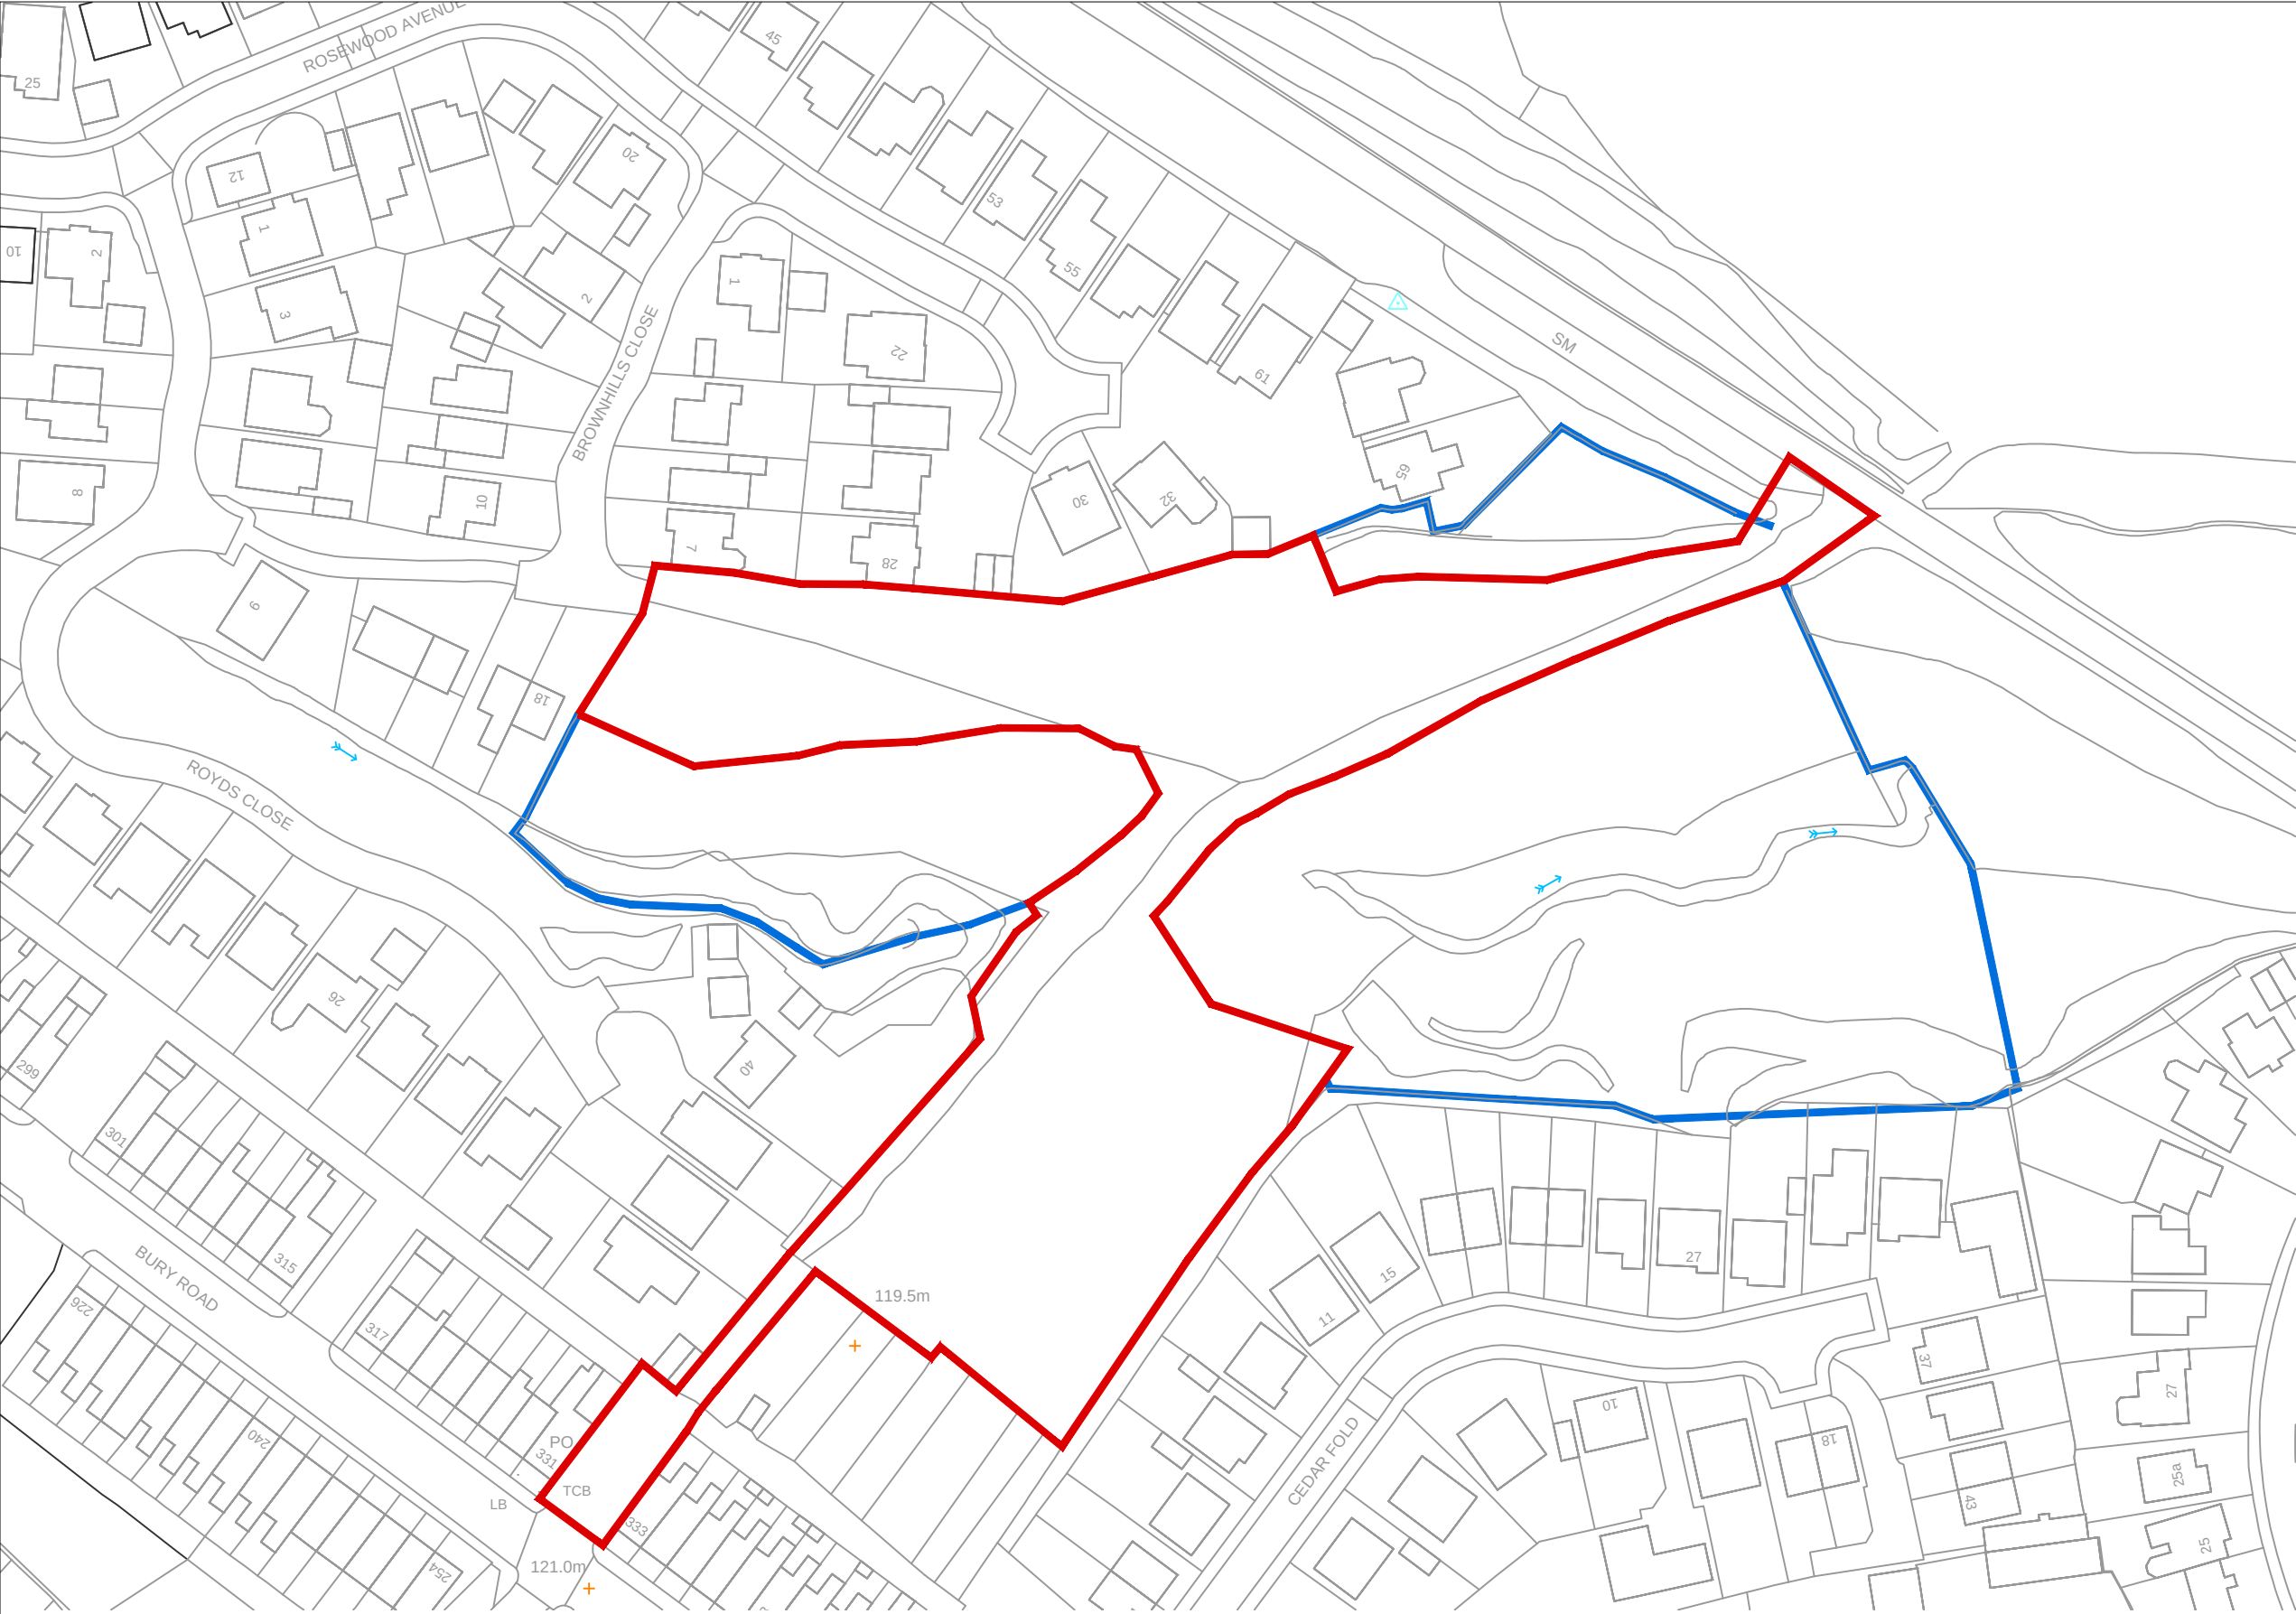

Squareyard

Landscape Architecture - Urban Design - Masterplanning

Email - studio@yd2.co.uk
Web - www.yd2.co.uk
Tel - 07514 281 452

Registered office:
Yd2 Ltd.
83 Ducie Street, Manchester, M1 2JQ



- GENERAL NOTES:**
1. DO NOT SCALE FROM THIS DRAWING
 2. DIMENSIONS GOVERN
 3. ALL DIMENSIONS ARE IN MILLIMETERS UNLESS NOTED OTHERWISE ON THE DRAWINGS
 4. ALL DIMENSIONS SHALL BE VERIFIED ON SITE PRIOR TO ANY CONSTRUCTION
 5. YD2 SHALL BE NOTIFIED OF ANY DISCREPANCIES

DRAWING NOTES:					
(-)	FIRST ISSUE - ISSUED FOR PRE-APP	AV	AV	12/10/2020	
A	ISSUED FOR OUTLINE APPLICATION	AV	AV	14/07/2021	
B	RED LINE BOUNDARY REVISED	AV	AV	28/07/2021	
REV	DESCRIPTION	DRAWN	CHECKED	DATE	

PROJECT TITLE
**LAND OFF BROWNHILLS CLOSE
TOTTINGTON**

DRAWING TITLE		SCALE
SITE LOCATION PLAN		@ A3
		1:1000
		DATE
		OCT 2020
PROJECT NUMBER	DRAWING No.	REVISION
YD2_20_16	YD2_BC_SP001	B