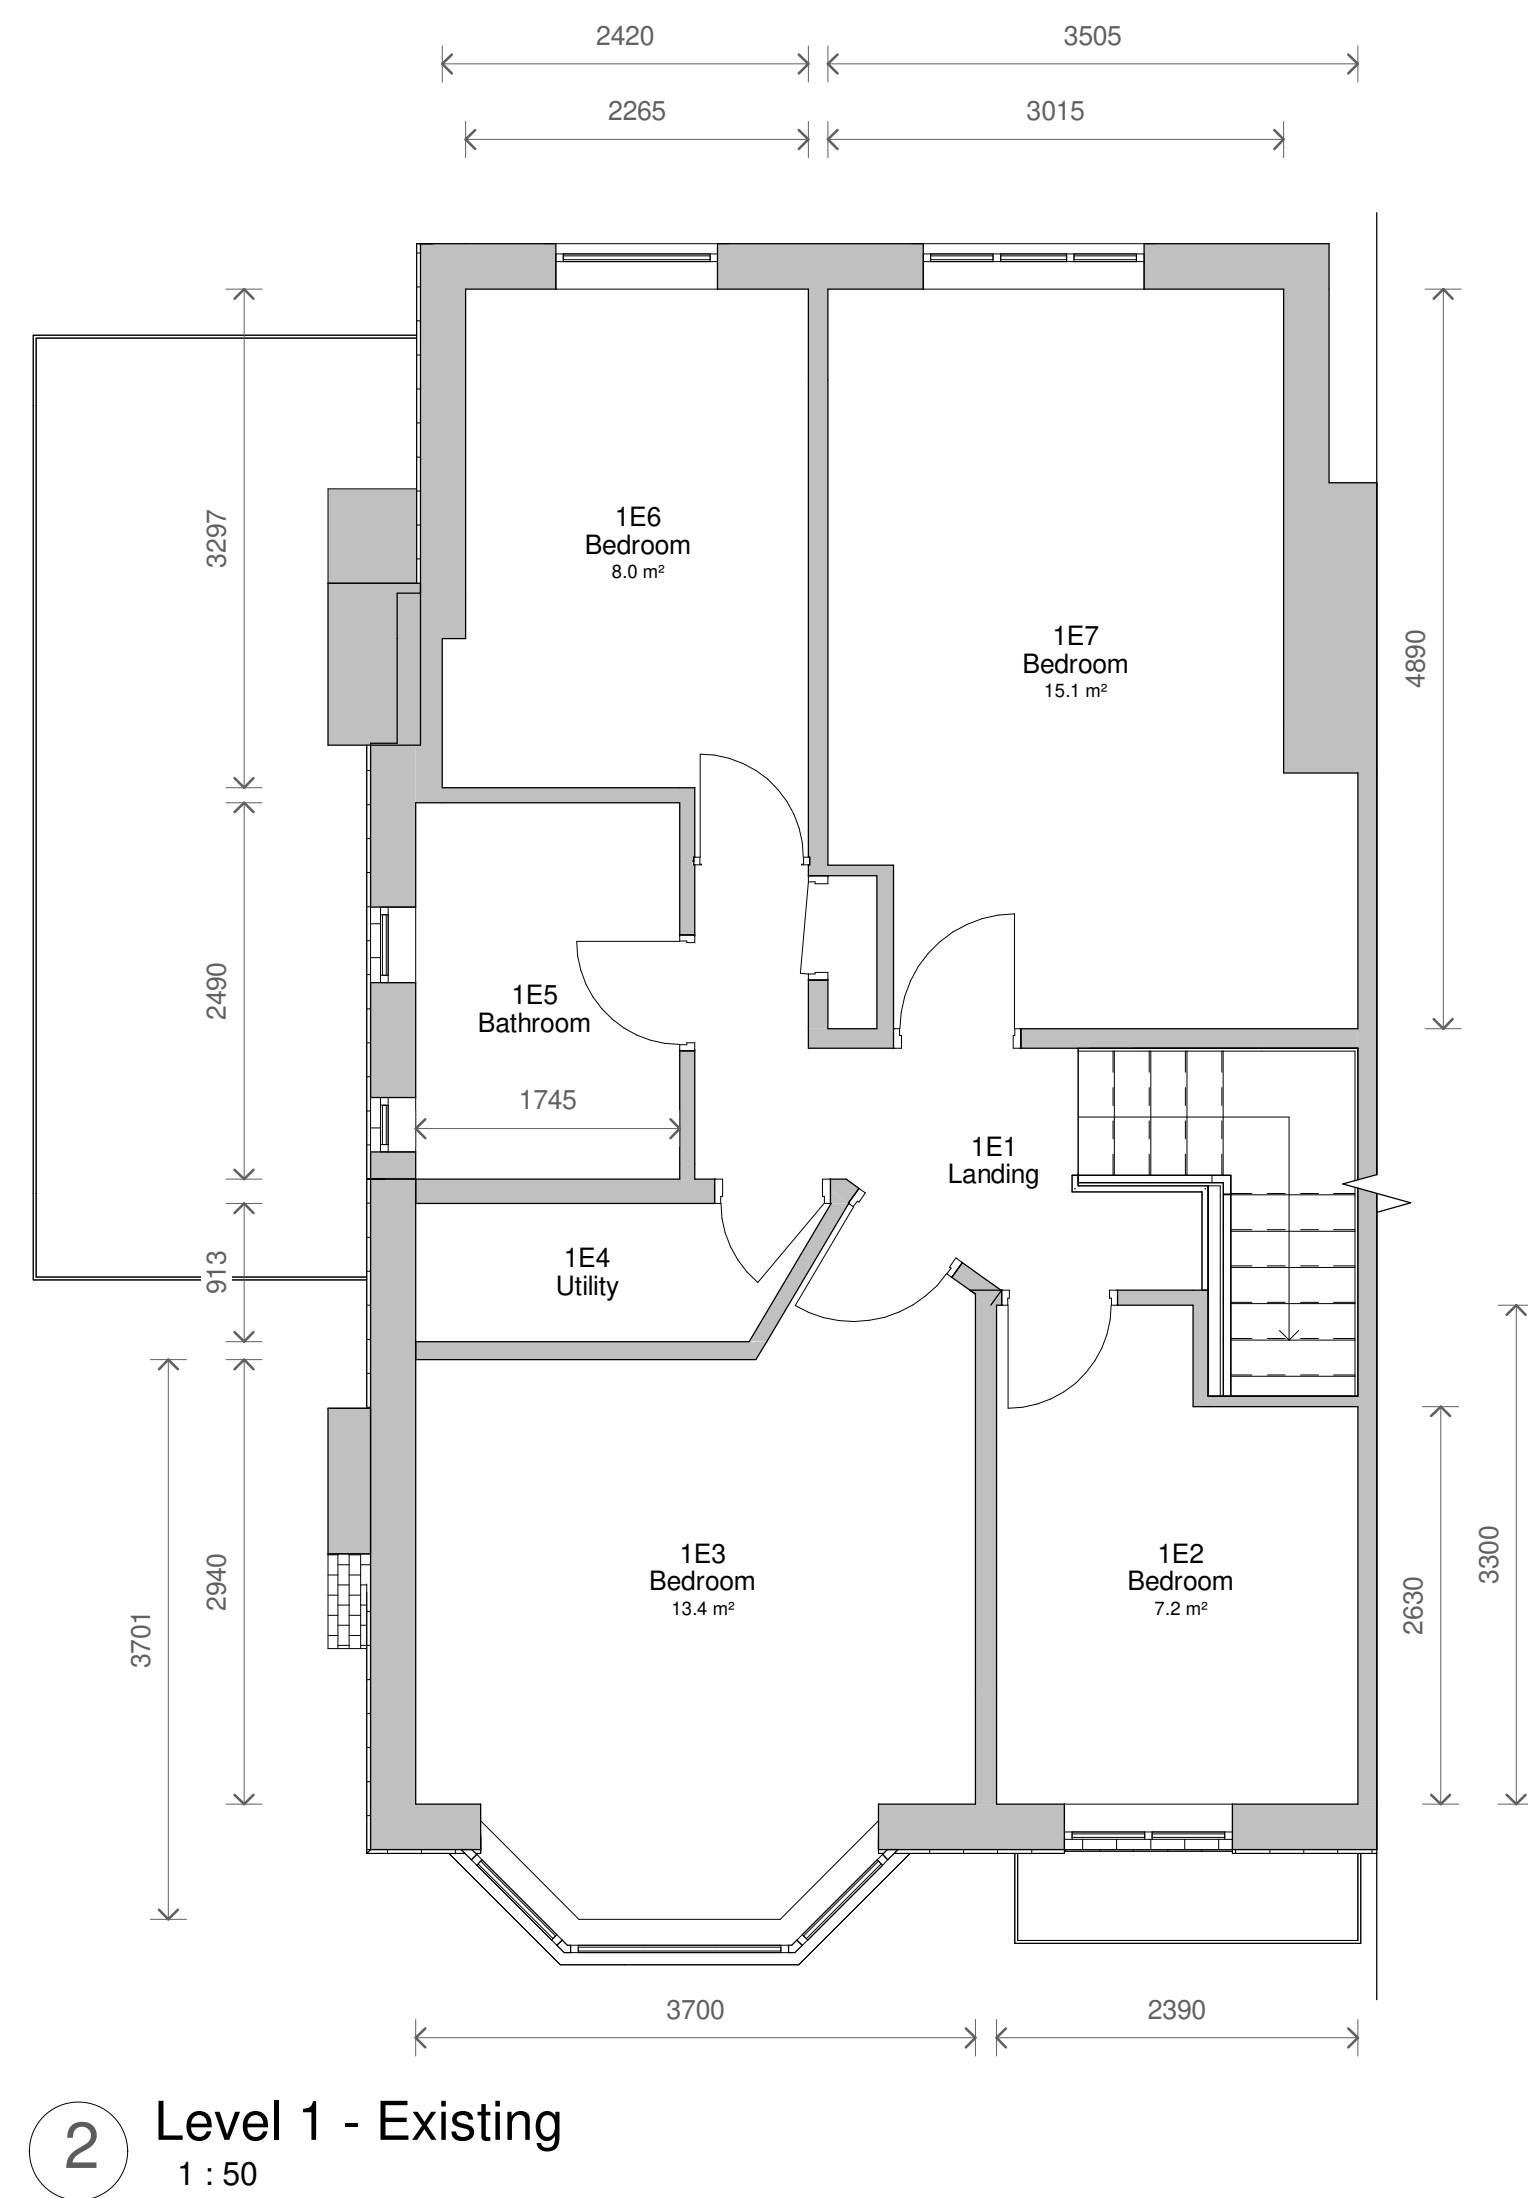
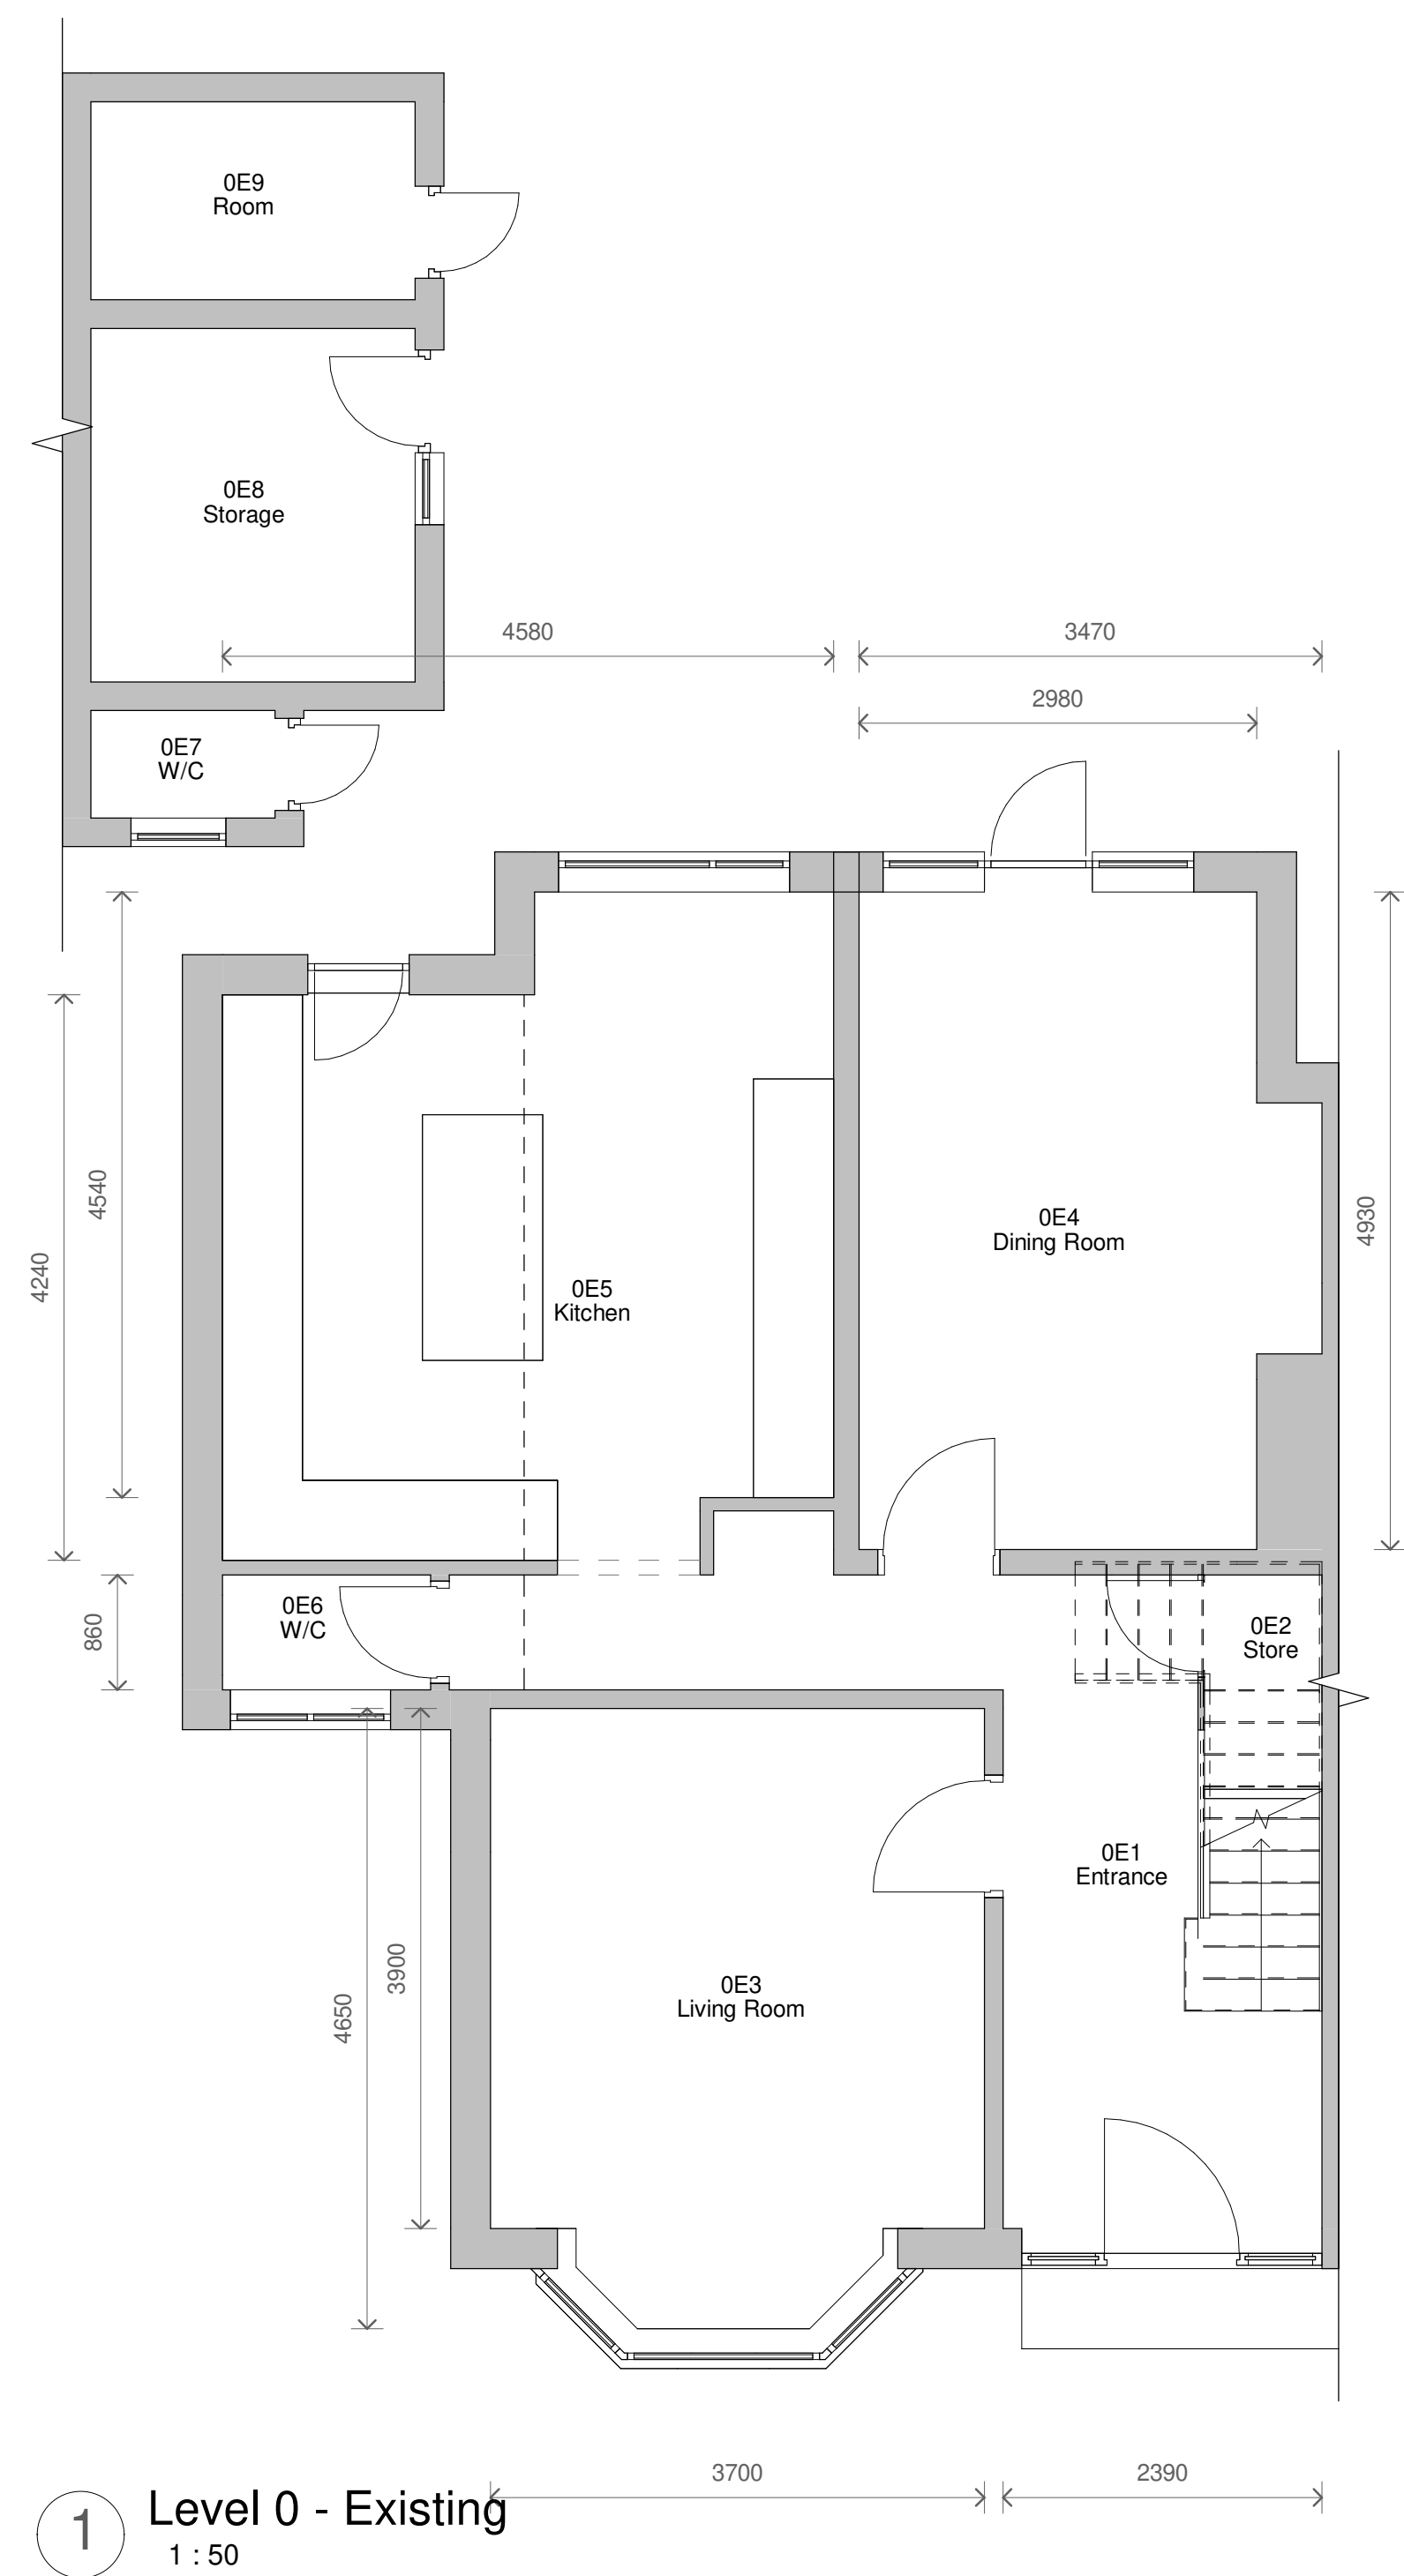
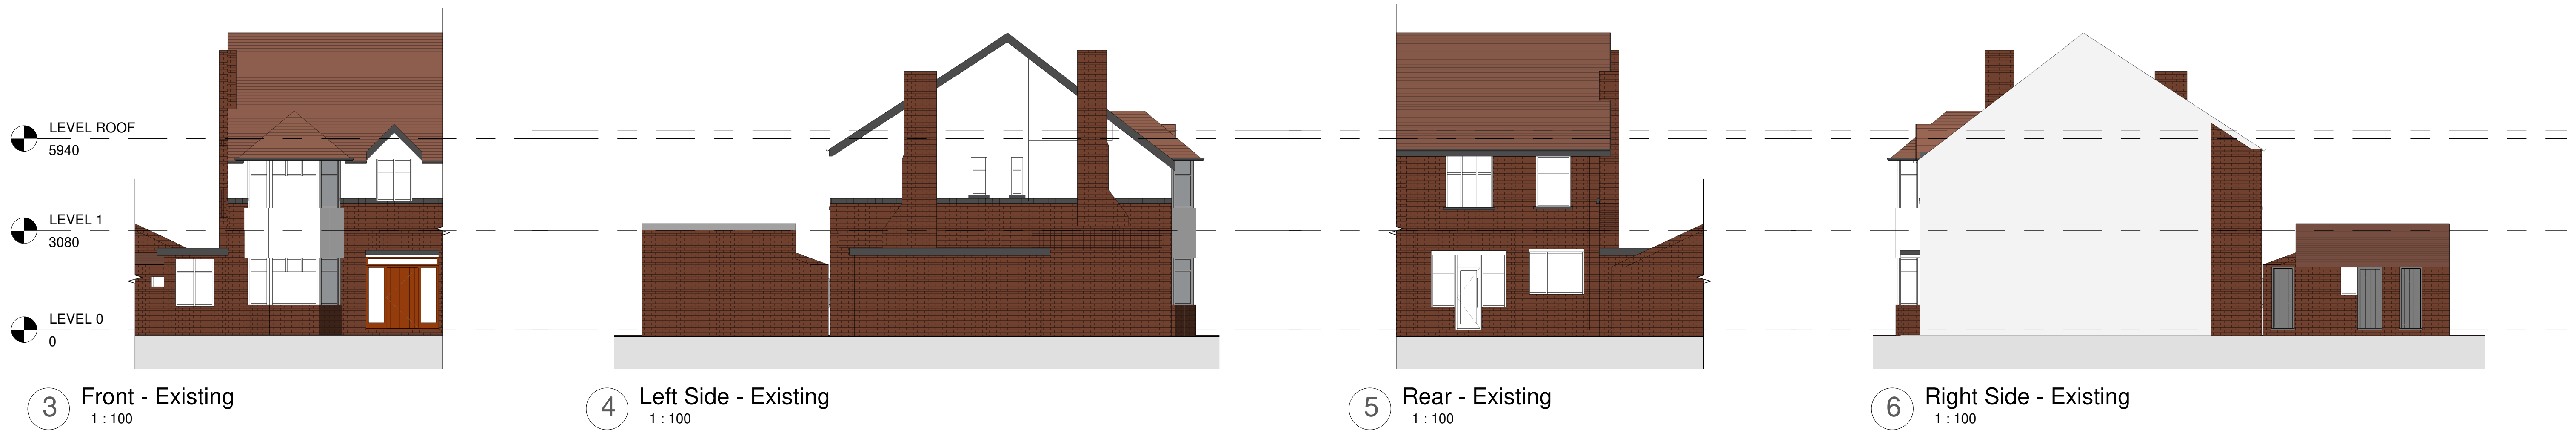


No. Description Date		
PROJECT		
62 Park Road		
TITLE		
Existing Plans and Elevations		
CLIENT		
Grosberg		
STATUS		
DESIGN		
DRAWN BY	DATE	SCALE (@ A1)
TP	17/12/2021	As indicated
PROJECT NUMBER	DRAWING NUMBER	REV
GSS21113.3	002	
GOLD SKETCH		
S T U D I O S		
www.goldsketch.co.uk info@goldsketch.co.uk 0161 792 9595		
NOTES		
COPYRIGHT ALL RIGHTS RESERVED. NO PART OF THIS DRAWING MAY BE REPRODUCED WITHOUT PRIOR WRITTEN CONSENT. DRAWING TO BE USED FOR THE STATUS INDICATED ONLY. ANY DISCREPANCIES TO BE REPORTED TO THE ARCHITECT IMMEDIATELY. ALL DIMENSIONS TO BE IN ACCORDANCE WITH CURRENT UK BUILDING REGULATIONS. ALL DIMENSIONS ON THIS DRAWING ARE IN MILLIMETRES UNLESS OTHERWISE STATED.		