
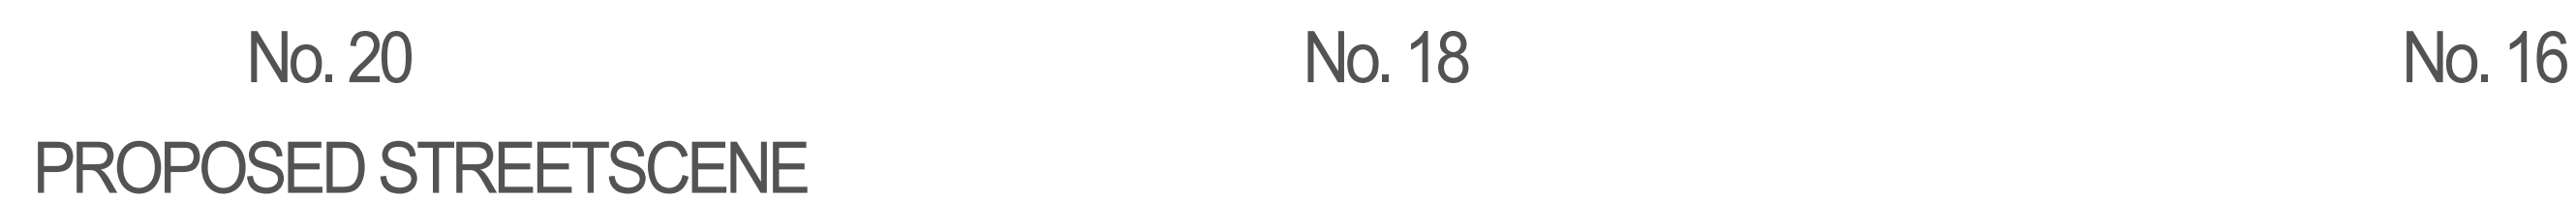


For Planning purposes only.

All dimensions to be checked on site by user and any discrepancies, errors or omissions to be reported to the Client before or during the course of the works. In the absence of a full structural survey any structural issues and/or defects identified before or during the course of the works to be reported to the Client.

This drawing has been produced for Planning Approval only and does not constitute full working drawings for the building regulations approval.

All drawings are the Copyright of JPL Design and Construct Ltd. This drawing may not be copied by any third party without prior permission.

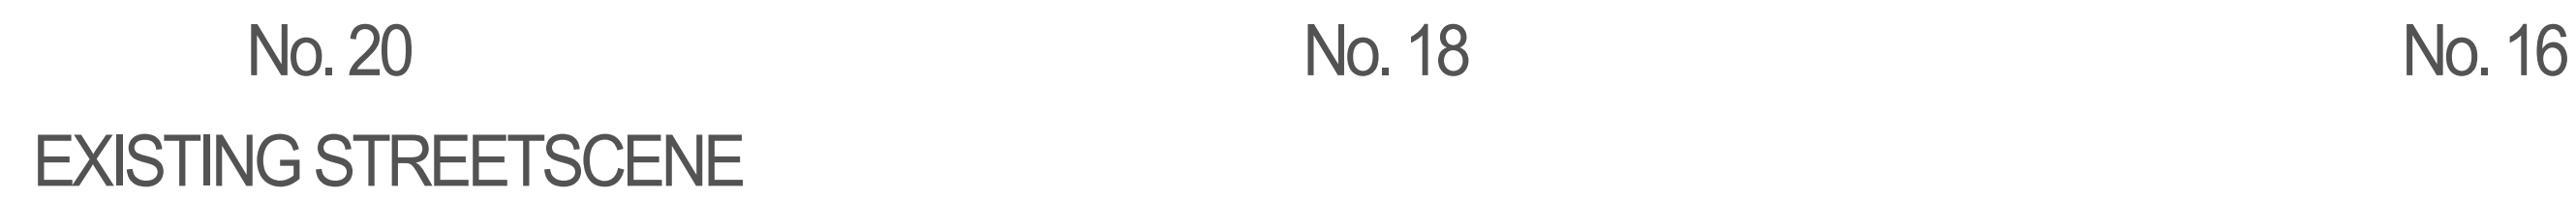

www.jpdesignandconstruct.co.uk
E-mail jp@jpdesignandconstruct.co.uk
12, Ormskirk Close, Seddons Farm,
Bury, BL8 2JG
Telephone 0161 272 0643

Site	18, Hillstone Close, Greenmount, BL8 4EZ
------	--

Title	Existing and Proposed Streetscene
-------	-----------------------------------

Scale at A1 As stated	Date 13.10.21.	Drawn JP	Checked JP
Project no. PAR0009	Drawing no. SS01	Revision .	