



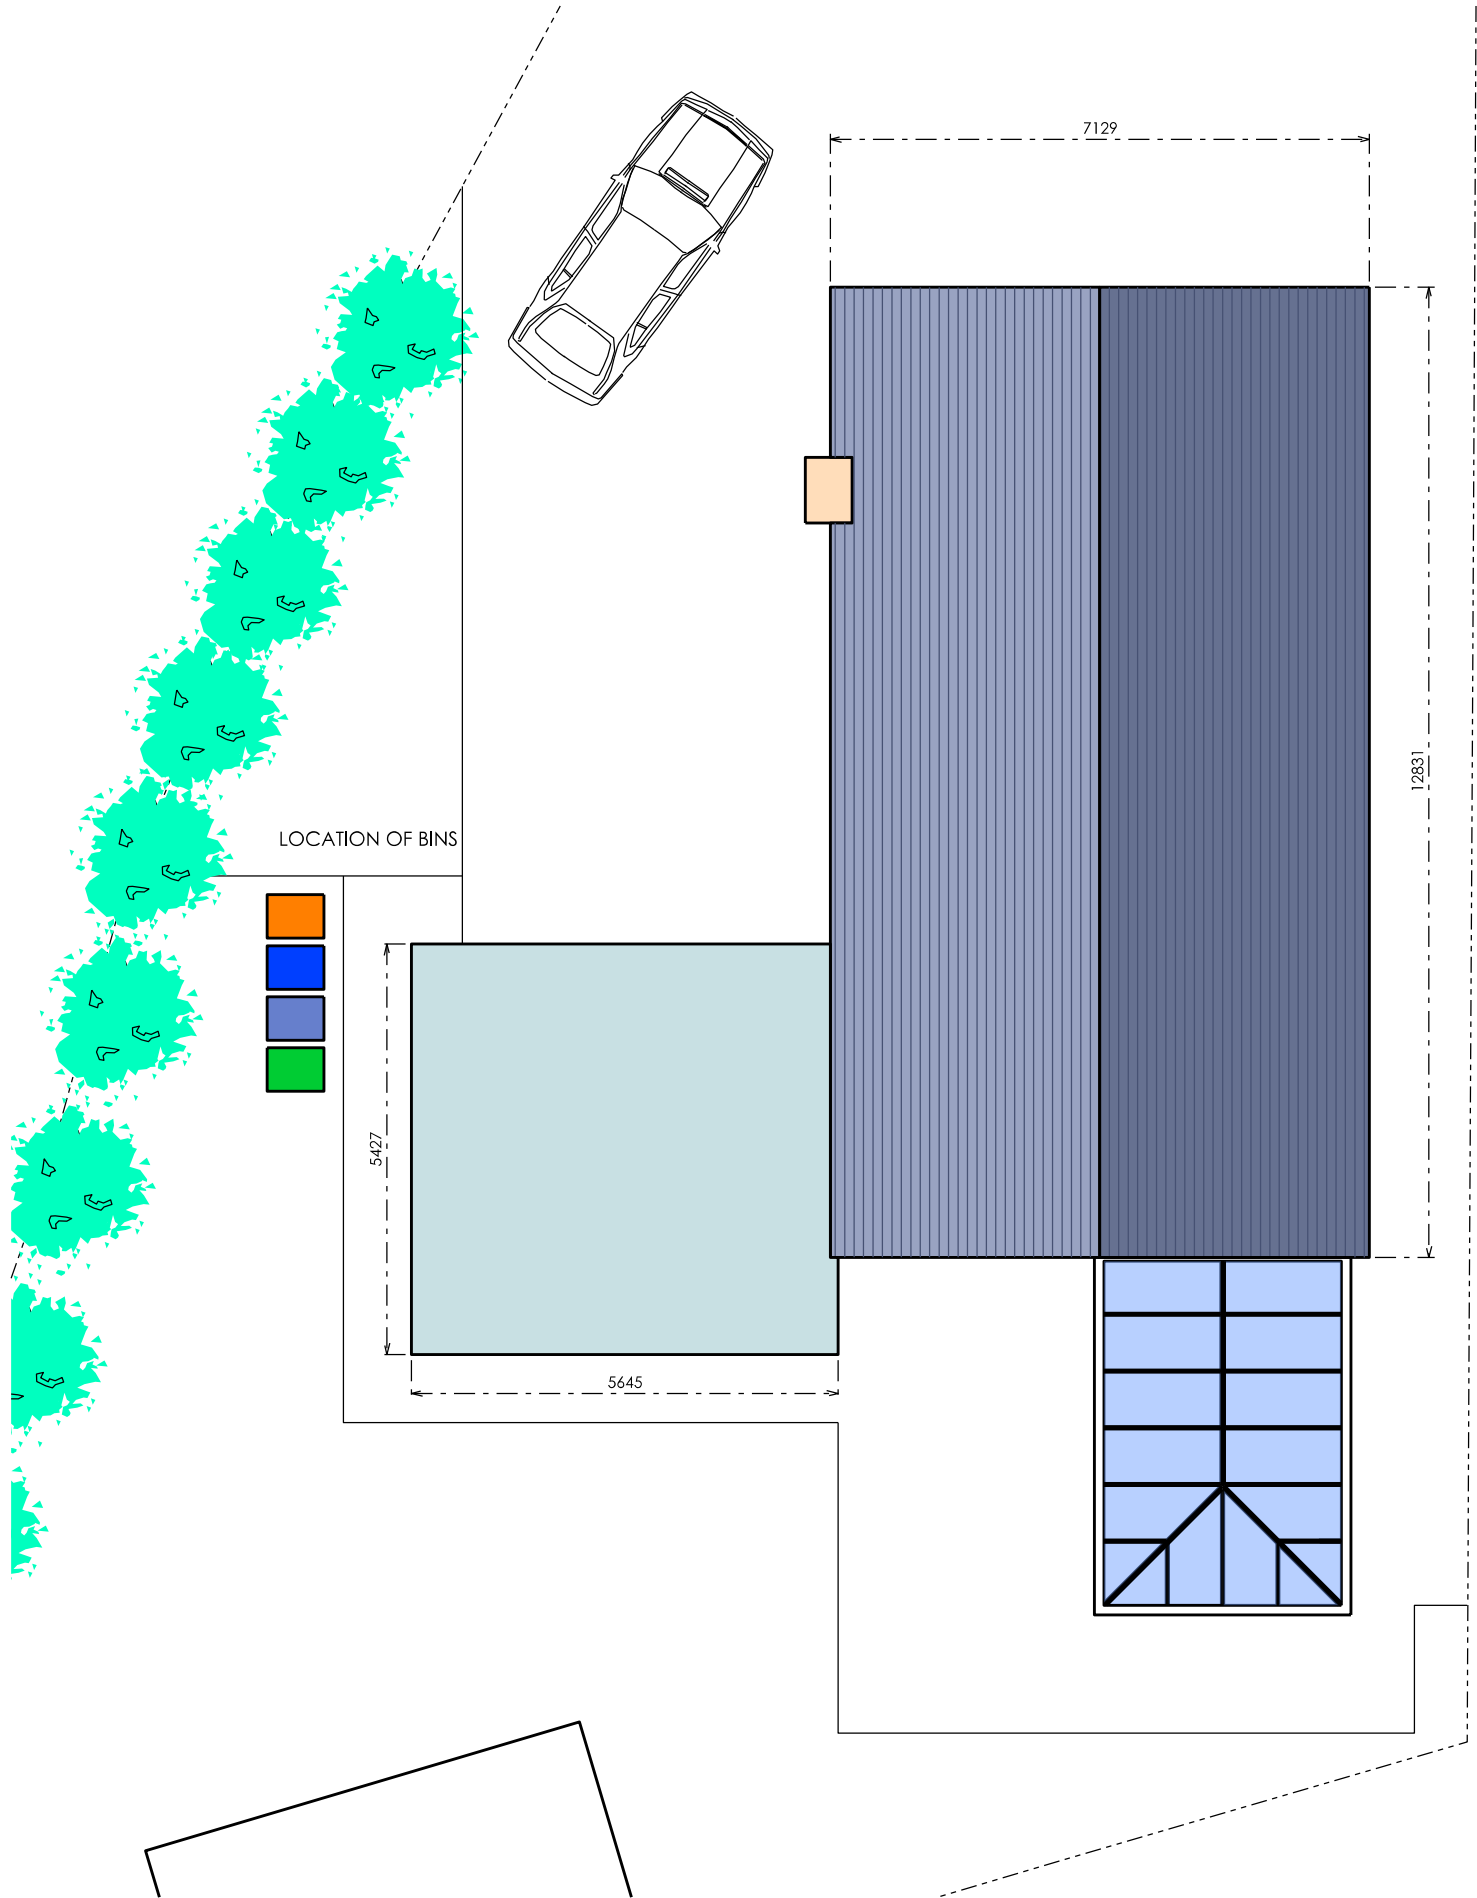

EXISTING ROOF PLAN 1:100

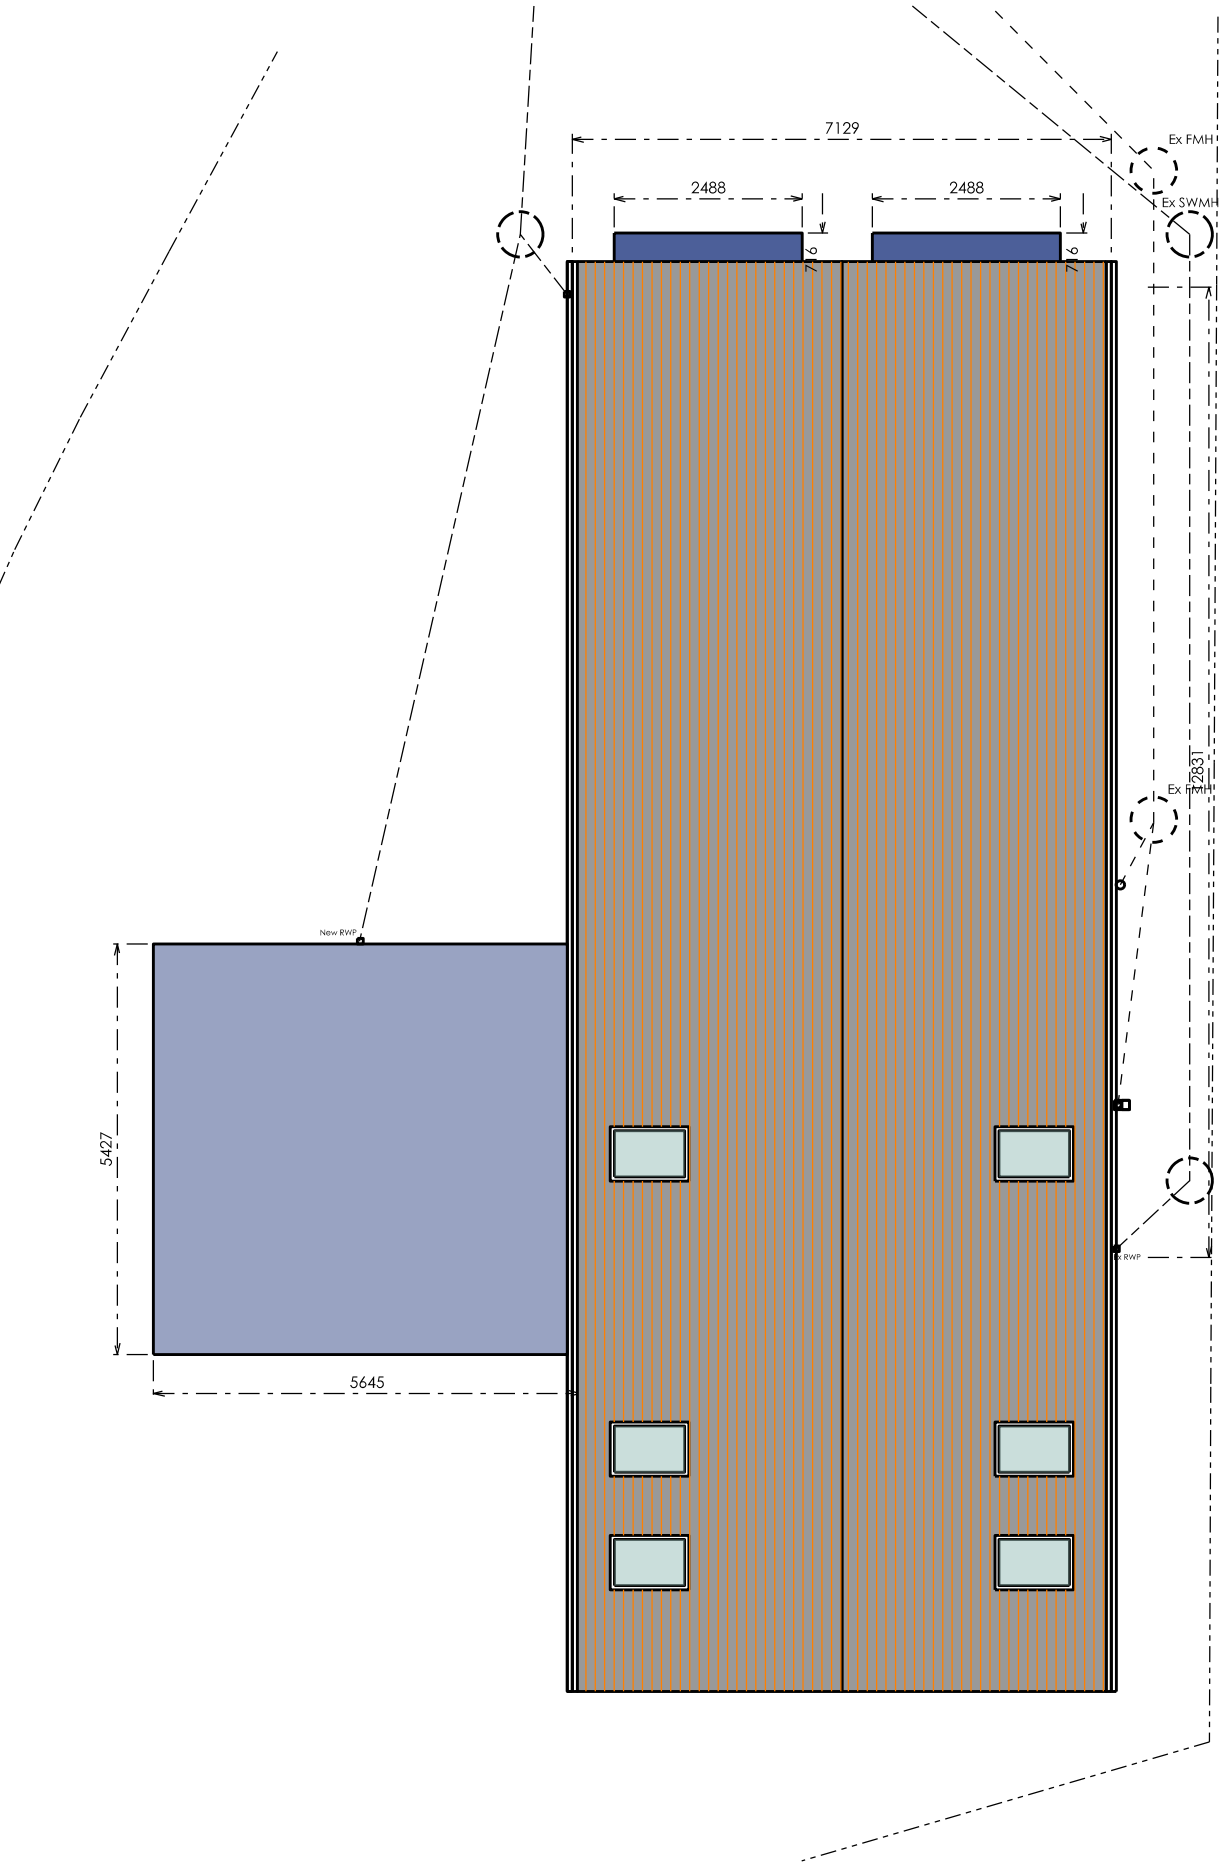

PROPOSED ROOF PLAN 1:100