



LEGEND


- ① Clay Roof Tiles to match existing
- ② Stone walling
- ③ Brown Masonry Brickwork existing
- ④ Light Grey PVC-u Windows
- ⑤ Bi-parting Aluminium Doors
- ⑥ Grey Timber Cladding
- ⑦ PVC u Fascias and gutters throughout
- ⑧ Single Ply Membrane roof
- ⑨ Composite Entrance Door and Glazed side panel
- ⑩ Velux Rooflight

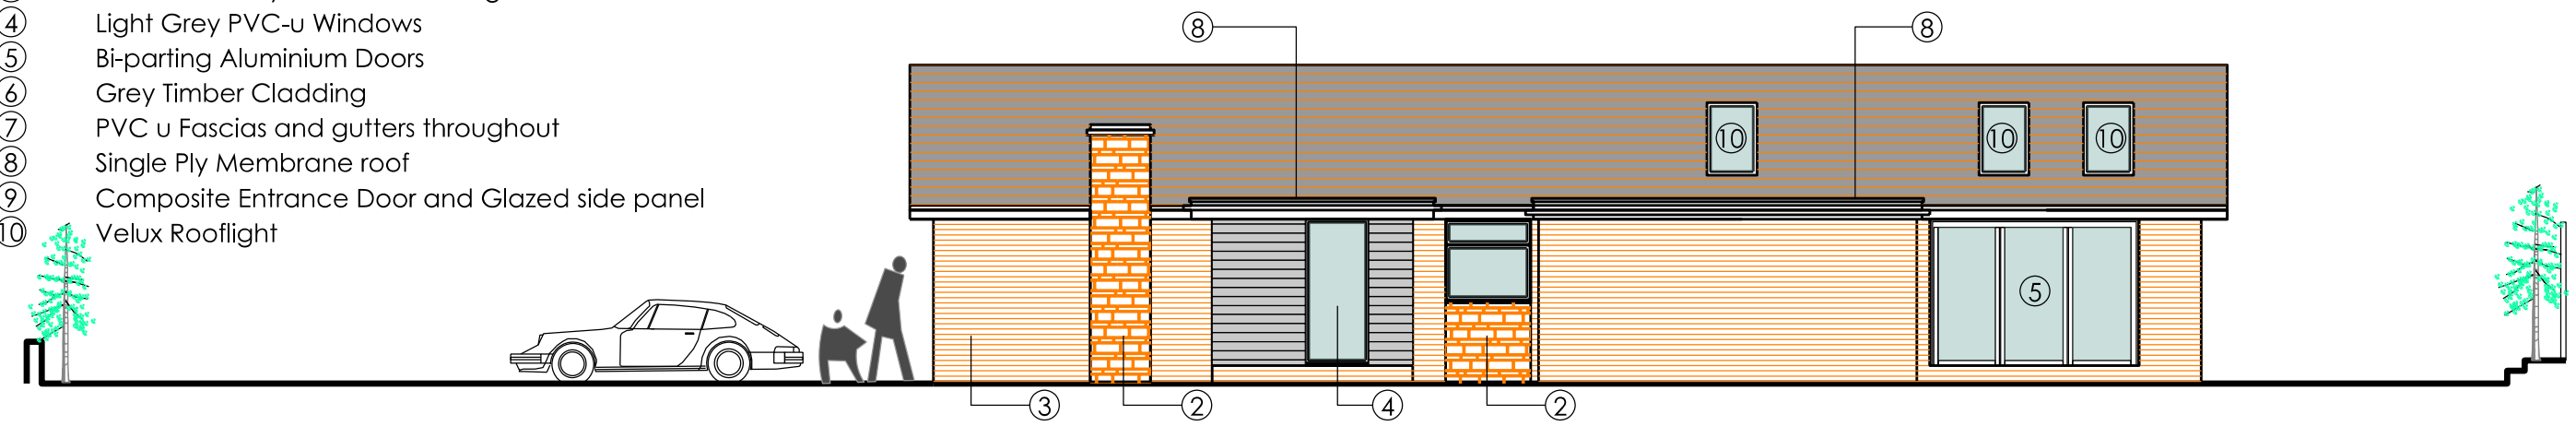


PROPOSED WEST ELEVATION 1:100

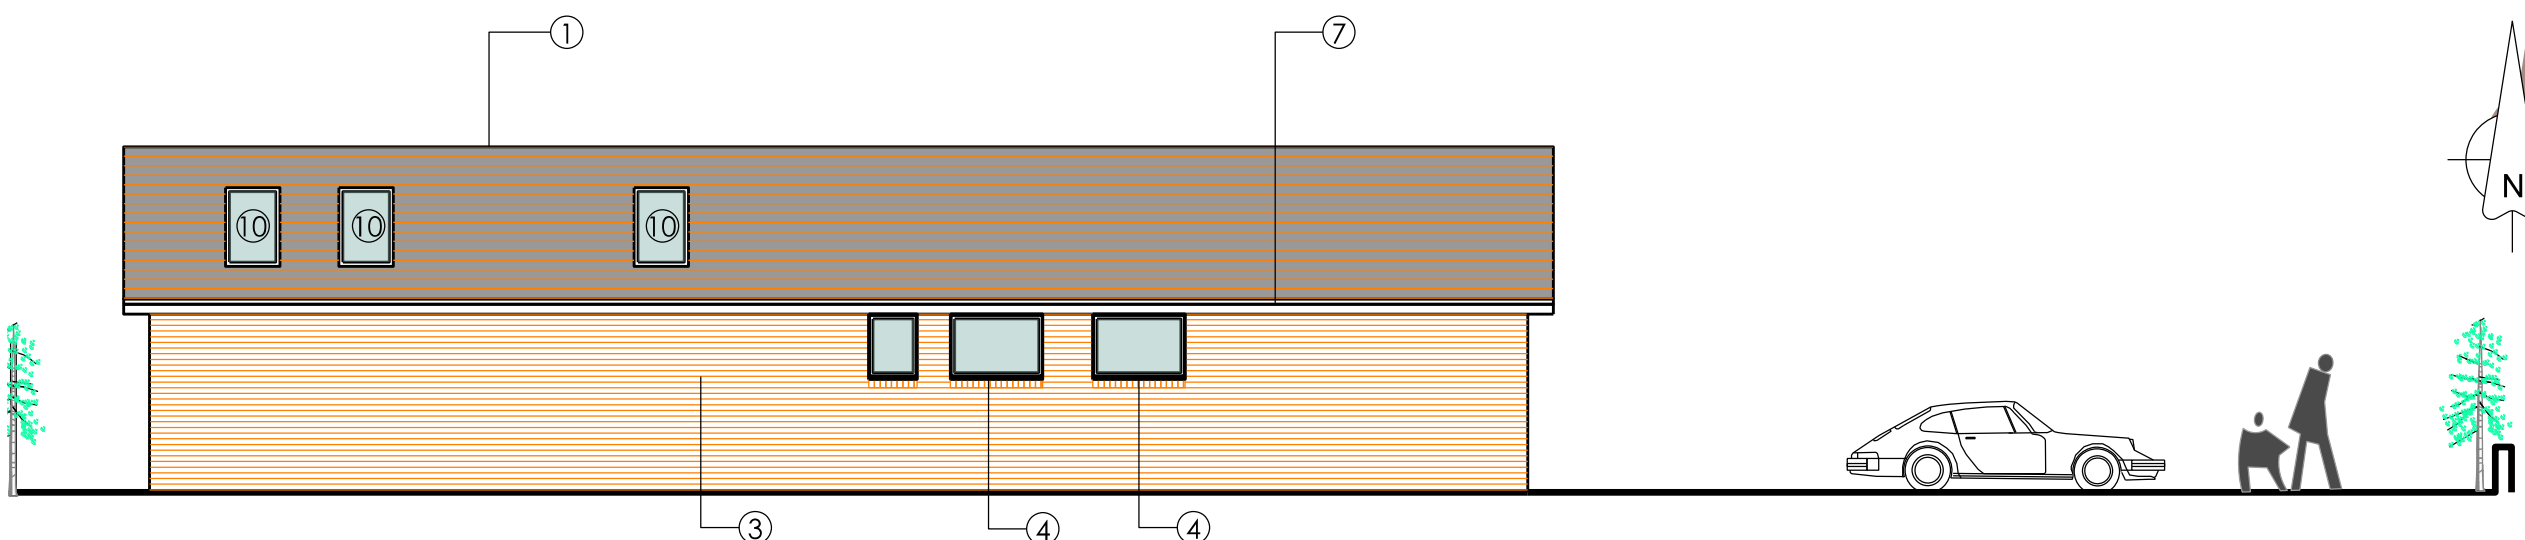


PROPOSED EAST ELEVATION 1:100

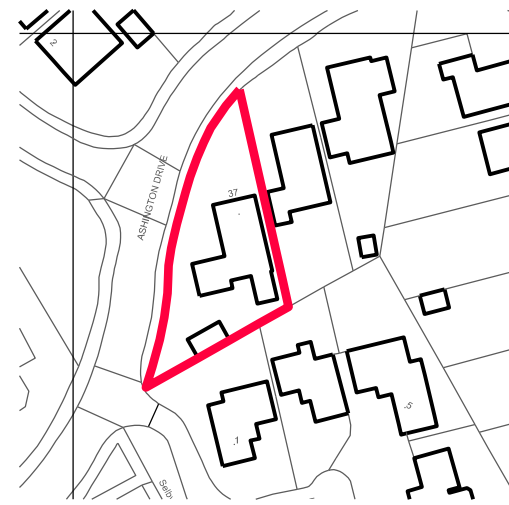

SITE LOCATION 1:1250

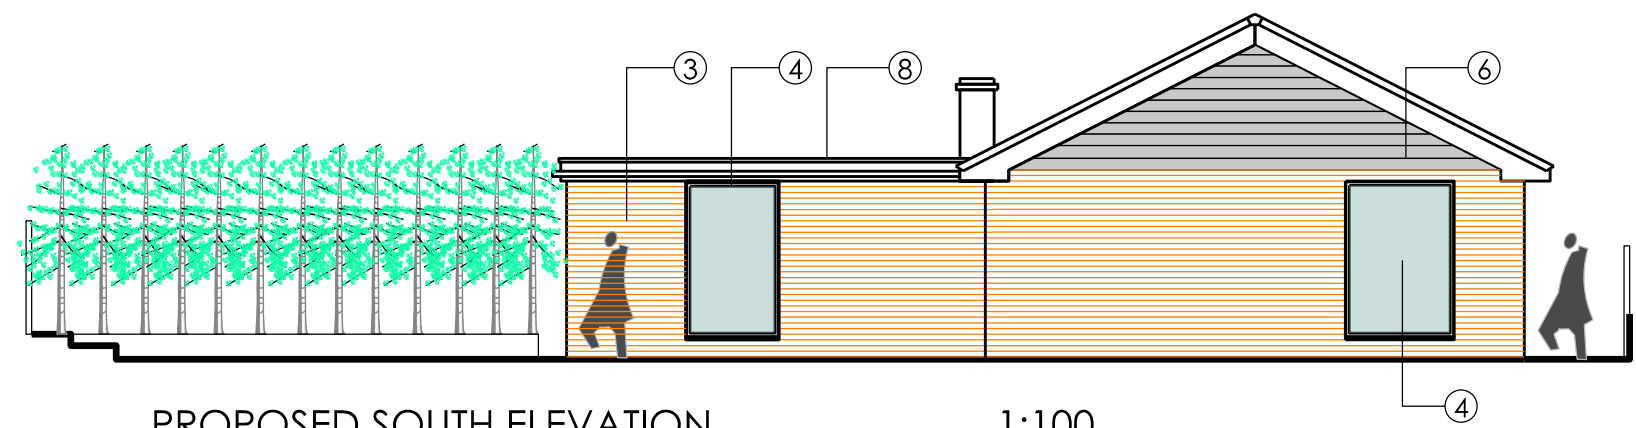

PROPOSED SOUTH ELEVATION 1:100

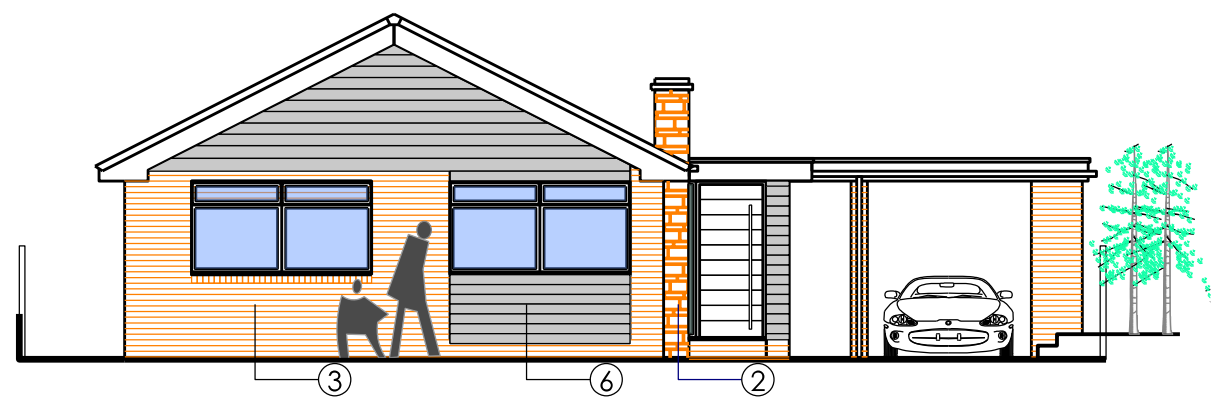

PROPOSED NORTH ELEVATION 1:100