



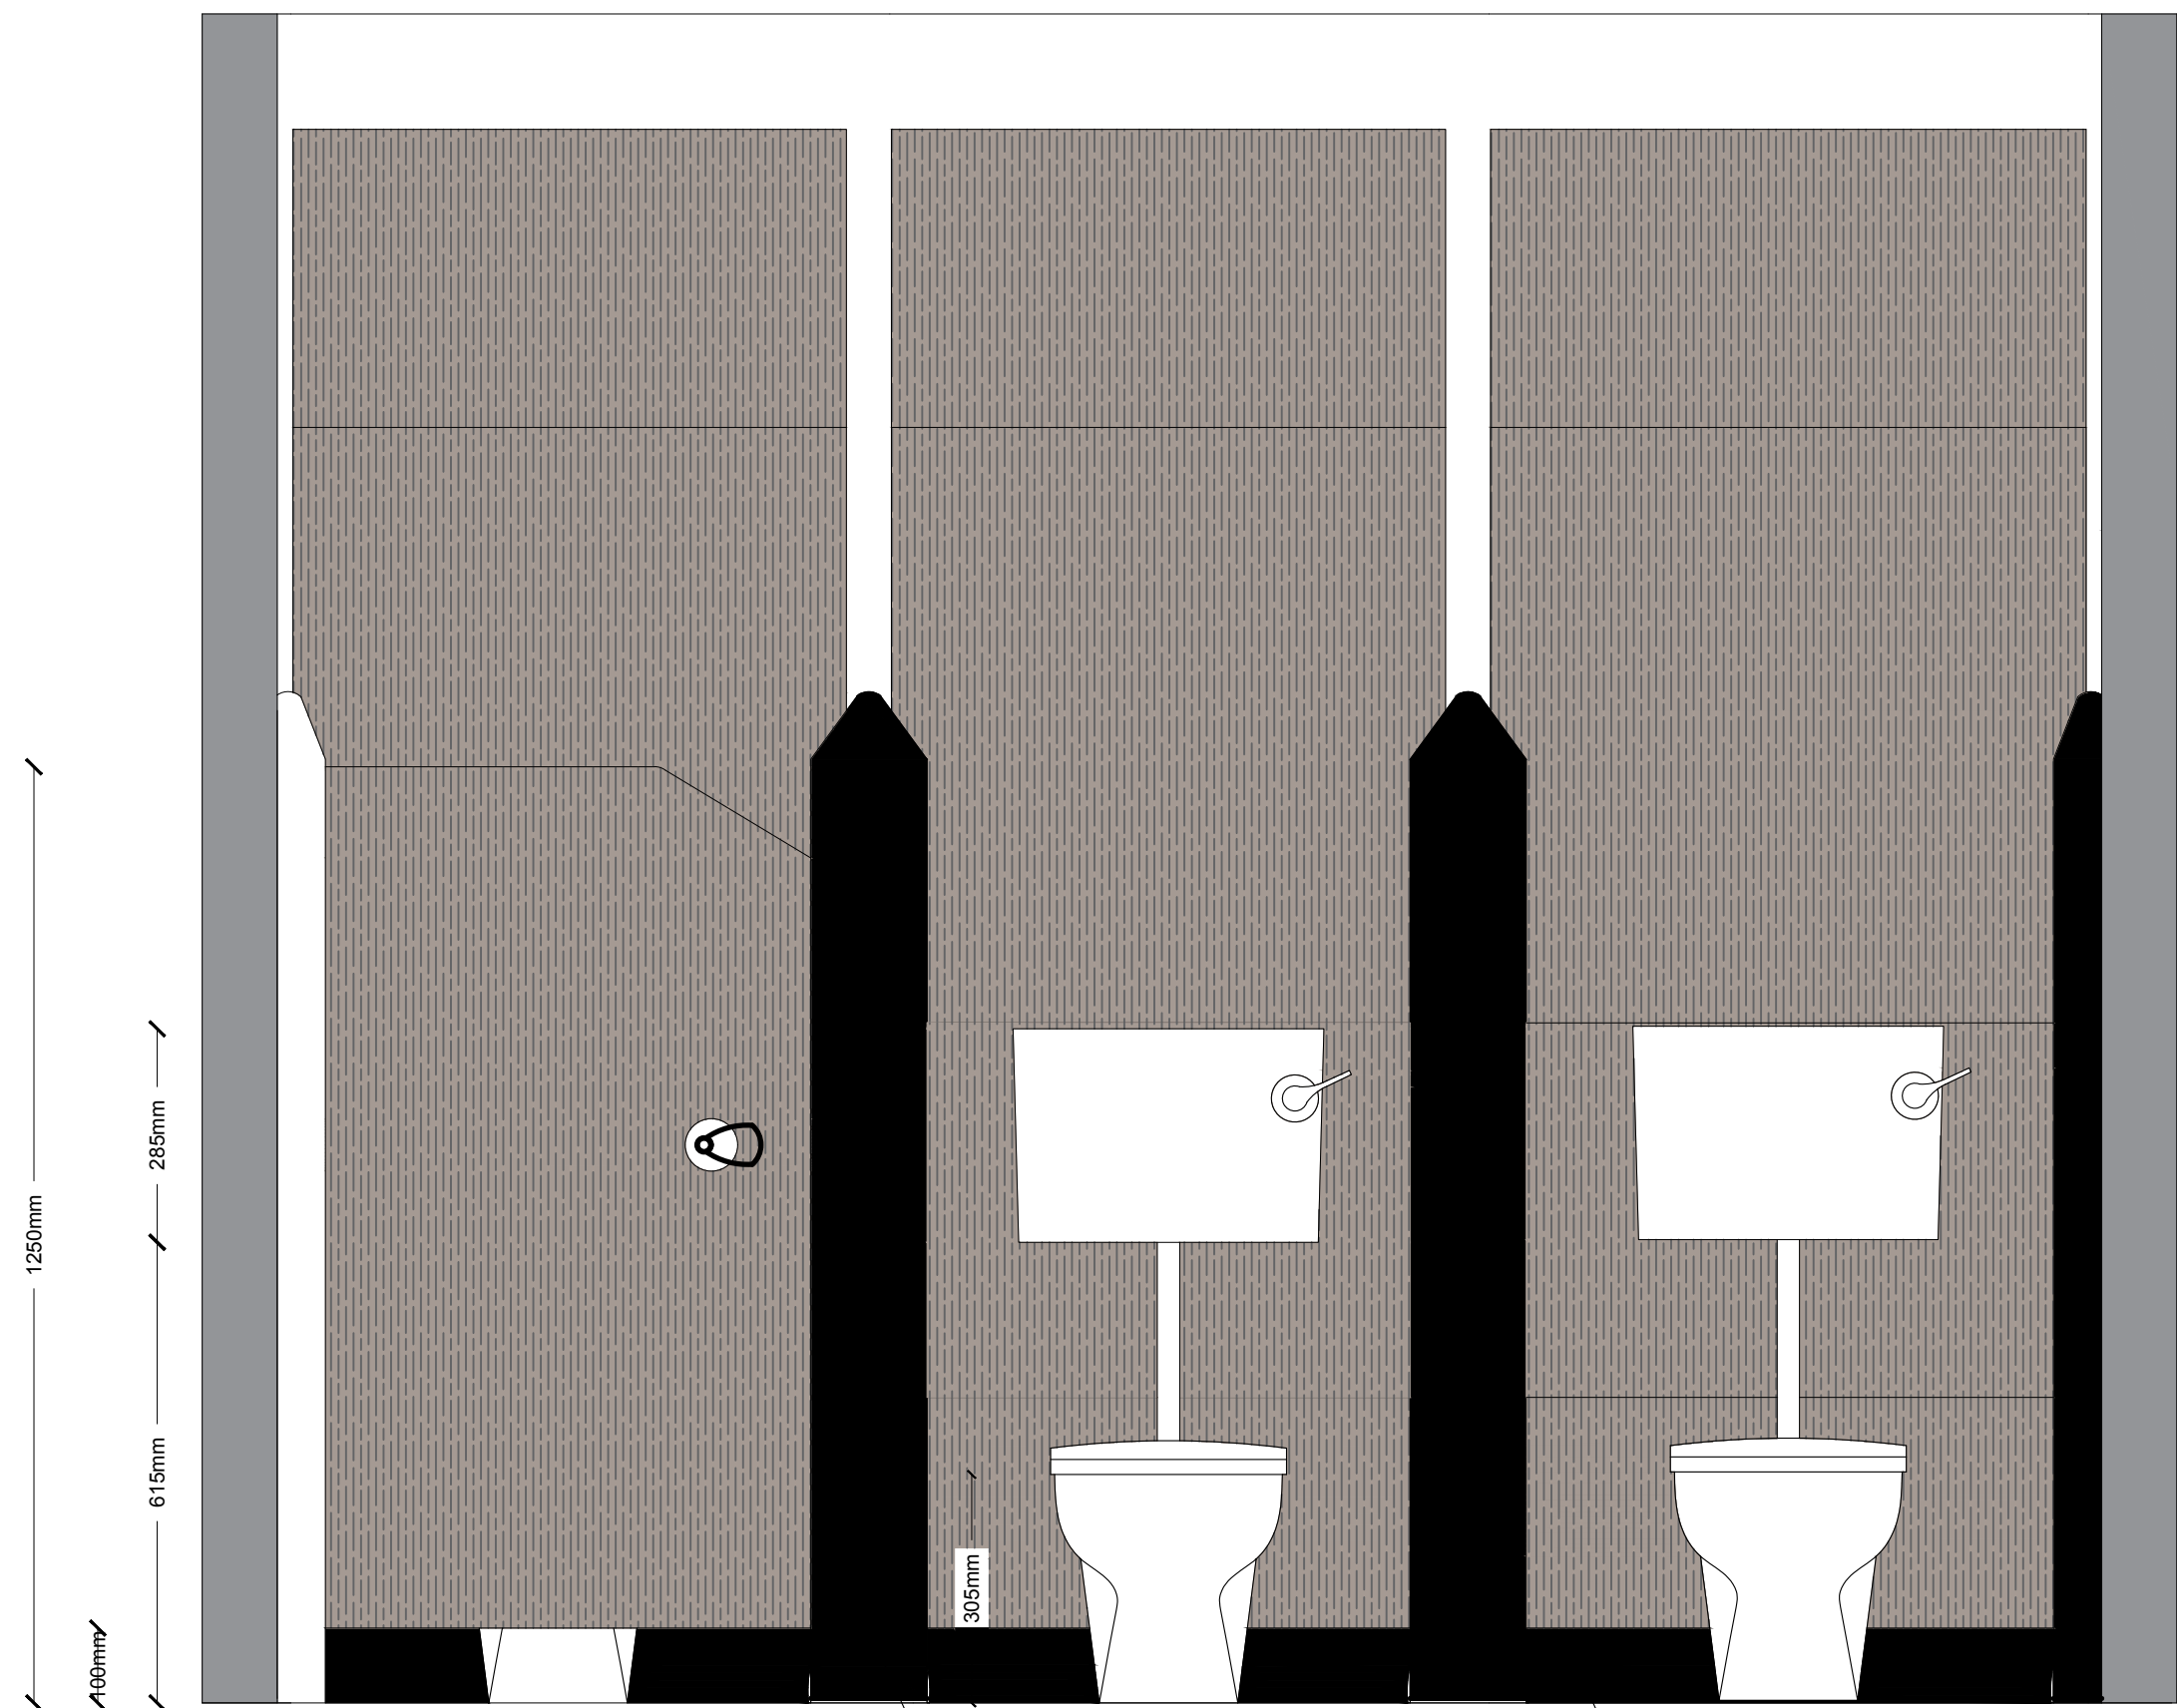


Elevation A-A

Colour: Black BB337
Heights of cubicles adjusted to suit location and openings. Therefore if windows are in rear wall build up to underside of window and form sill.

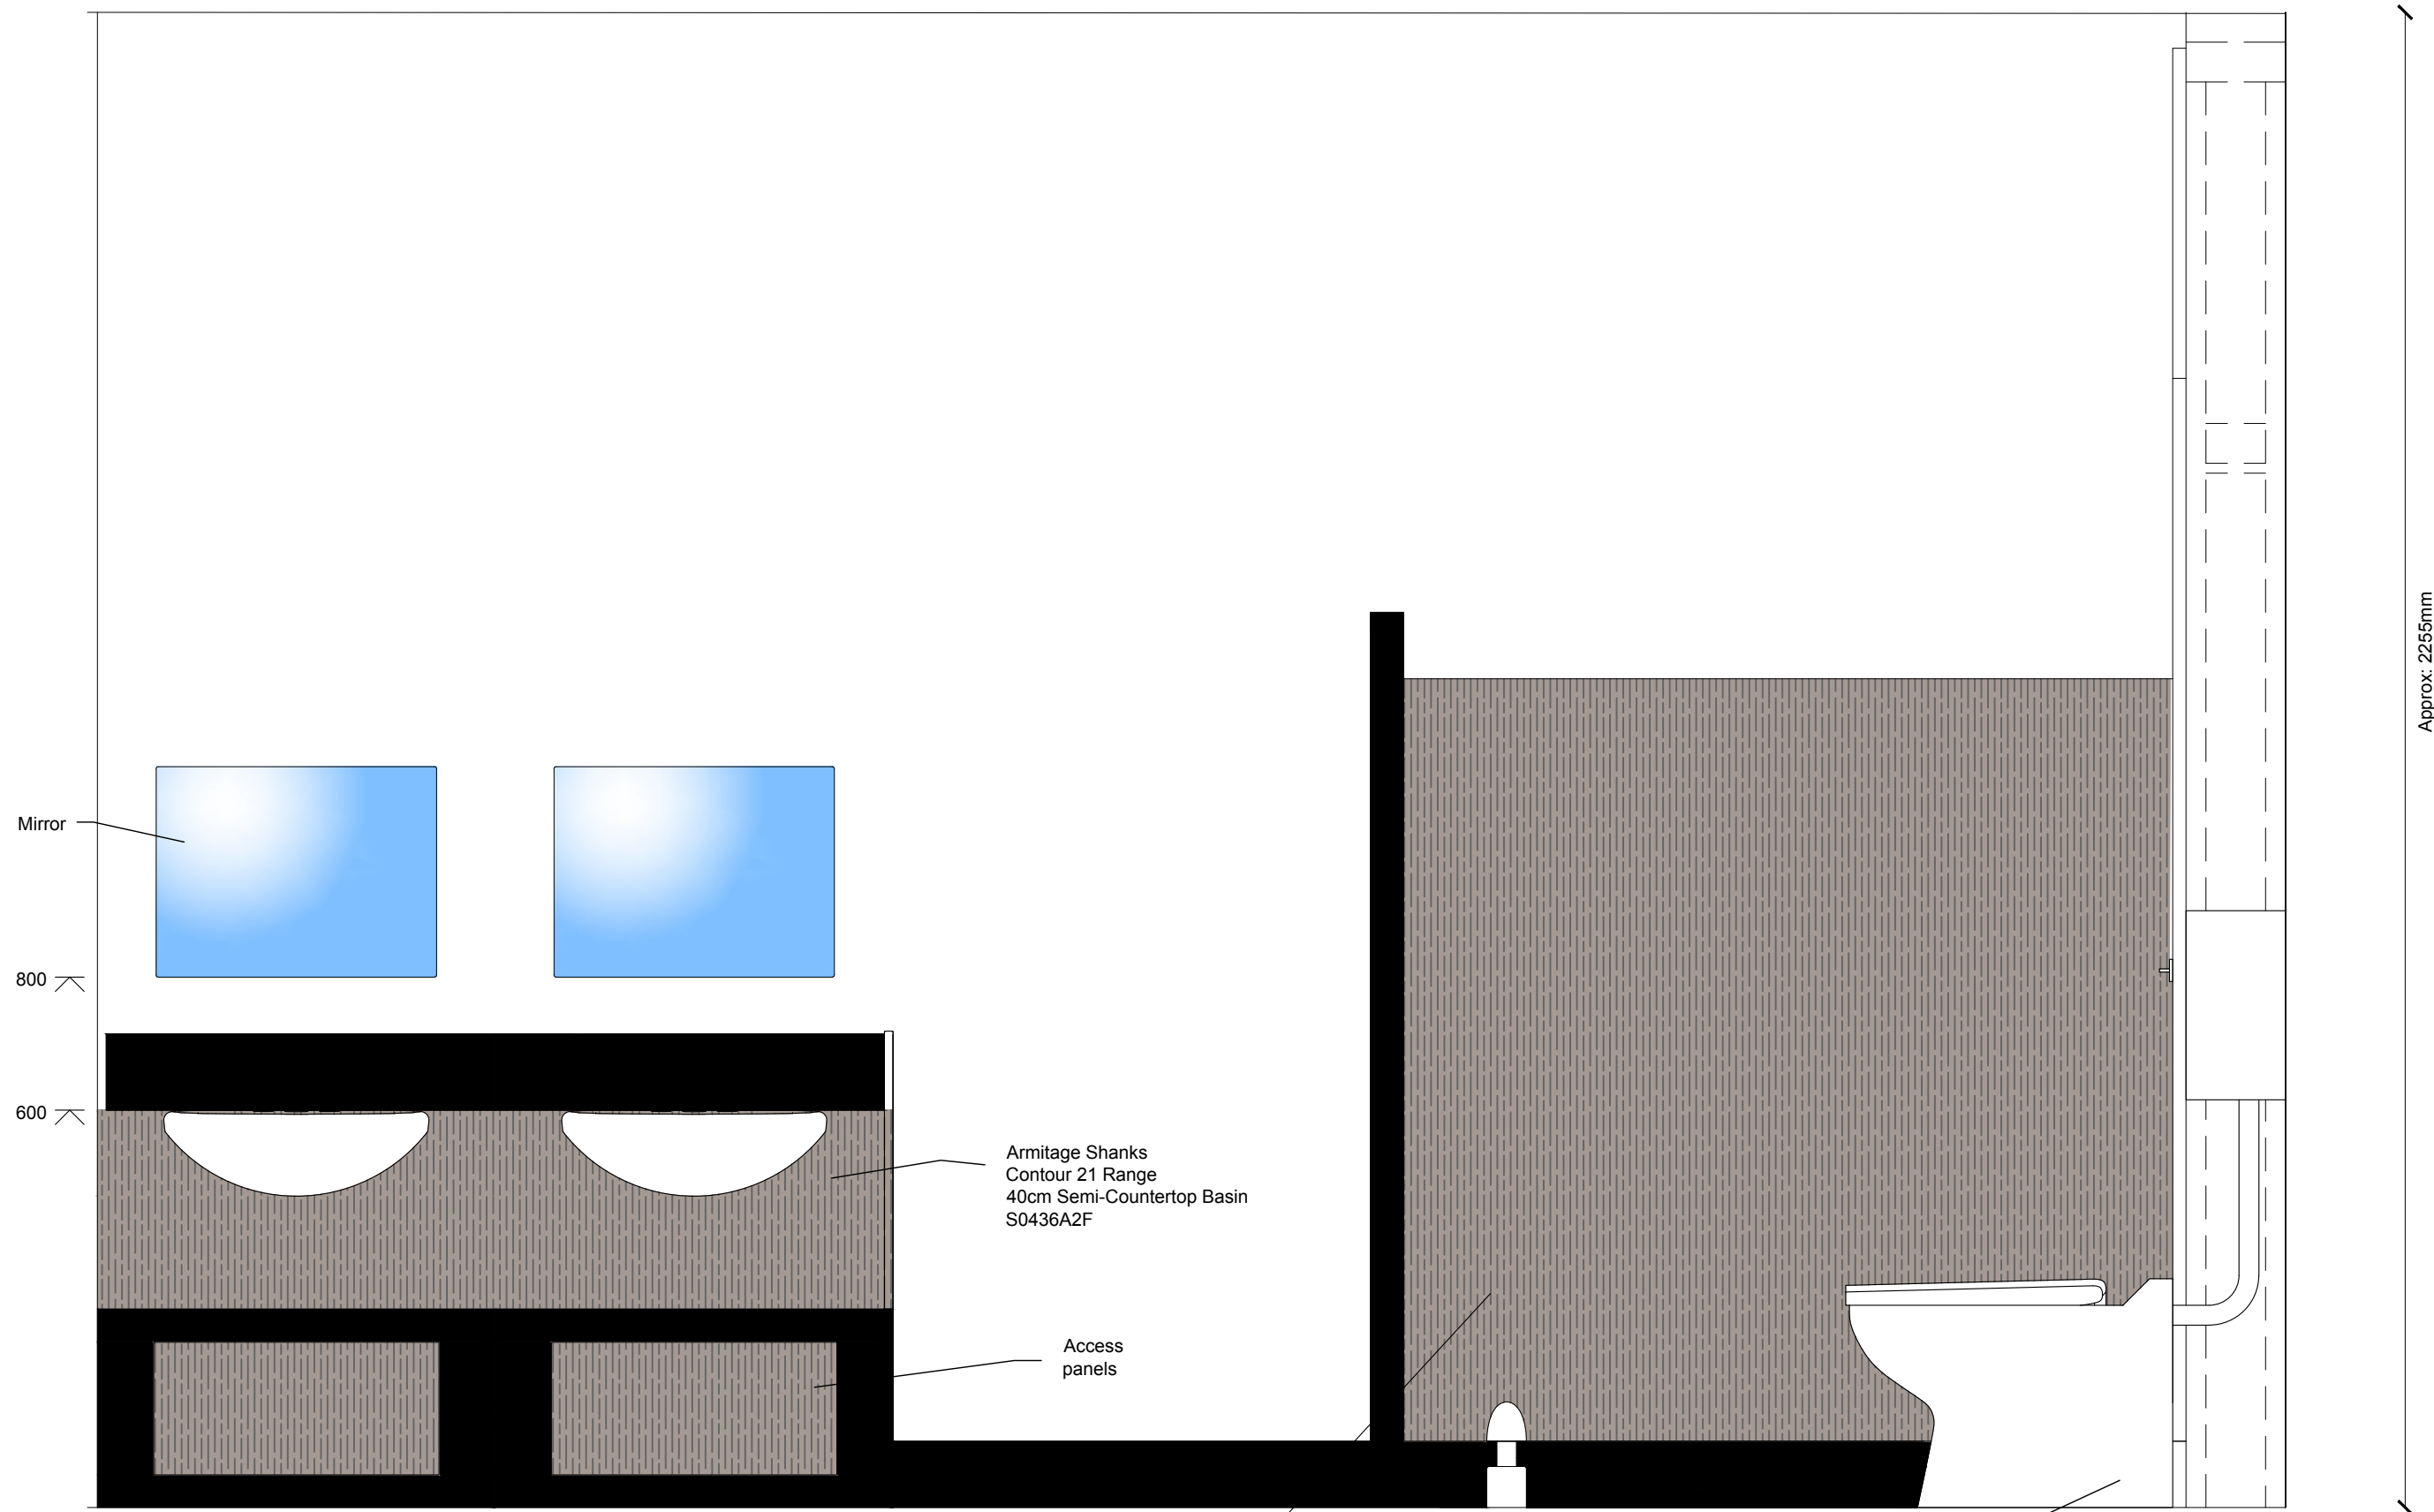


Elevation B-B

Colour: Grey Oak BB372 From Bushboard
HPL Colour Range
Armitage Shanks
Contour 21 Range
40cm Semi-Countertop Basin
S0436A2F
Access panels
Armitage Shanks
Contour 21 Range
Back-to-wall WC with Single Flush
Syphon Cistern with Lever
S3046B2T

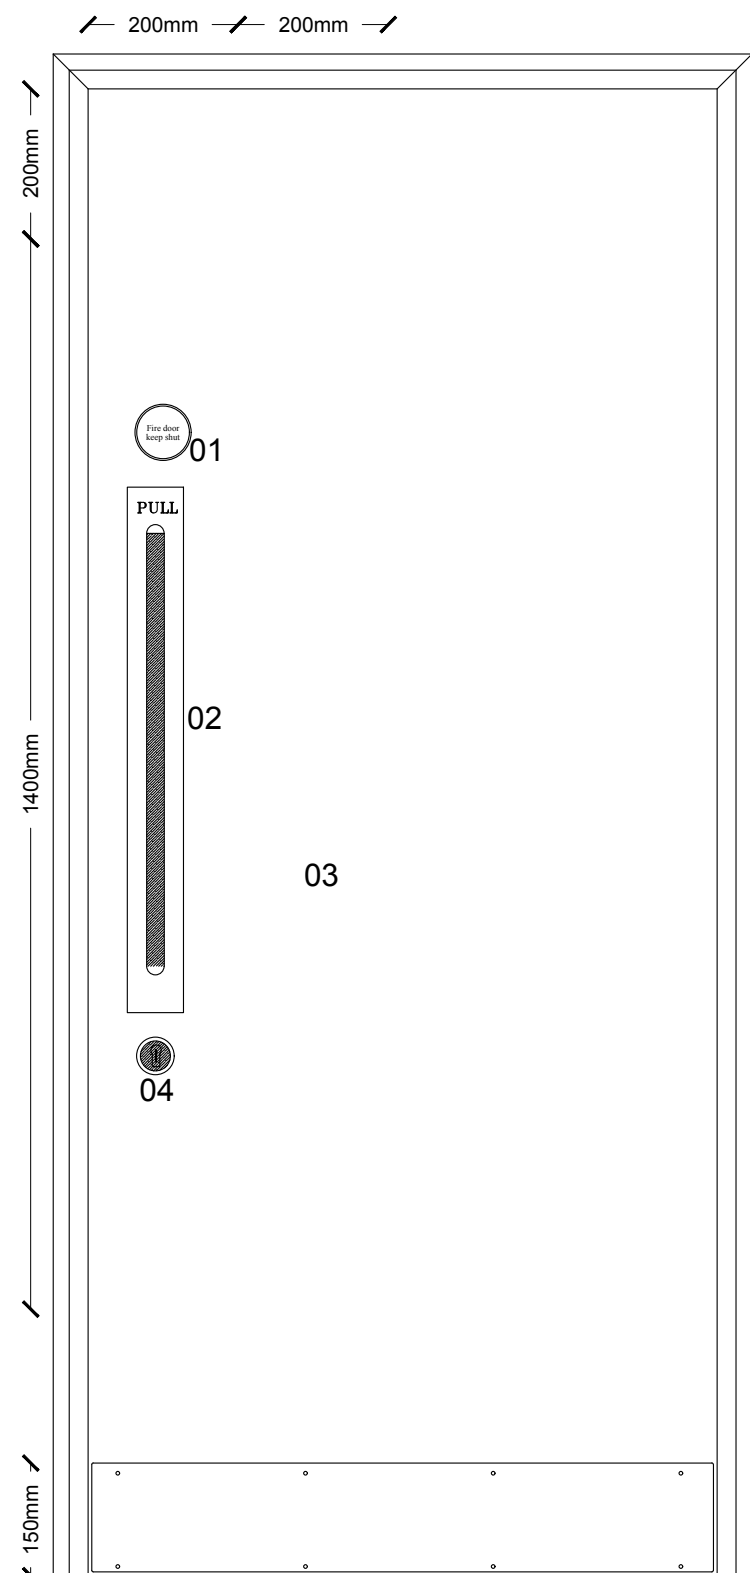

Type A
Single Door

01 - 78mm Dia. Fire Door Keep Shut Sign
02 - 'D' Handles 600mm
03 - New Style Glazing 200mm x 1400mm
04 - Thumbturn lock Clutches

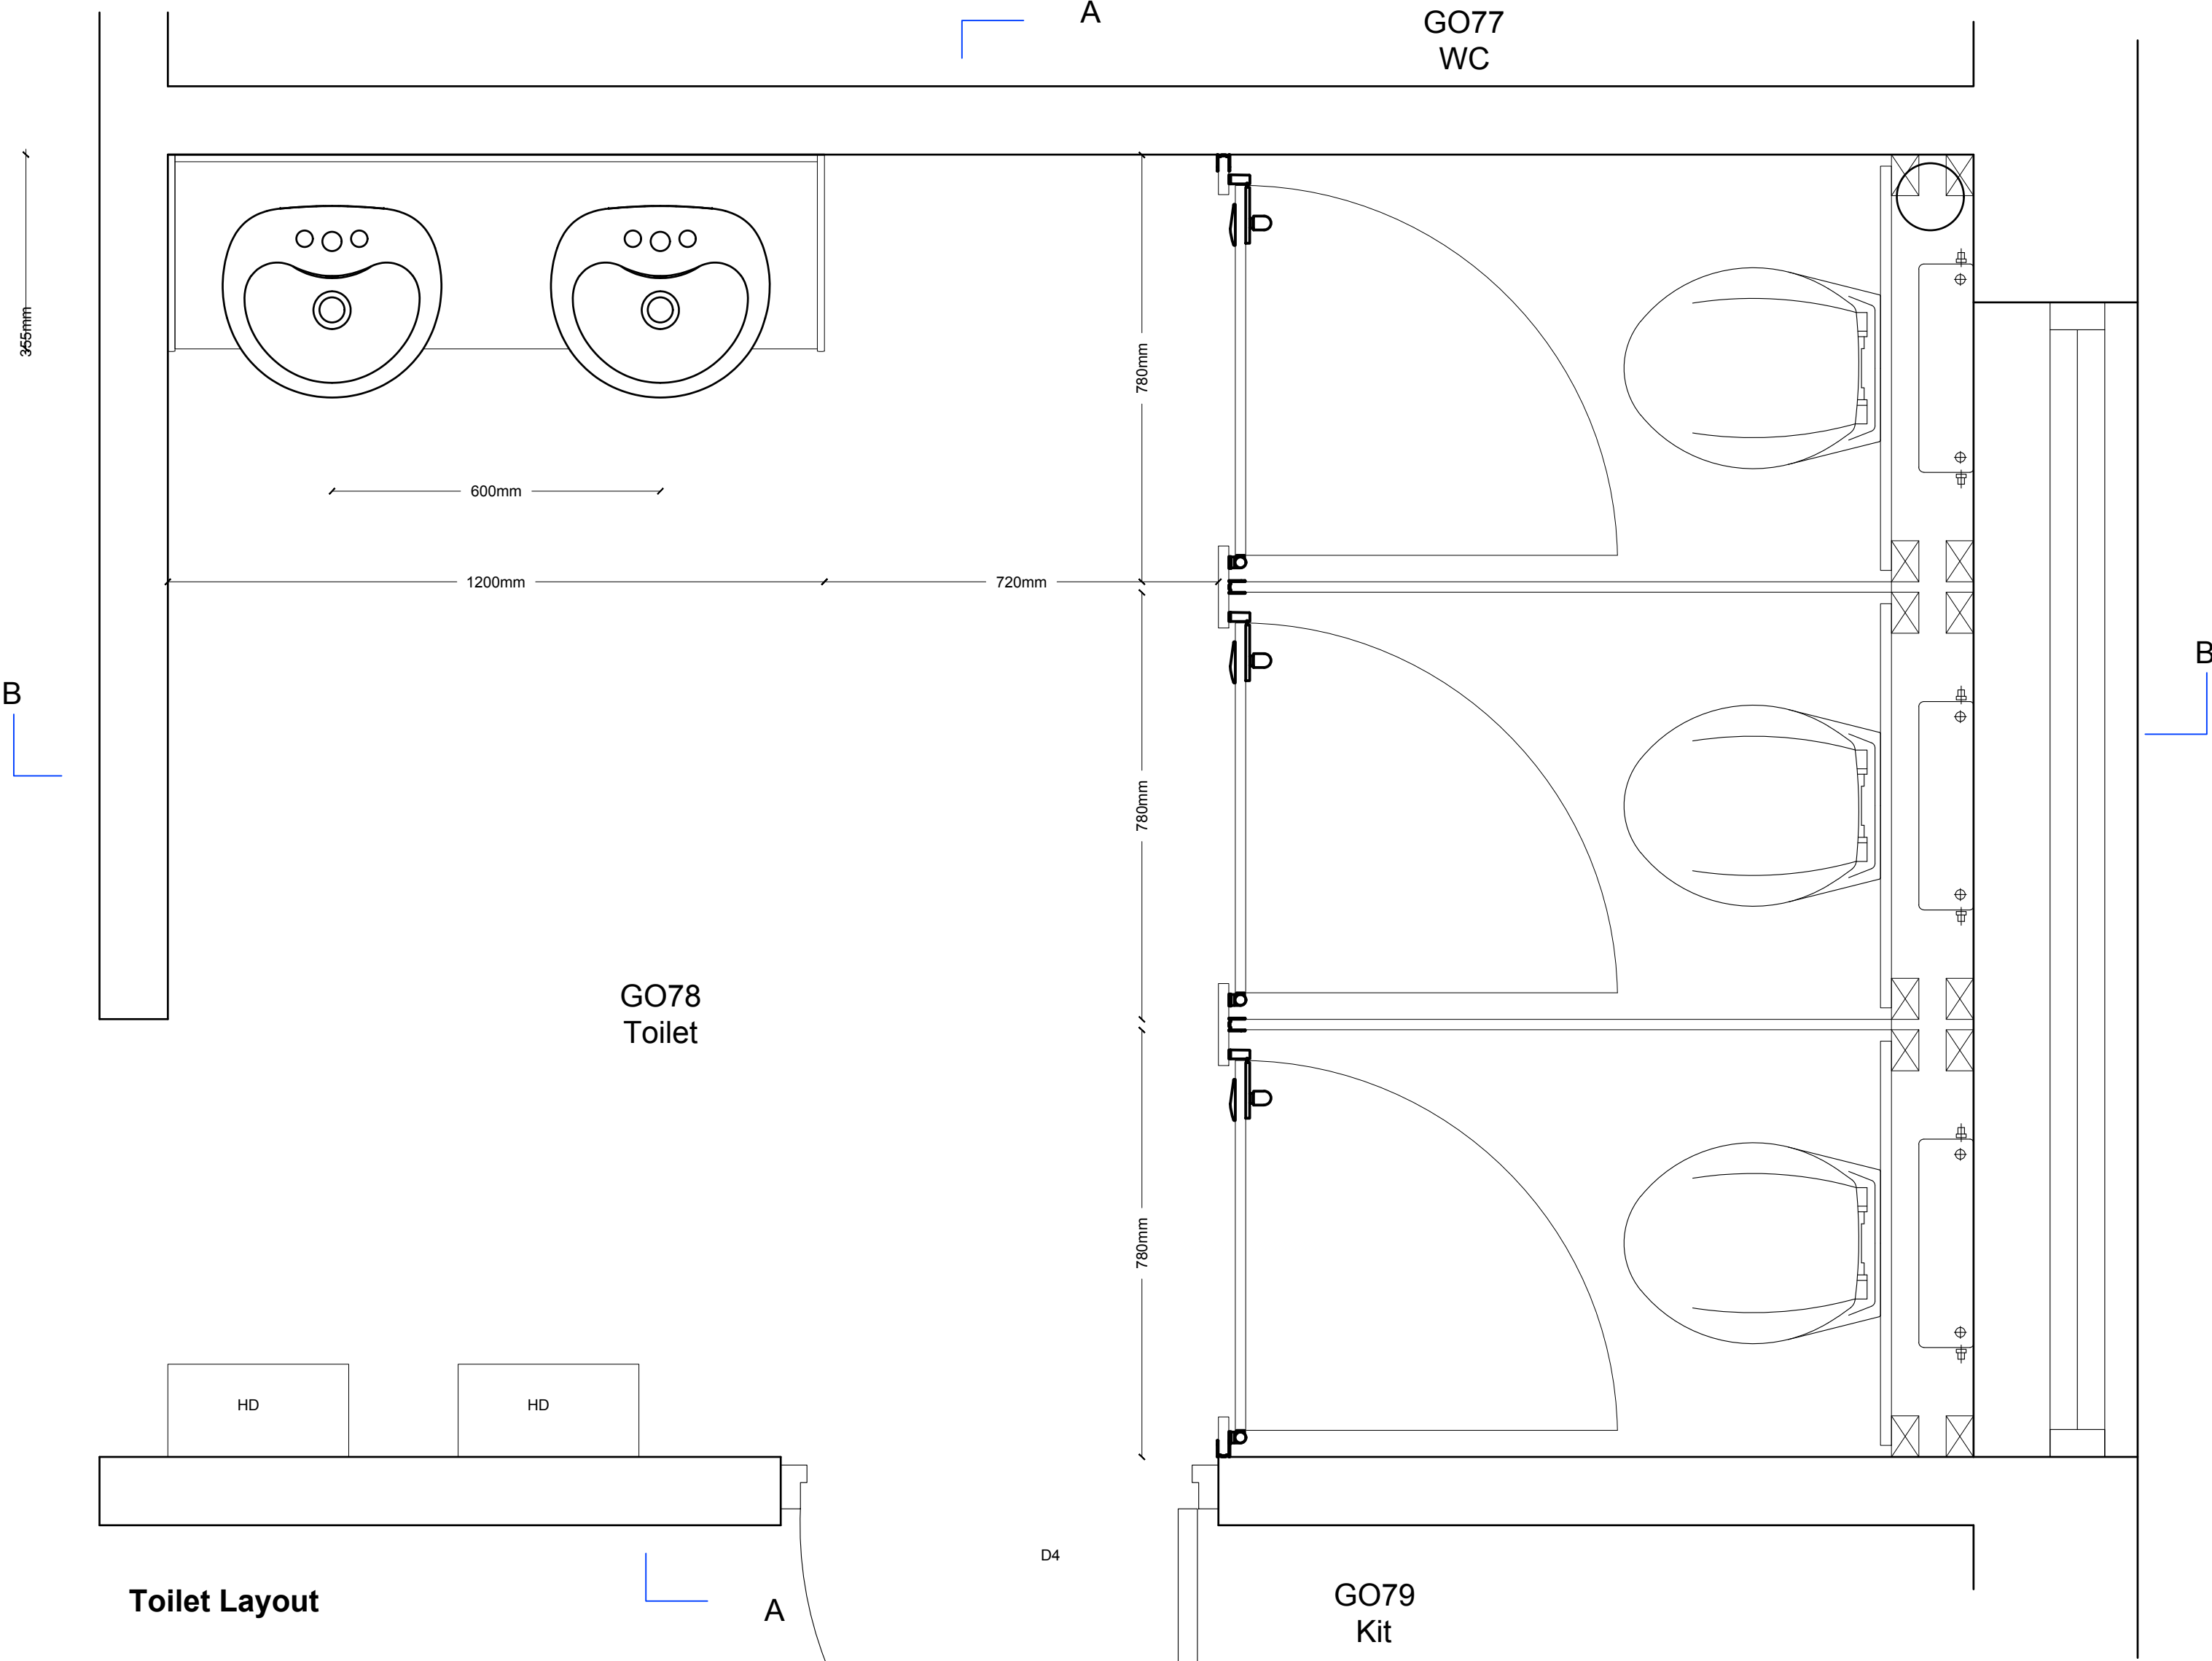

Toilet Layout

This drawing is Copyright and the property of Lancaster Maloney Martin Limited and must not be reproduced in whole or in part without their written permission. Copyright is reserved © This drawing must not be scaled. The Contractor is to report all dimensional discrepancies & errors to the Contract Administrator prior to commencing construction. It is essential that this drawing is read in conjunction with the specification and all works identified included for.

NOTES

- Forbo Coral Classic Mouse Grey 4721
- Polysafe wood fx American oak 3387
- Polyflor Hydro Bisque H4860
- 15mm Dot & Dabbed Gyproc
- Duraline plasterboard skimmed with Gyproc board finish to be painted with Armstead trade acrylic eggshell.
- White PVCu hygiene wall lining
- Make good and skim with Gyproc multi finish and paint with Armstead trade acrylic emulsion.
- New ceiling grid 600 x 600

Rev	Date	Comments	By
C	02/07/26	Amendment dwg issue	SJ
B	28/04/26	Structural Notes	SJ

STATUS

Construction

Client
Forward as One CE MAT
Gorsefield Primary School,
Robertson St, Radcliffe,
Manchester M26 4DW

Project Title
SBN Alterations & Associated Works

Drawing Title
Detail Sheet 1

Scale 1:10 @A1	Drawn by SJ	Date April 2026
Job no. 2604-05	Drawing no. CA 05	Revision no. C