
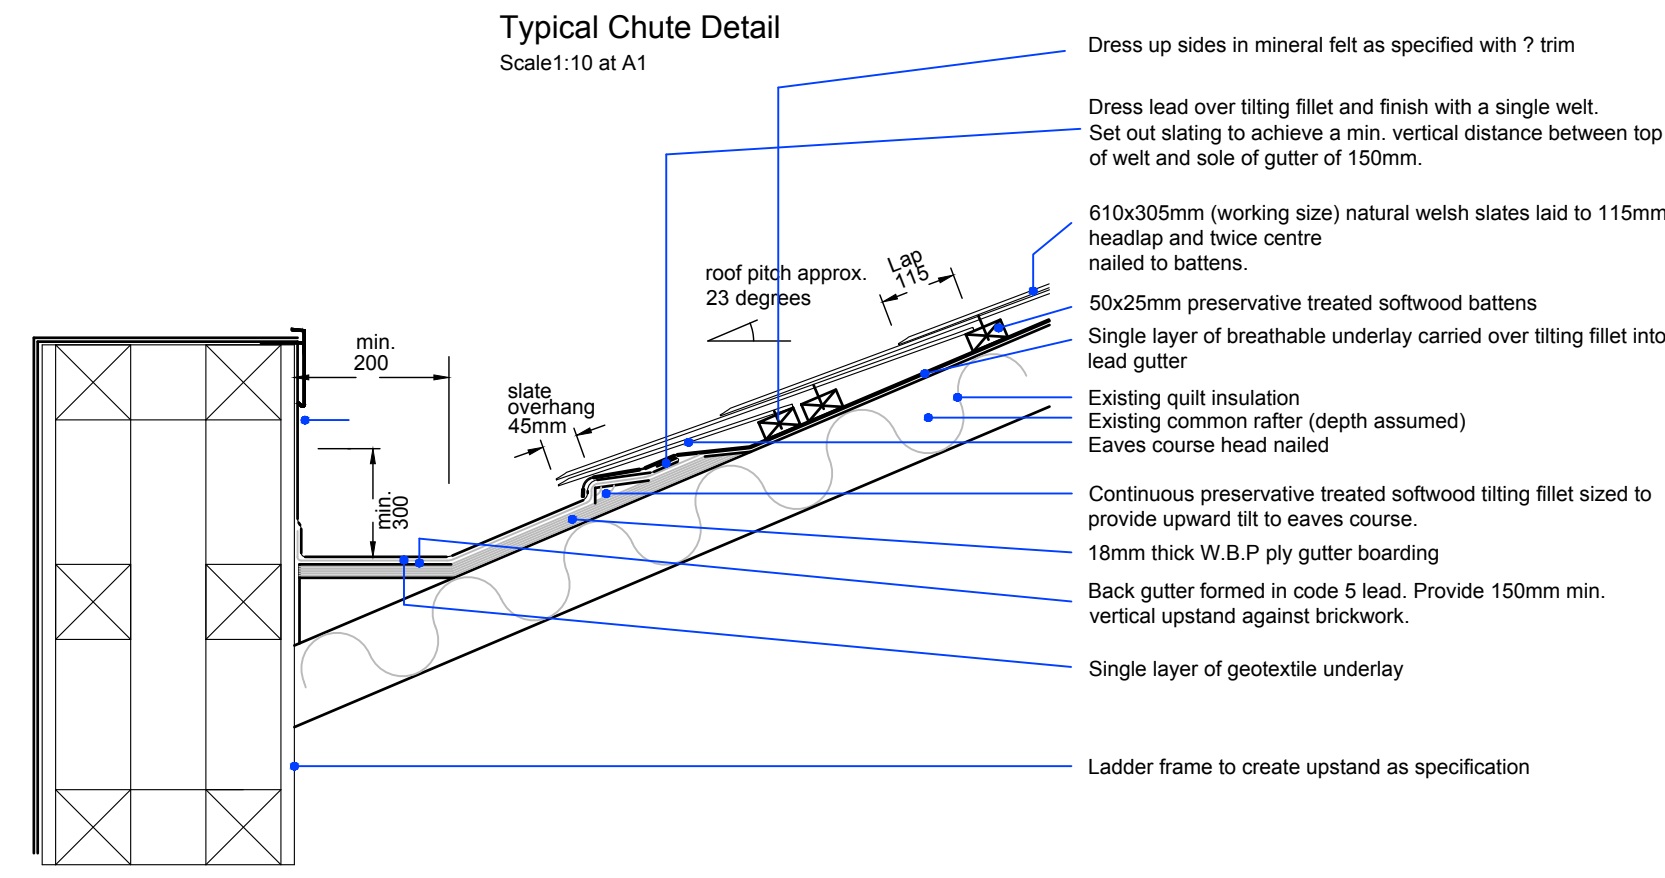
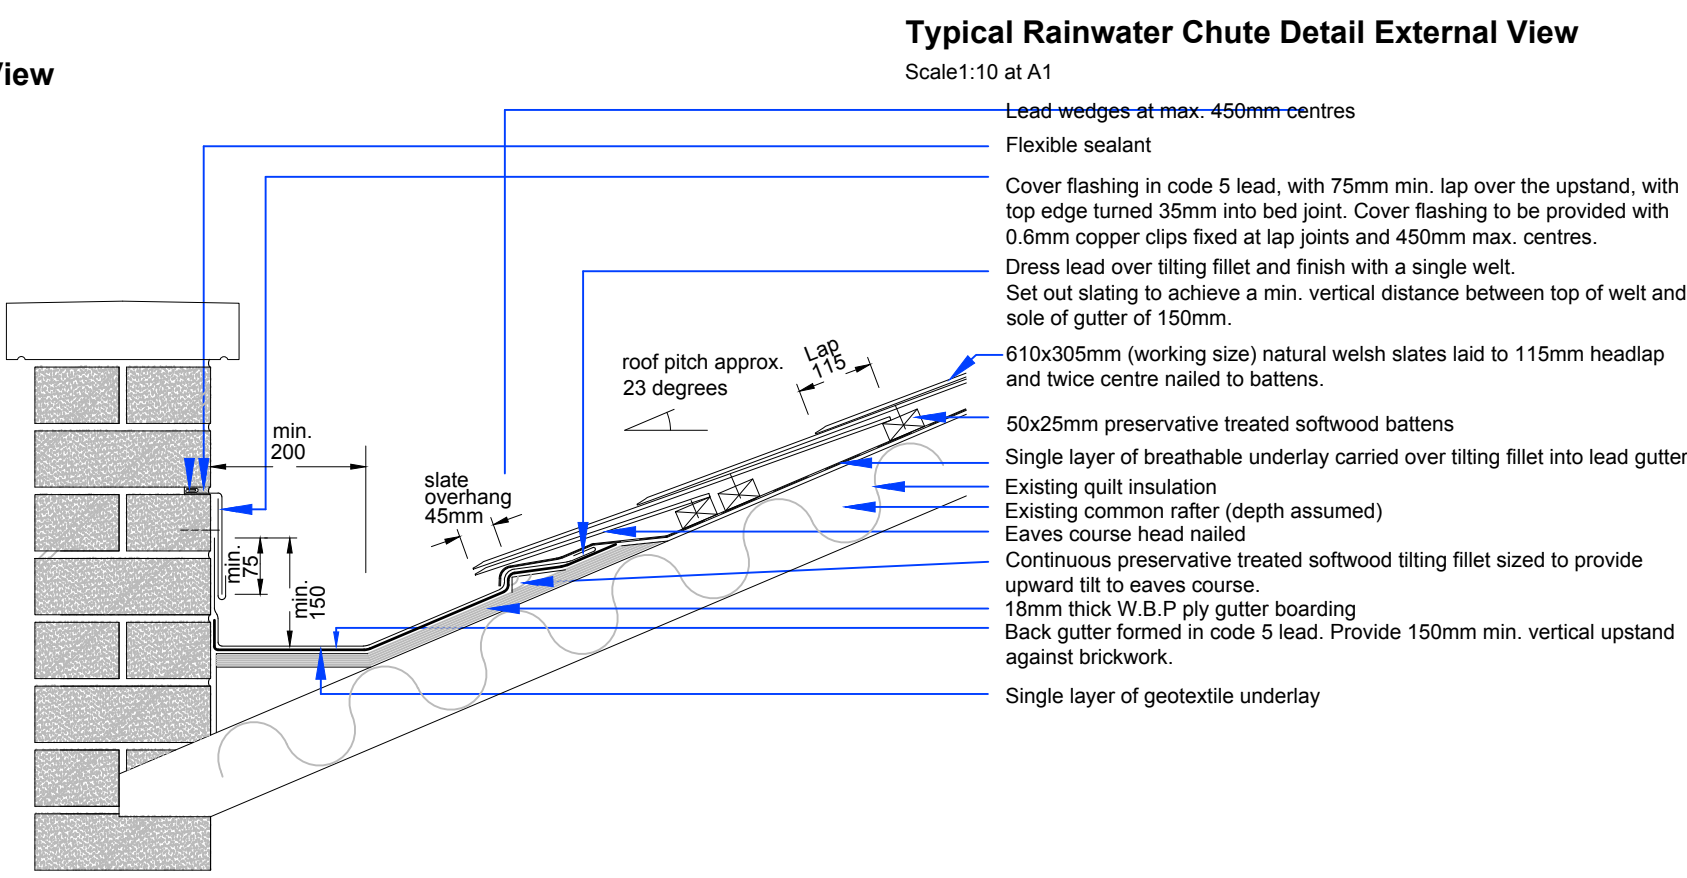
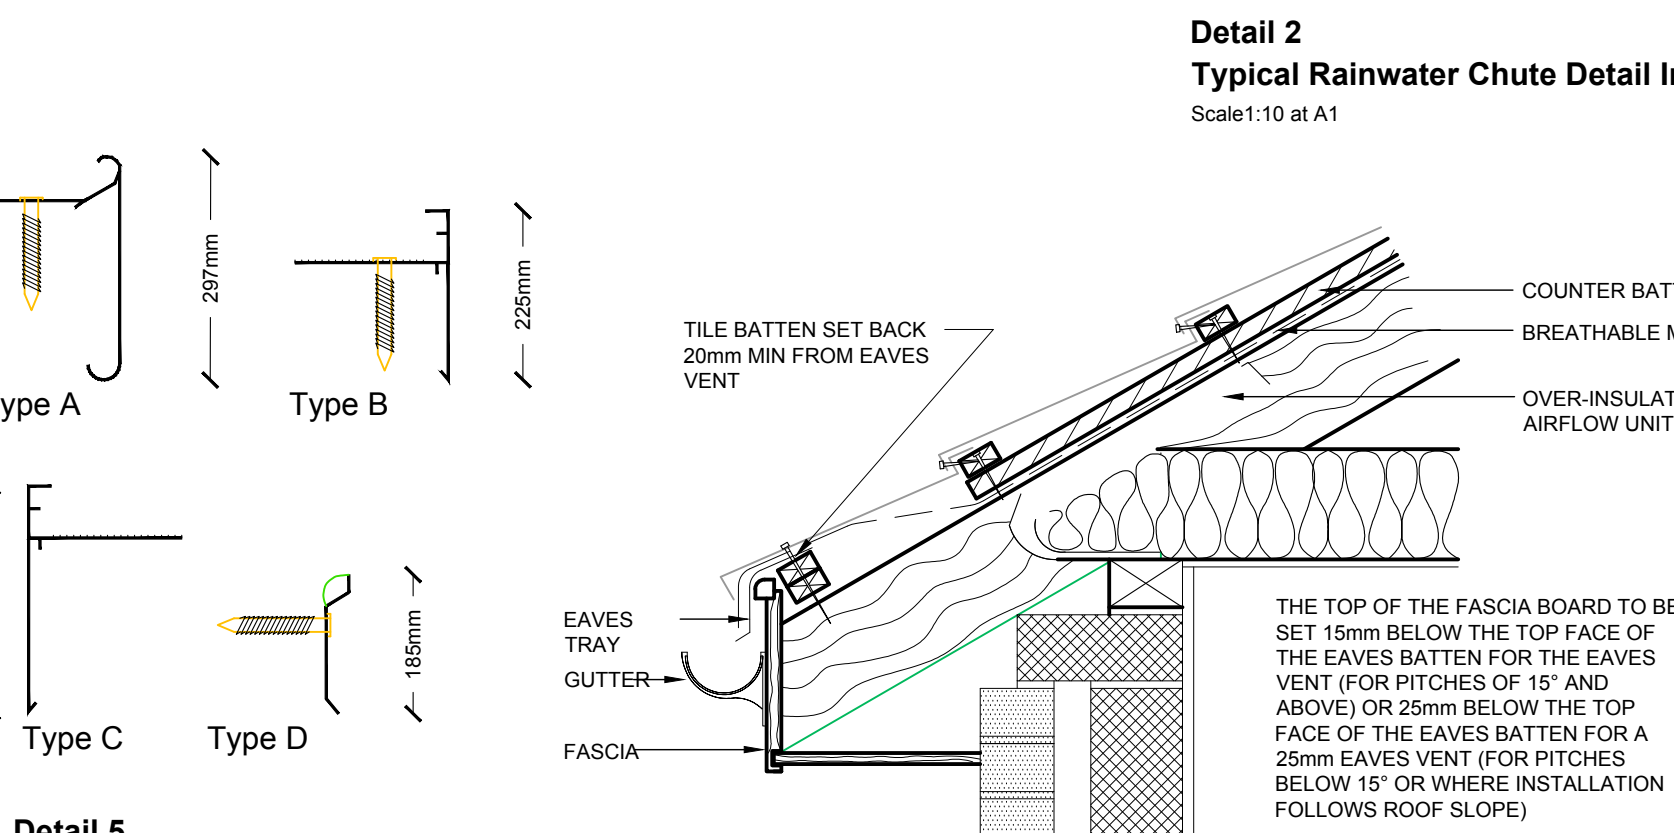
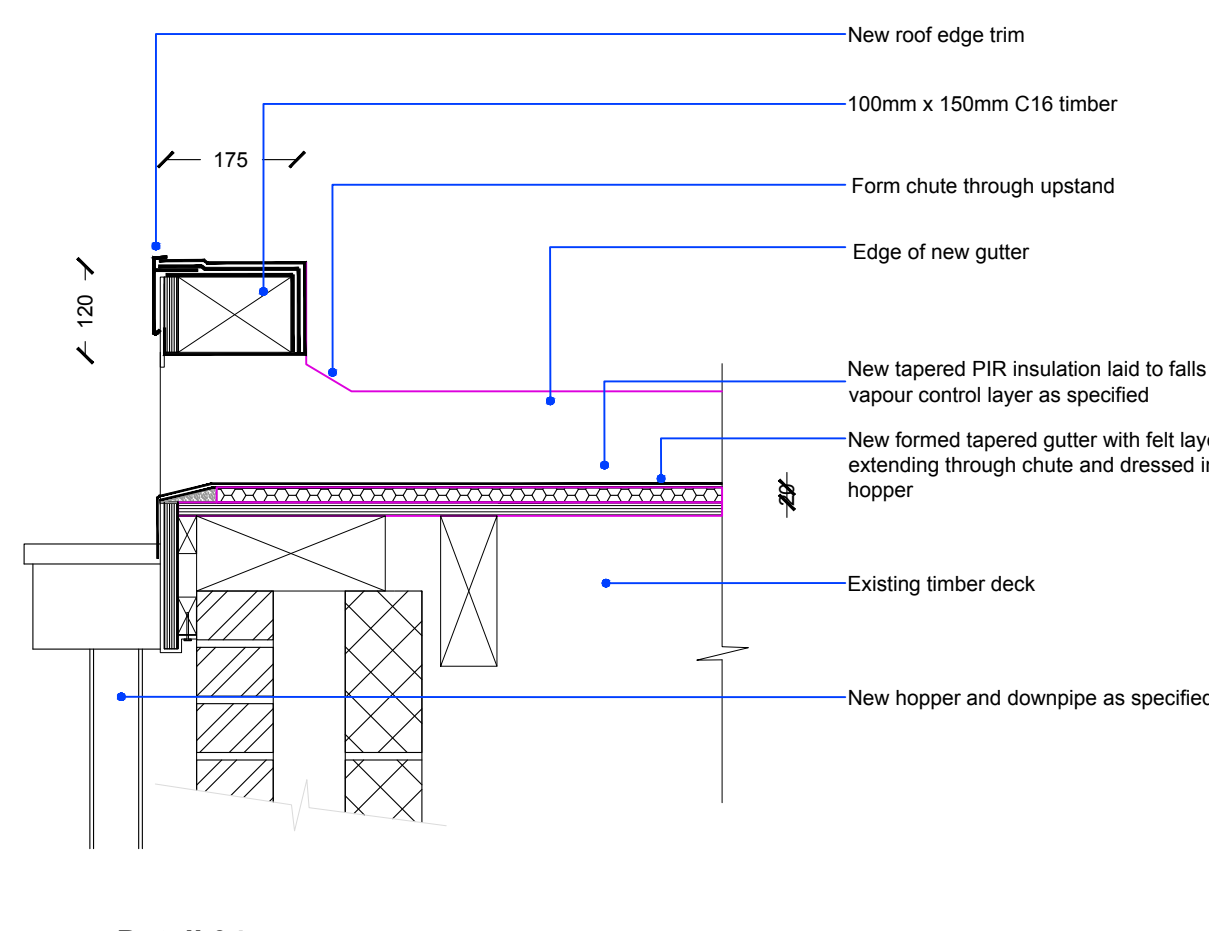
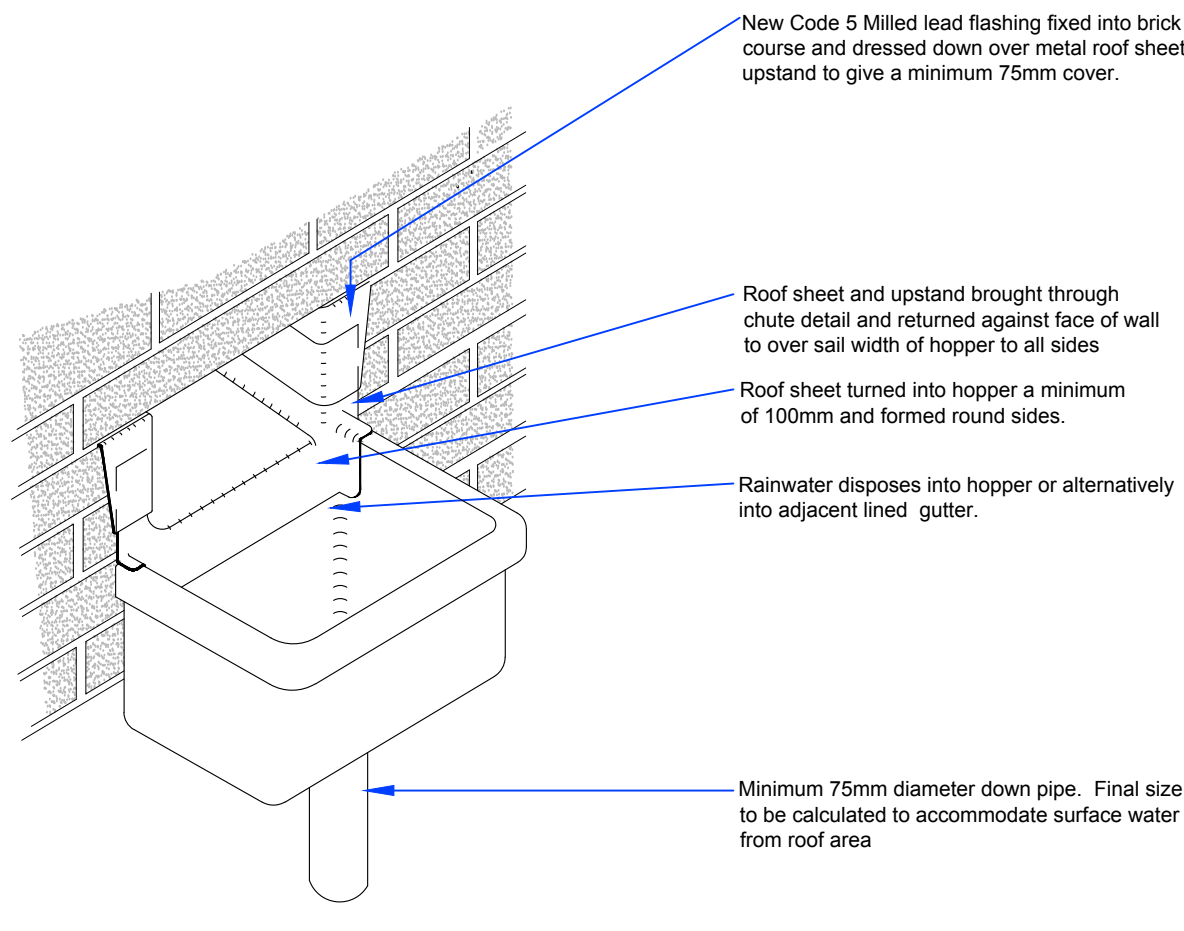
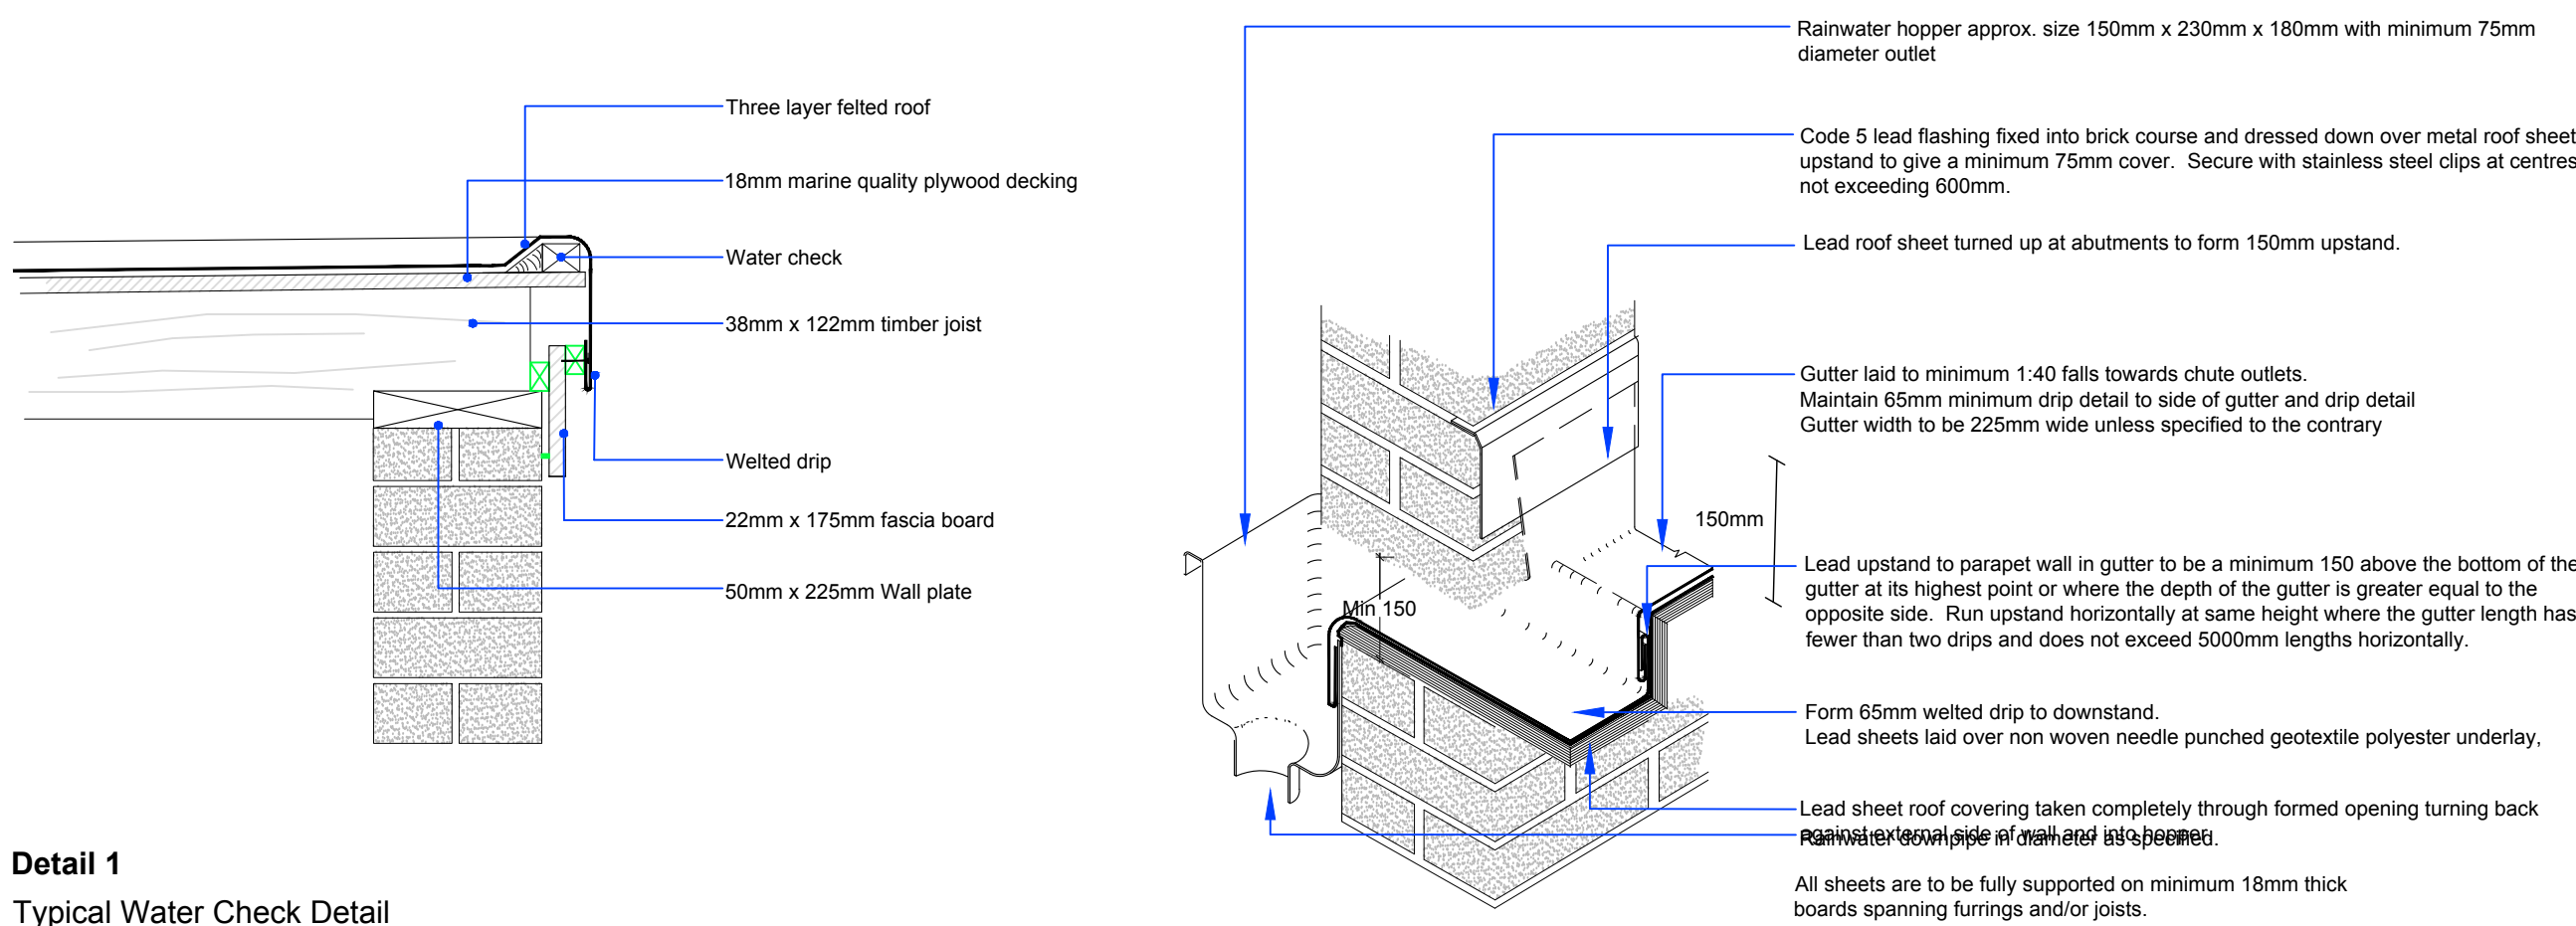
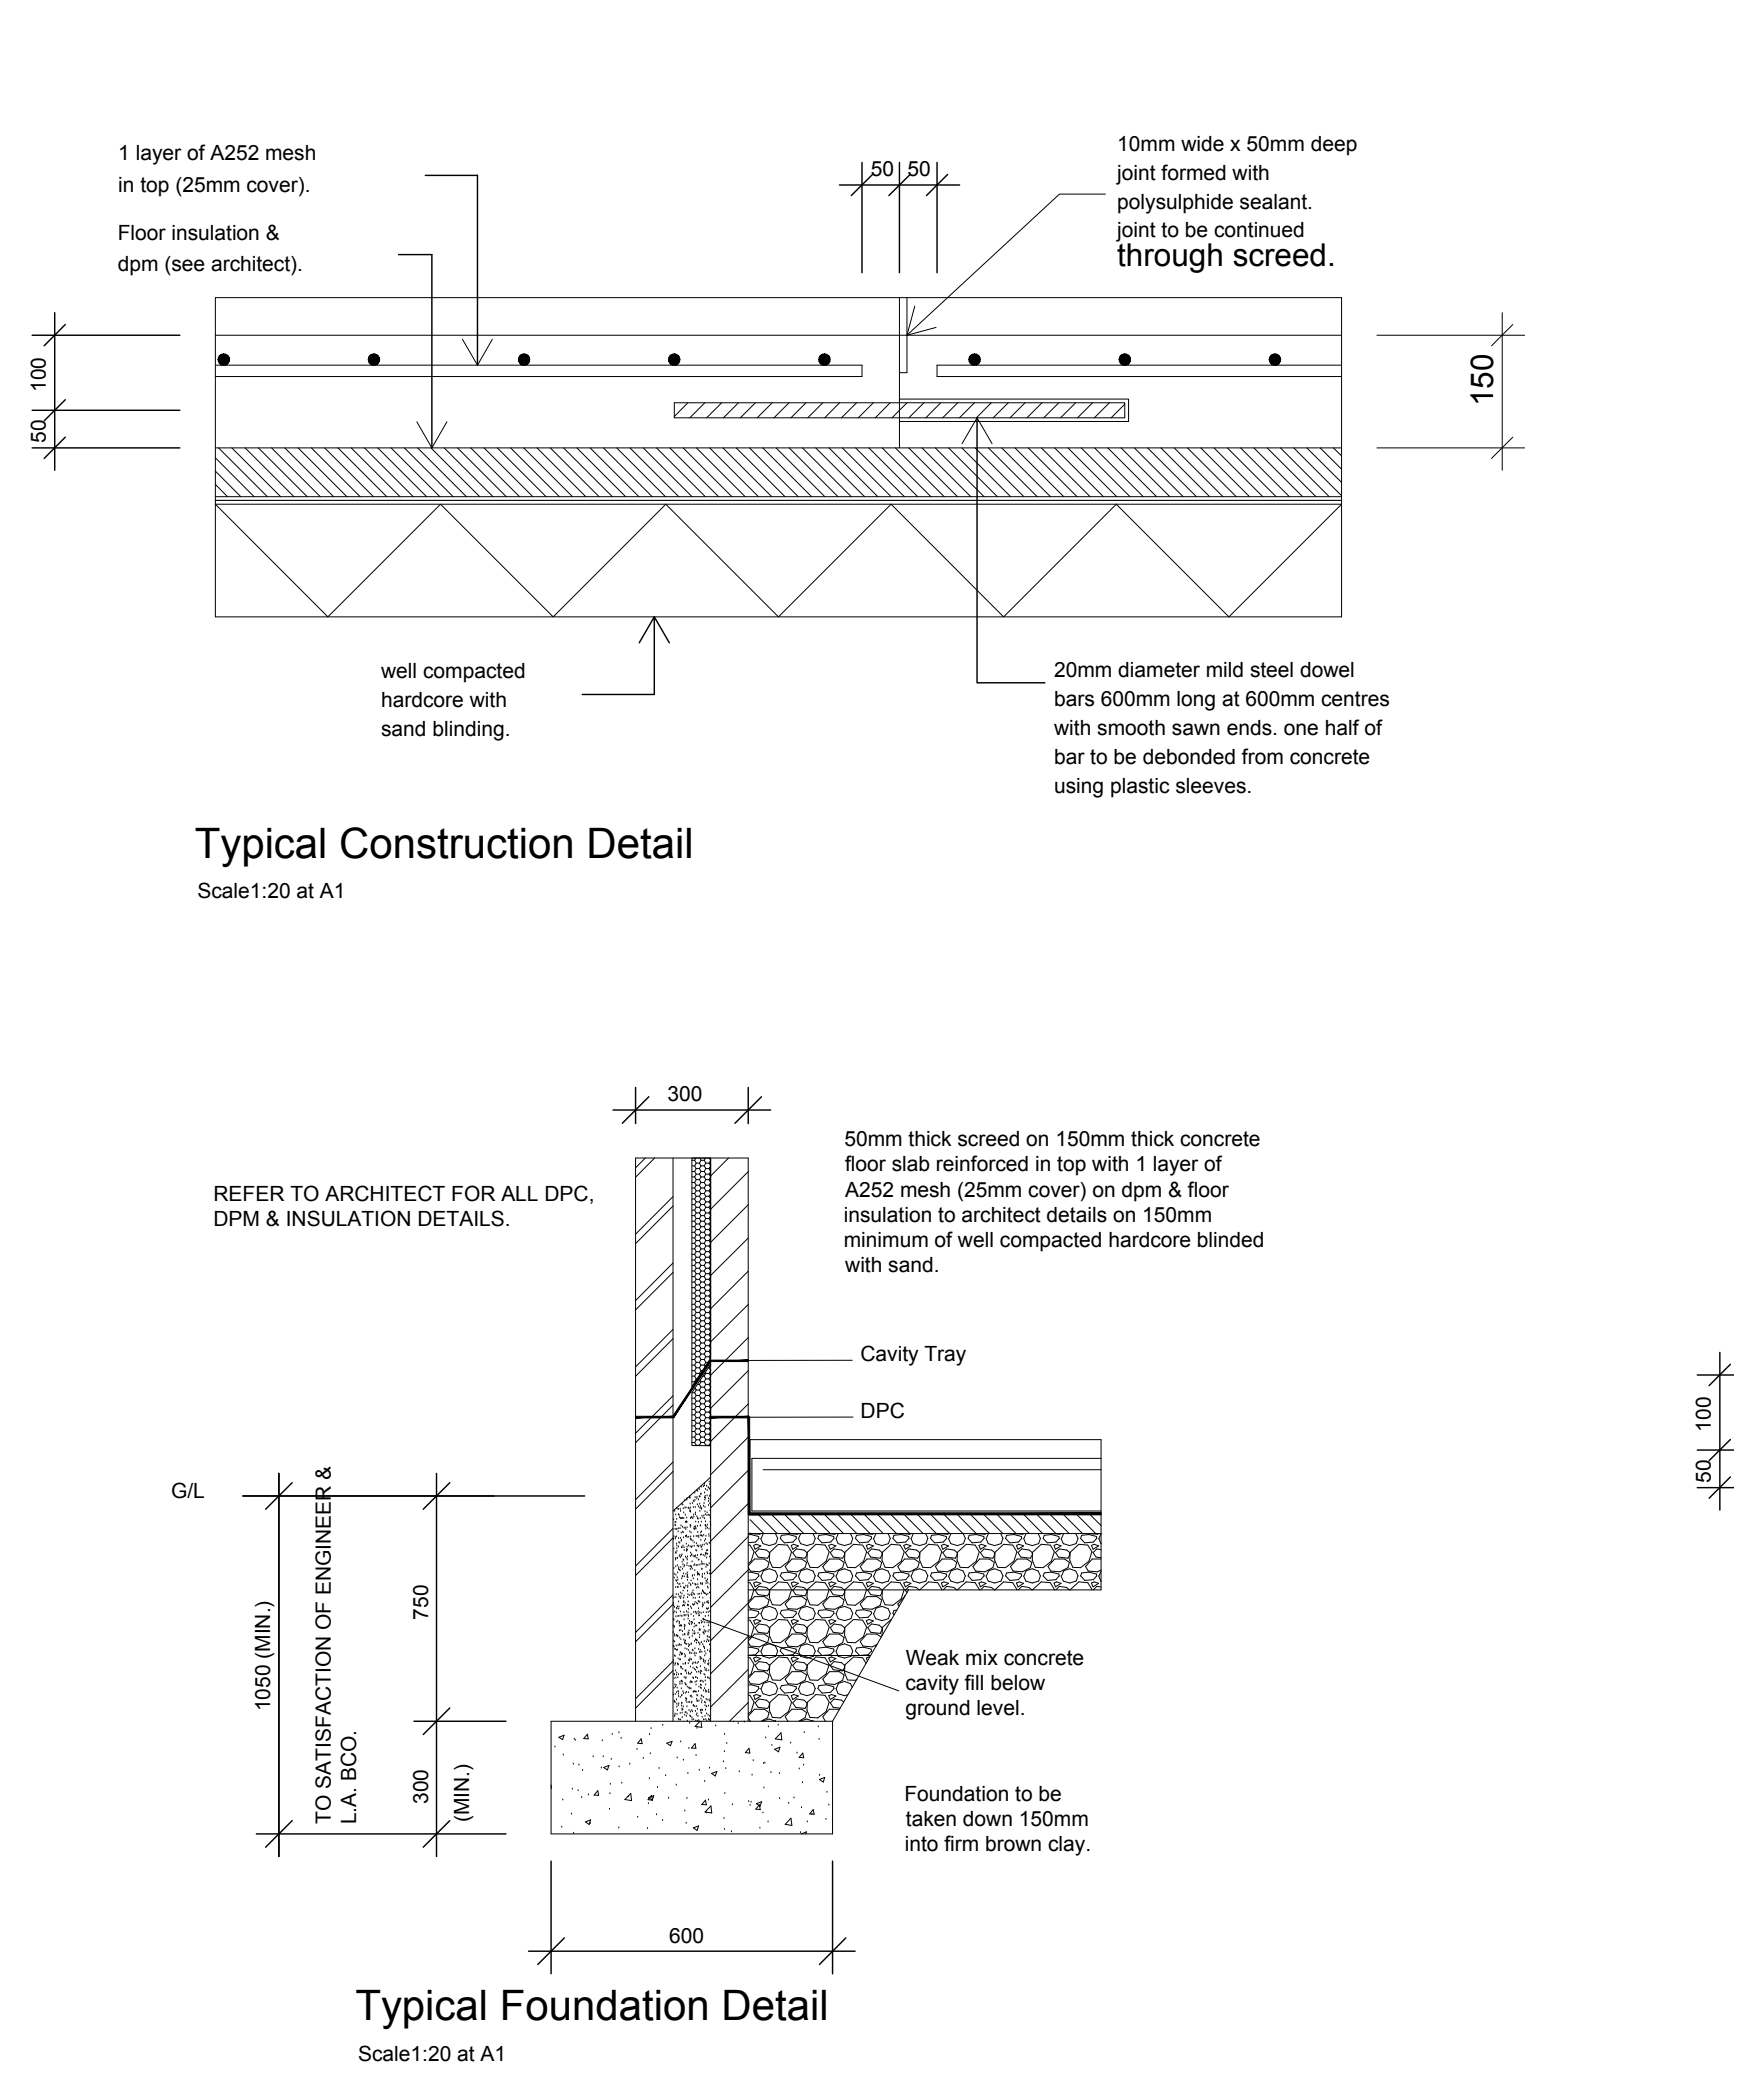


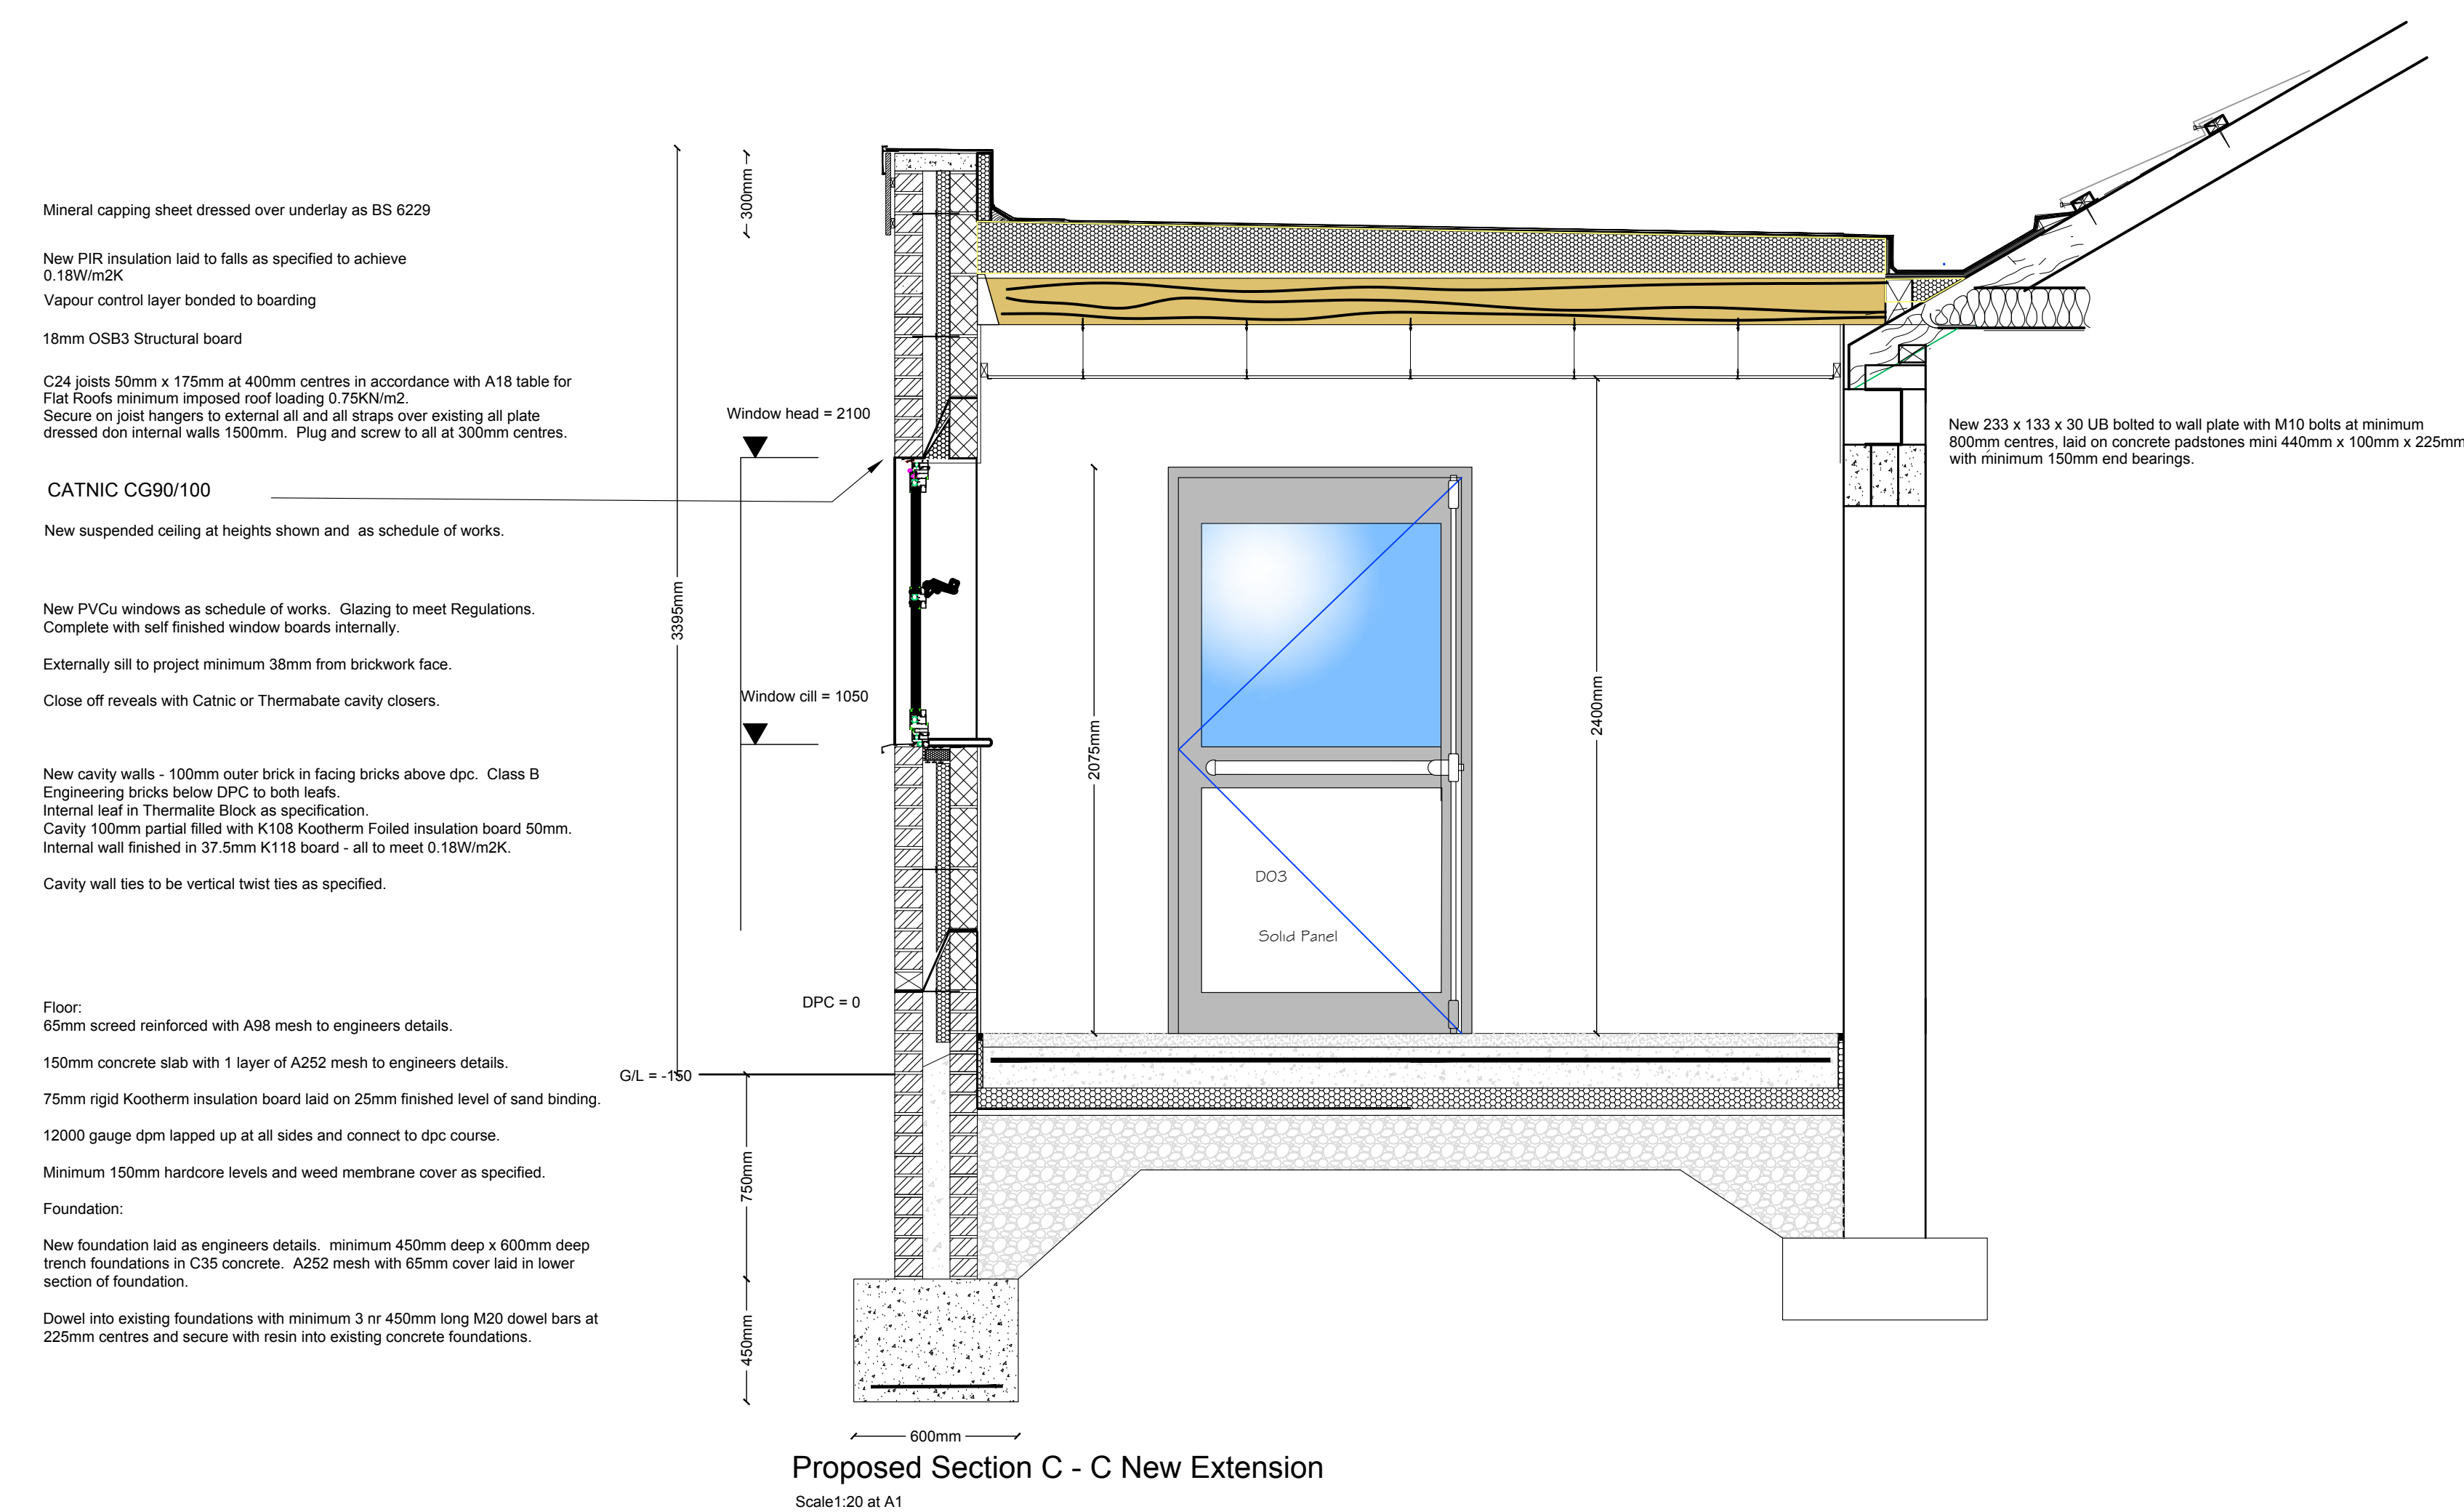

This drawing is Copyright and the property of Lancaster Maloney Martin Limited and must not be reproduced in whole or in part without their written permission. Copyright is reserved. © This drawing must not be scaled. The Contractor is to report all dimensional discrepancies & errors to the Contract Administrator prior to commencing construction. It is essential that this drawing is read in conjunction with the specification and all works identified included for.

NOTES

Rev	Date	Comments	By
C	02/07/26	Amendment to dwg series	SJ
B	28/04/26	Structural Notes	SJ

Rev	Date	Comments	By
C	02/07/26	Amendment to dwg series	SJ
B	28/04/26	Structural Notes	SJ

STATUS

Client
Forward as One CE MAT
Gorsefield Primary School,
Robertson St, Radcliffe,
Manchester M26 4DW

Project Title
SBN Alterations & Associated Works

Drawing Title
Detail Sheet 2

Scale 1:50 @A1	Drawn by SJ	Date April 2026
Job no. 2604-05	Drawing no. CA 06	Revision no. C

