
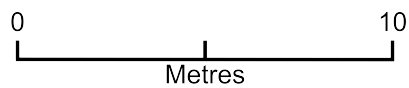


425 Bury New Road - Block Plan

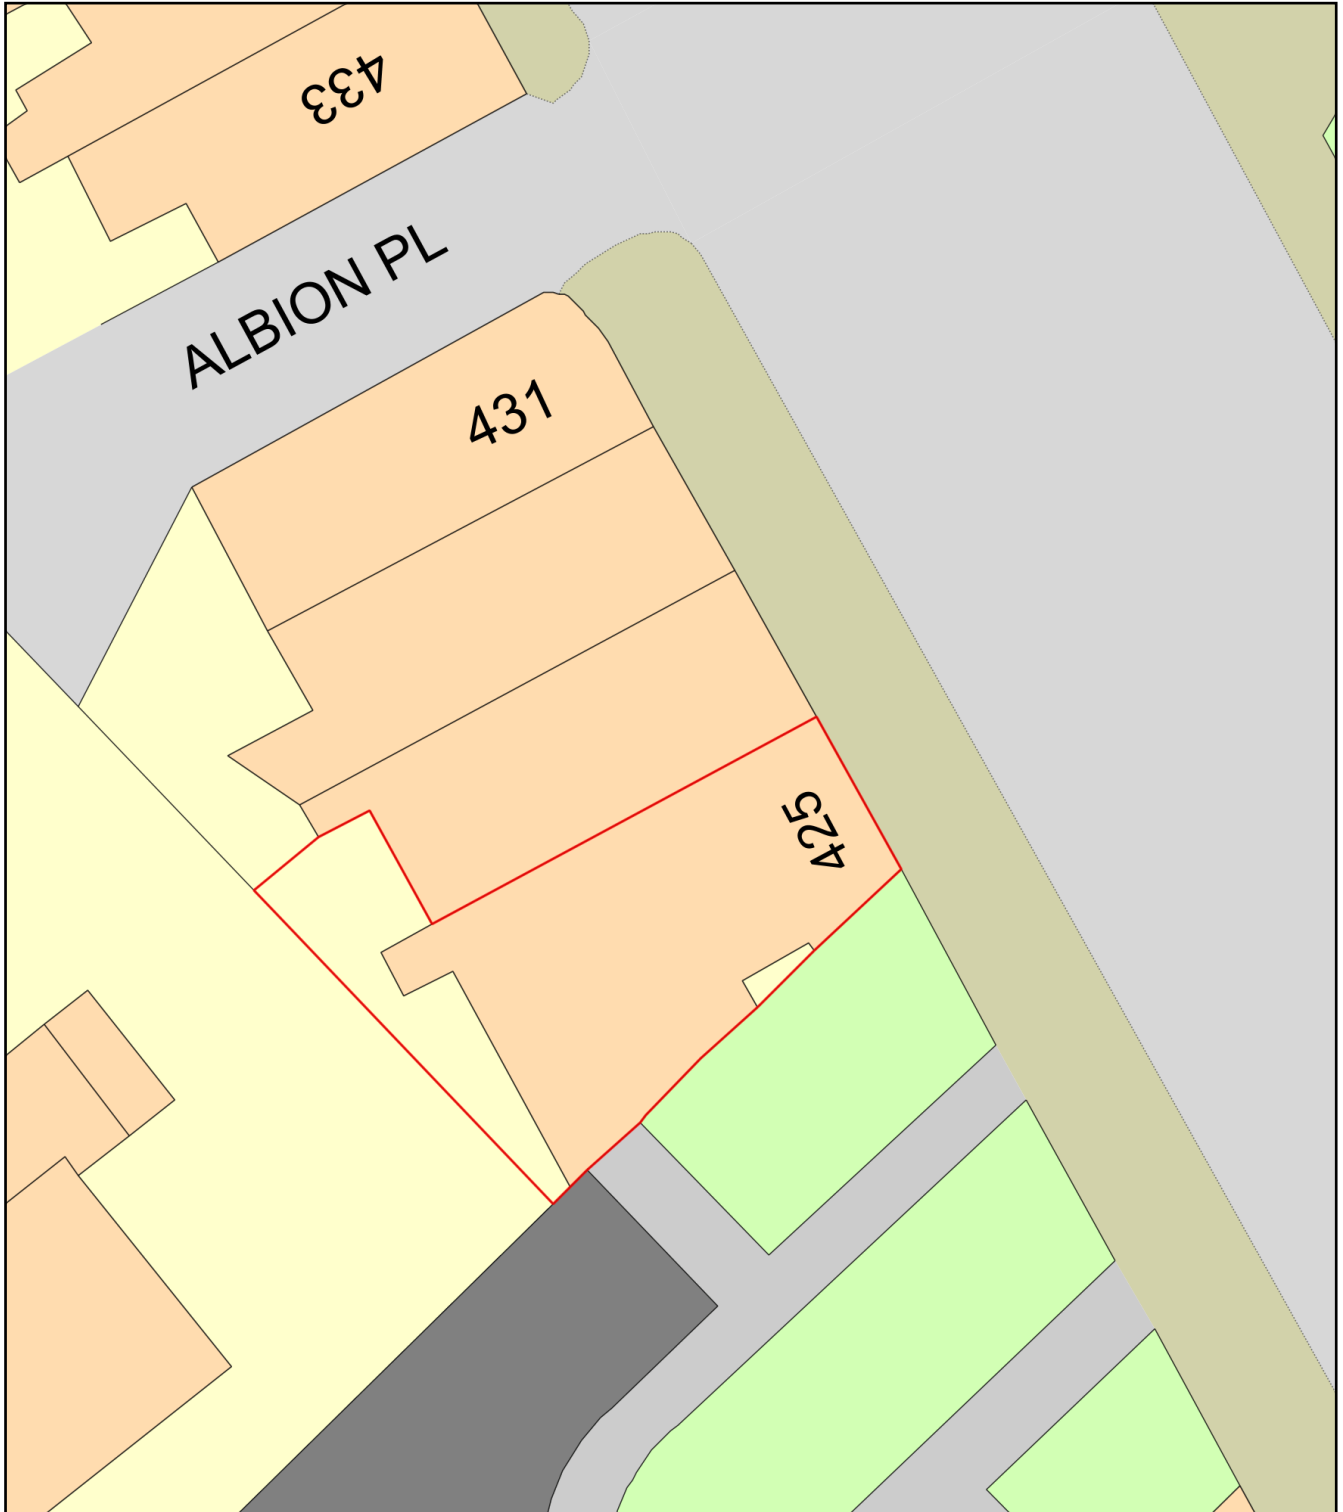

Plan Produced for: Samuel Taylor

Date Produced: 13 Jul 2021

Plan Reference Number: TQRQM21194131323222

Scale: 1:200 @ A4