


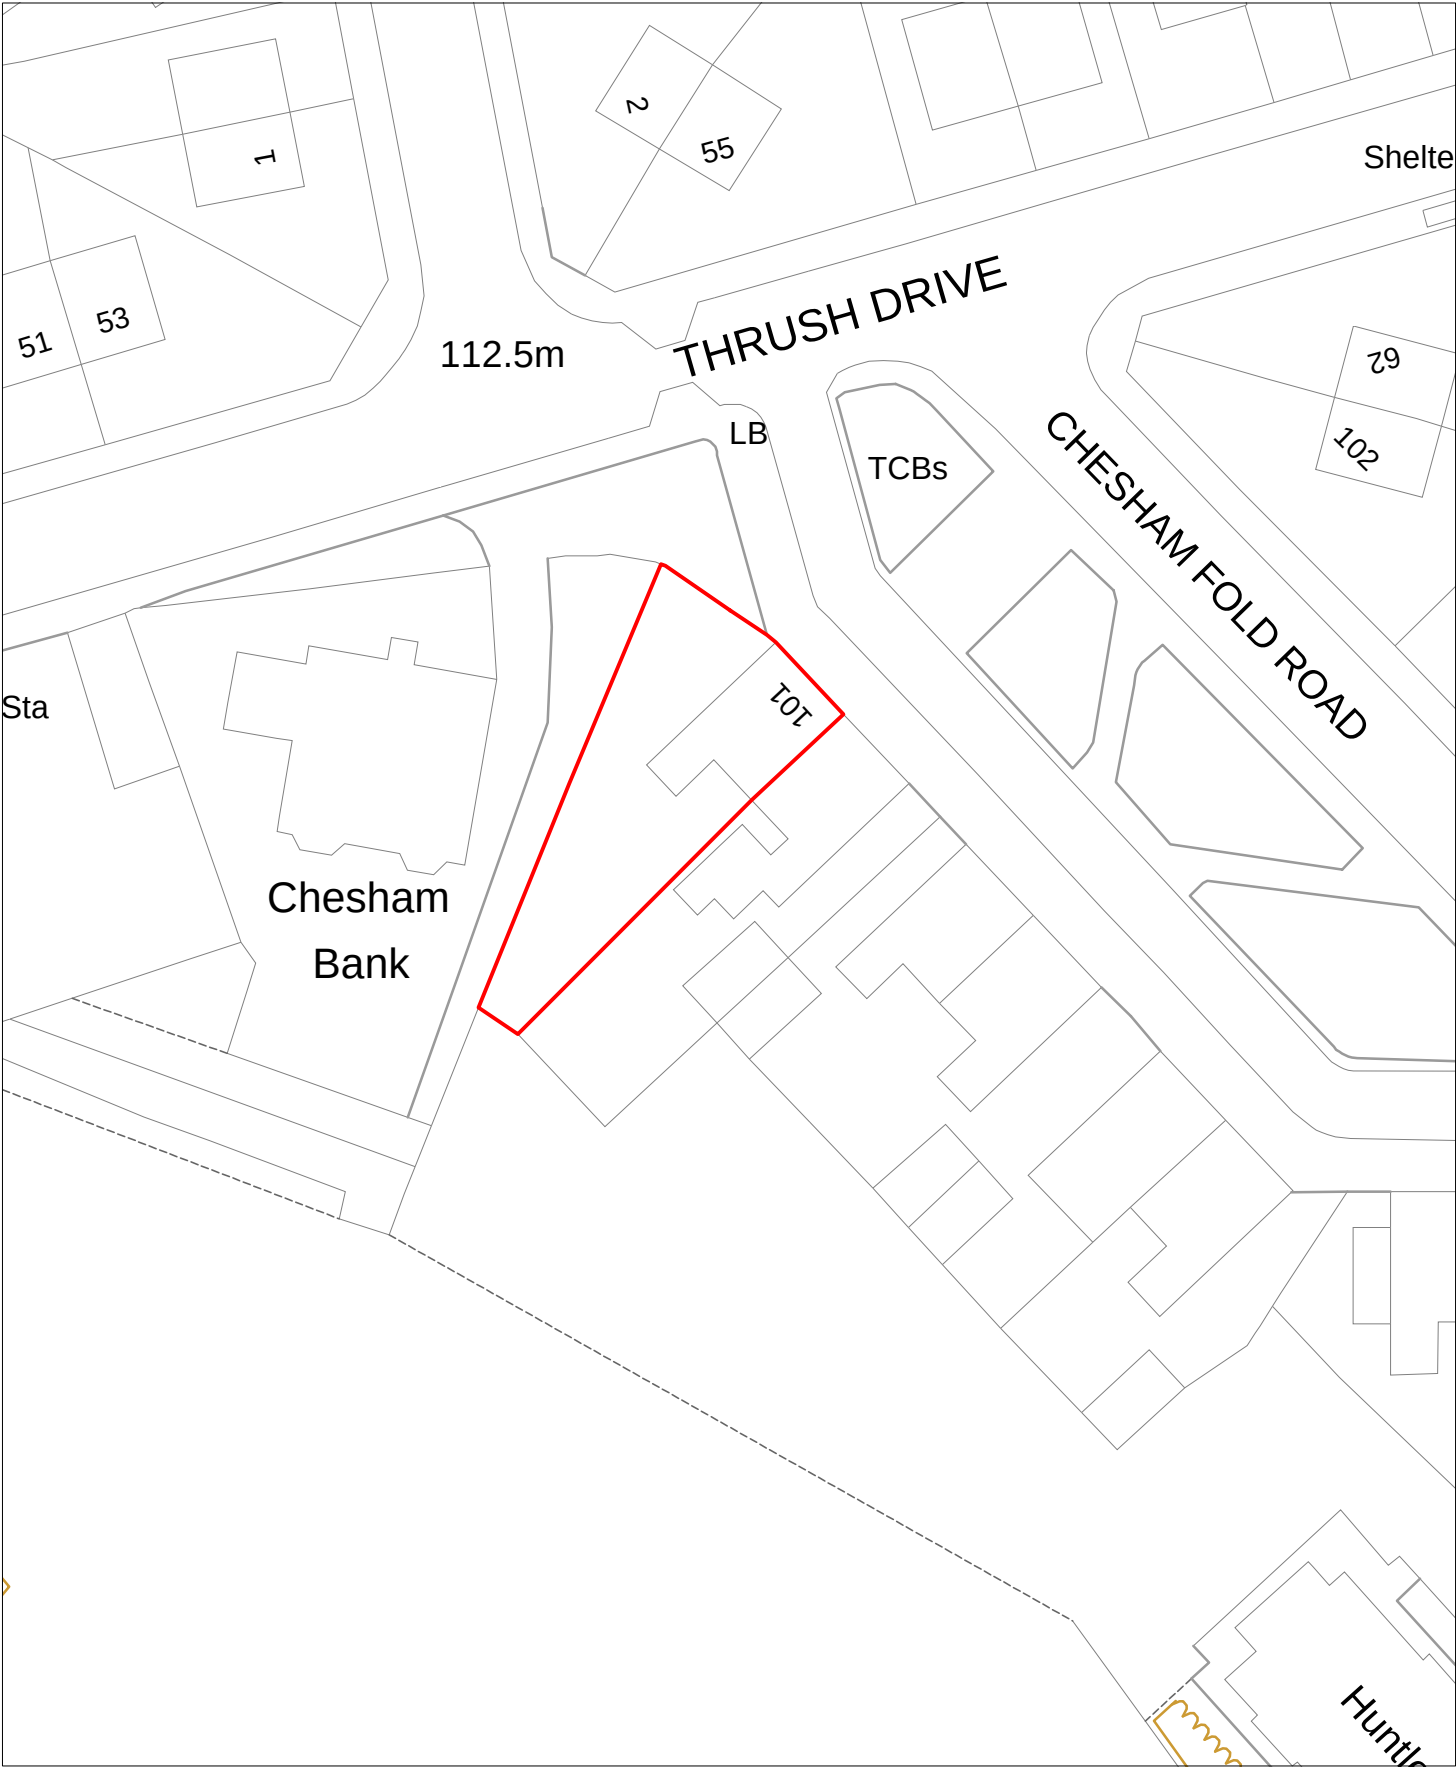

PLAN 101A Chesham Fold Rd
 Bury
 BL9 6JD

SCALE 1:500
DRAWN BY MB
DATE 08/09/2022

Business, Growth & Infrastructure

Land & Property

3 Knowsley Place
Duke Street,
Bury, BL9 0EJ

Tel. 0161 253 5995