




PROPOSED SIDE ELEVATION WITHOUT FENCE 1:50

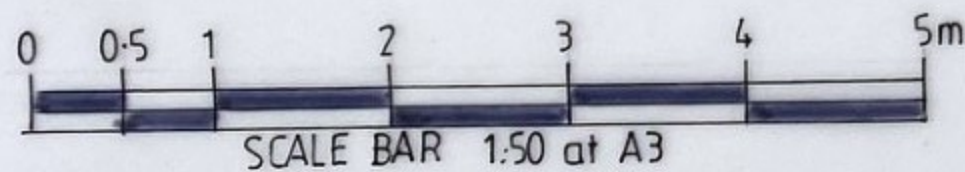

PROPOSED TWO STOREY EXTENSION TO SIDE
FOR MR & MRS M MAGUIRE
AT 1 KIMBLE CLOSE GREENMOUNT BL8 4QQ
DATE AUG 2025 SCALE 1:50
DRAWING NO. 3/8/2025