




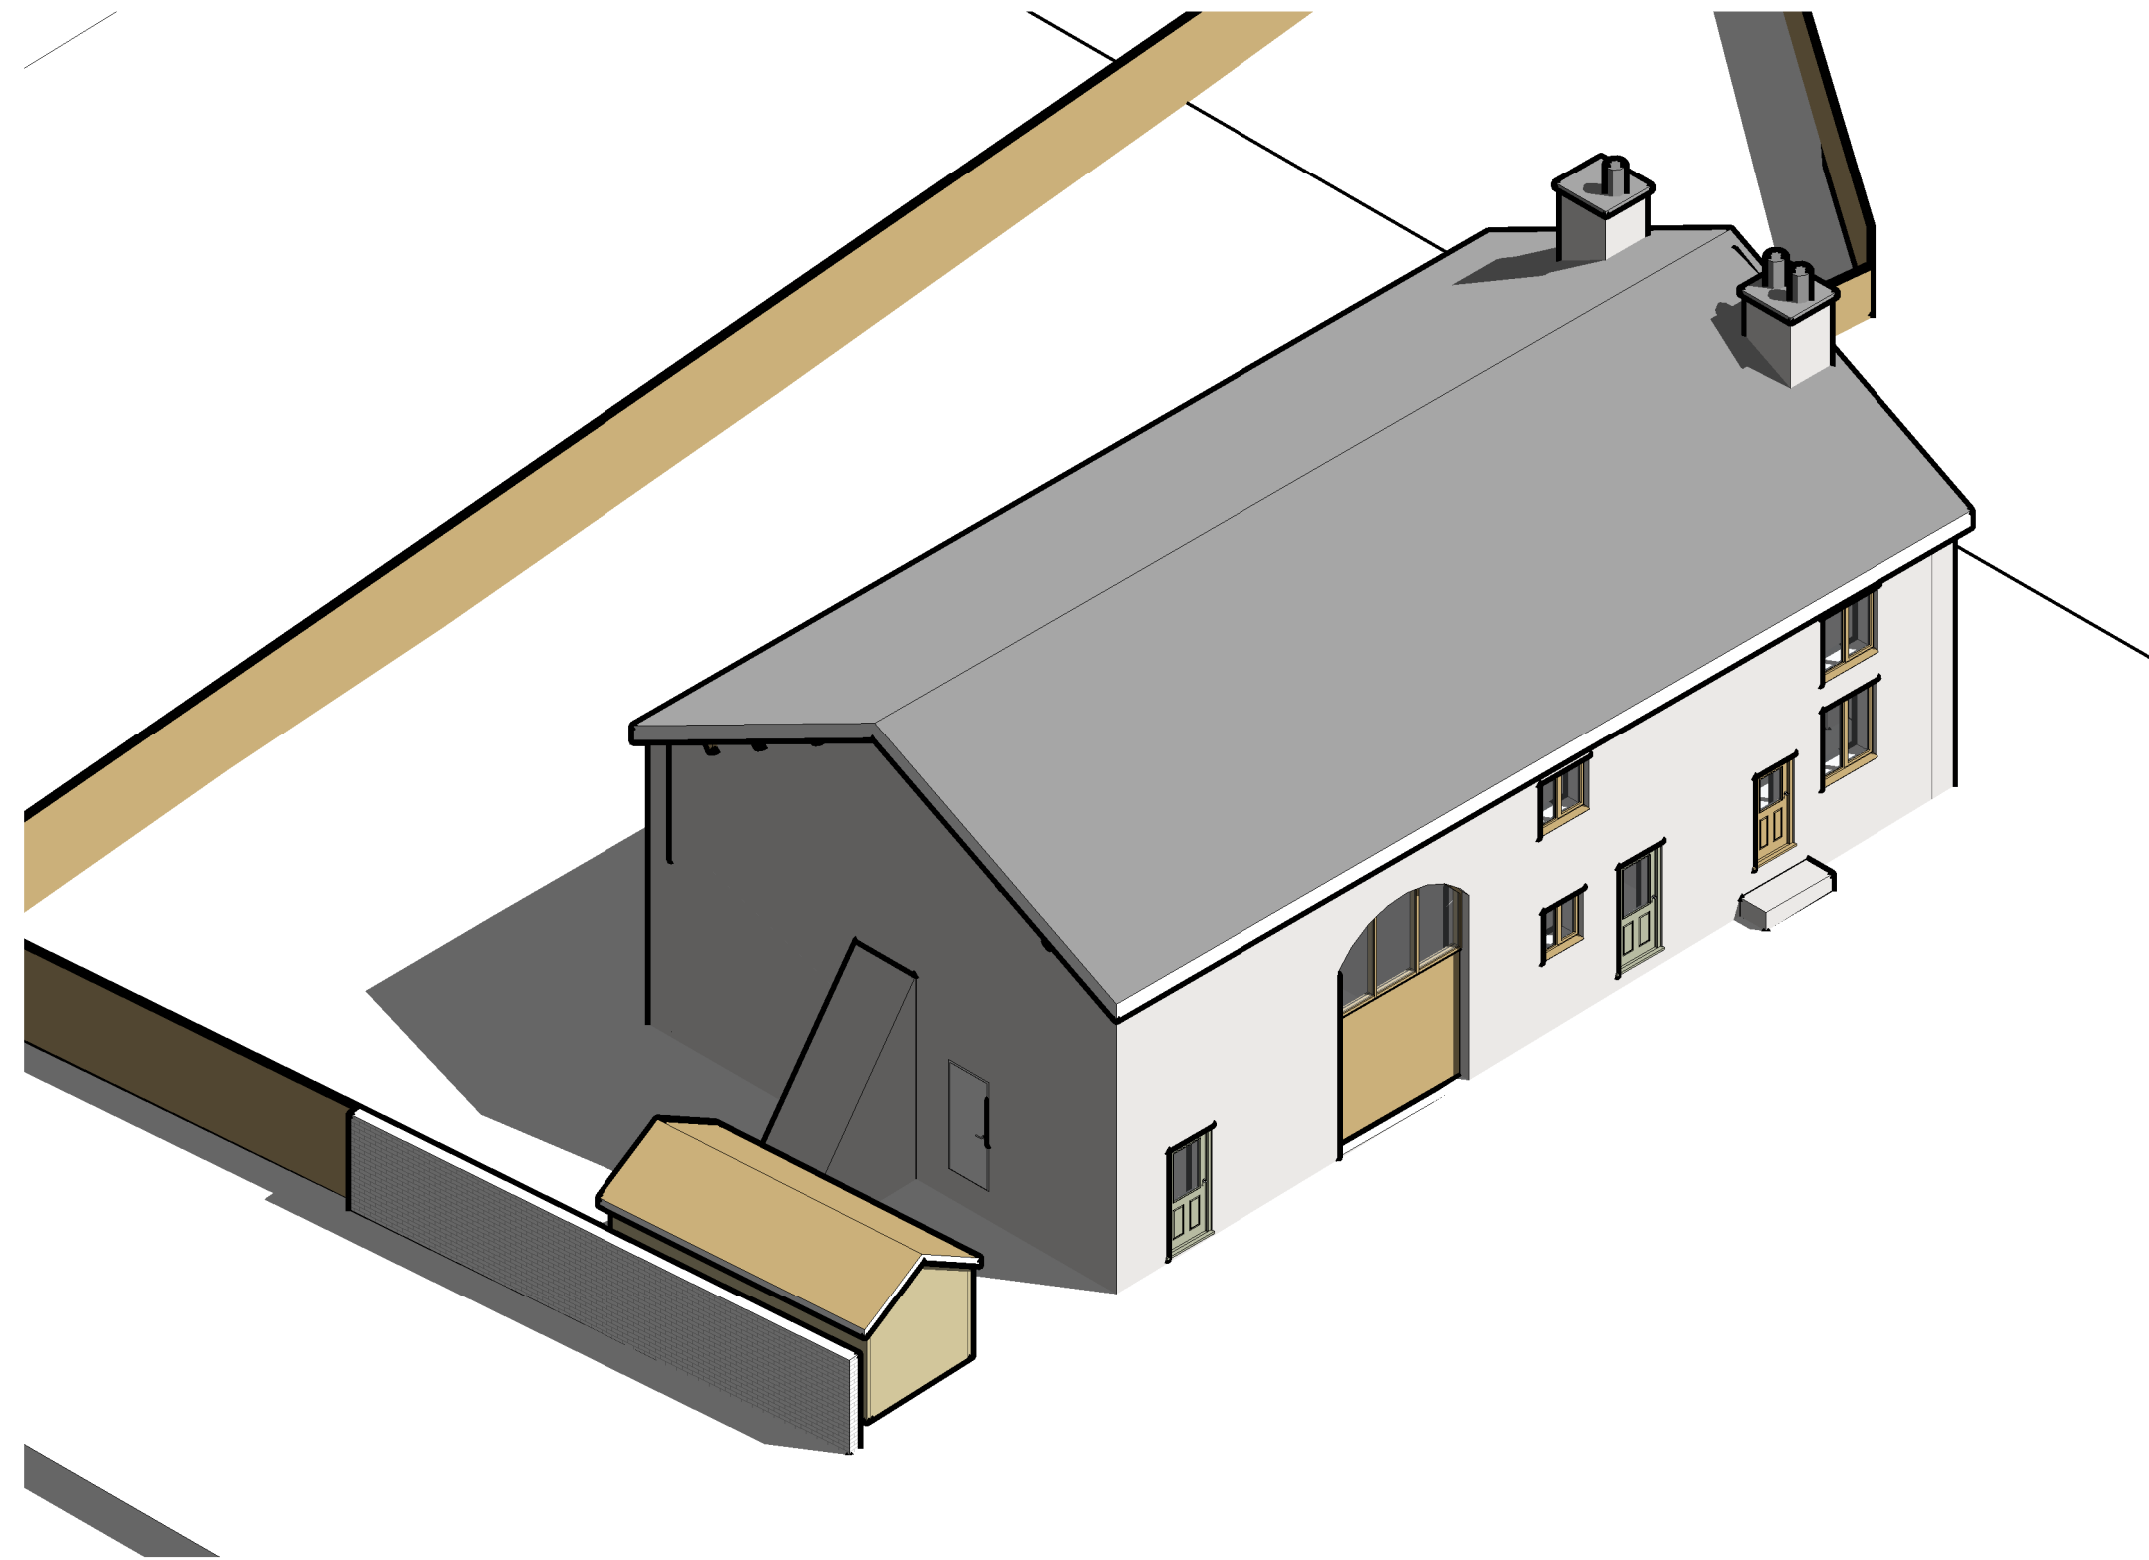


Existing Massing Axo 01

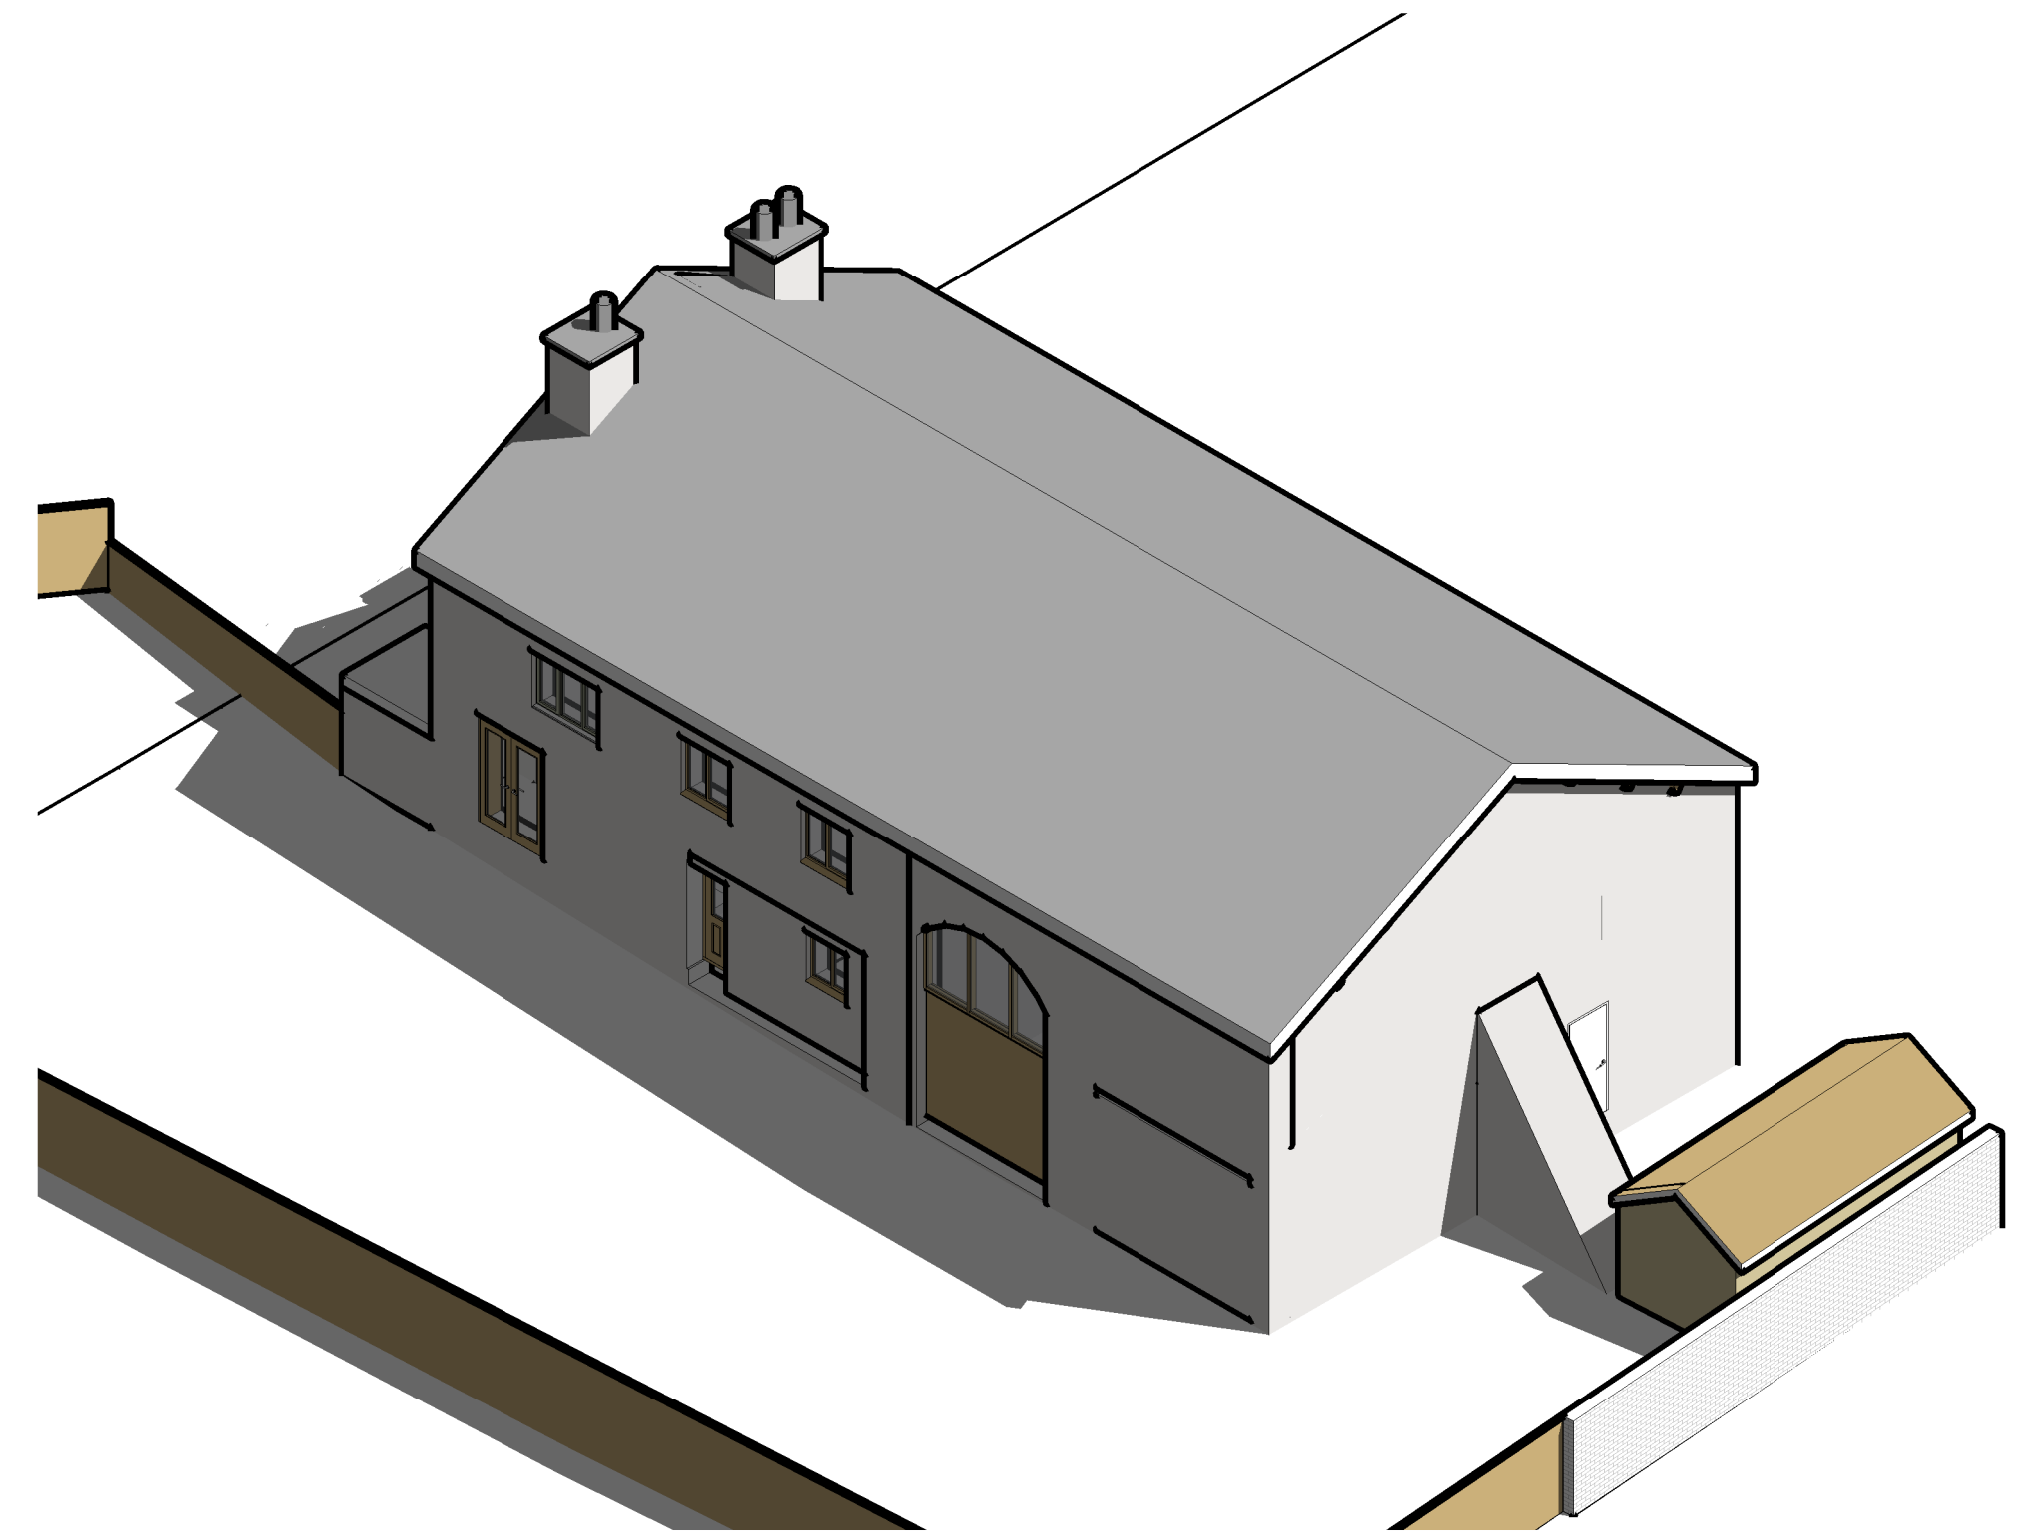

Existing Massing Axo 02

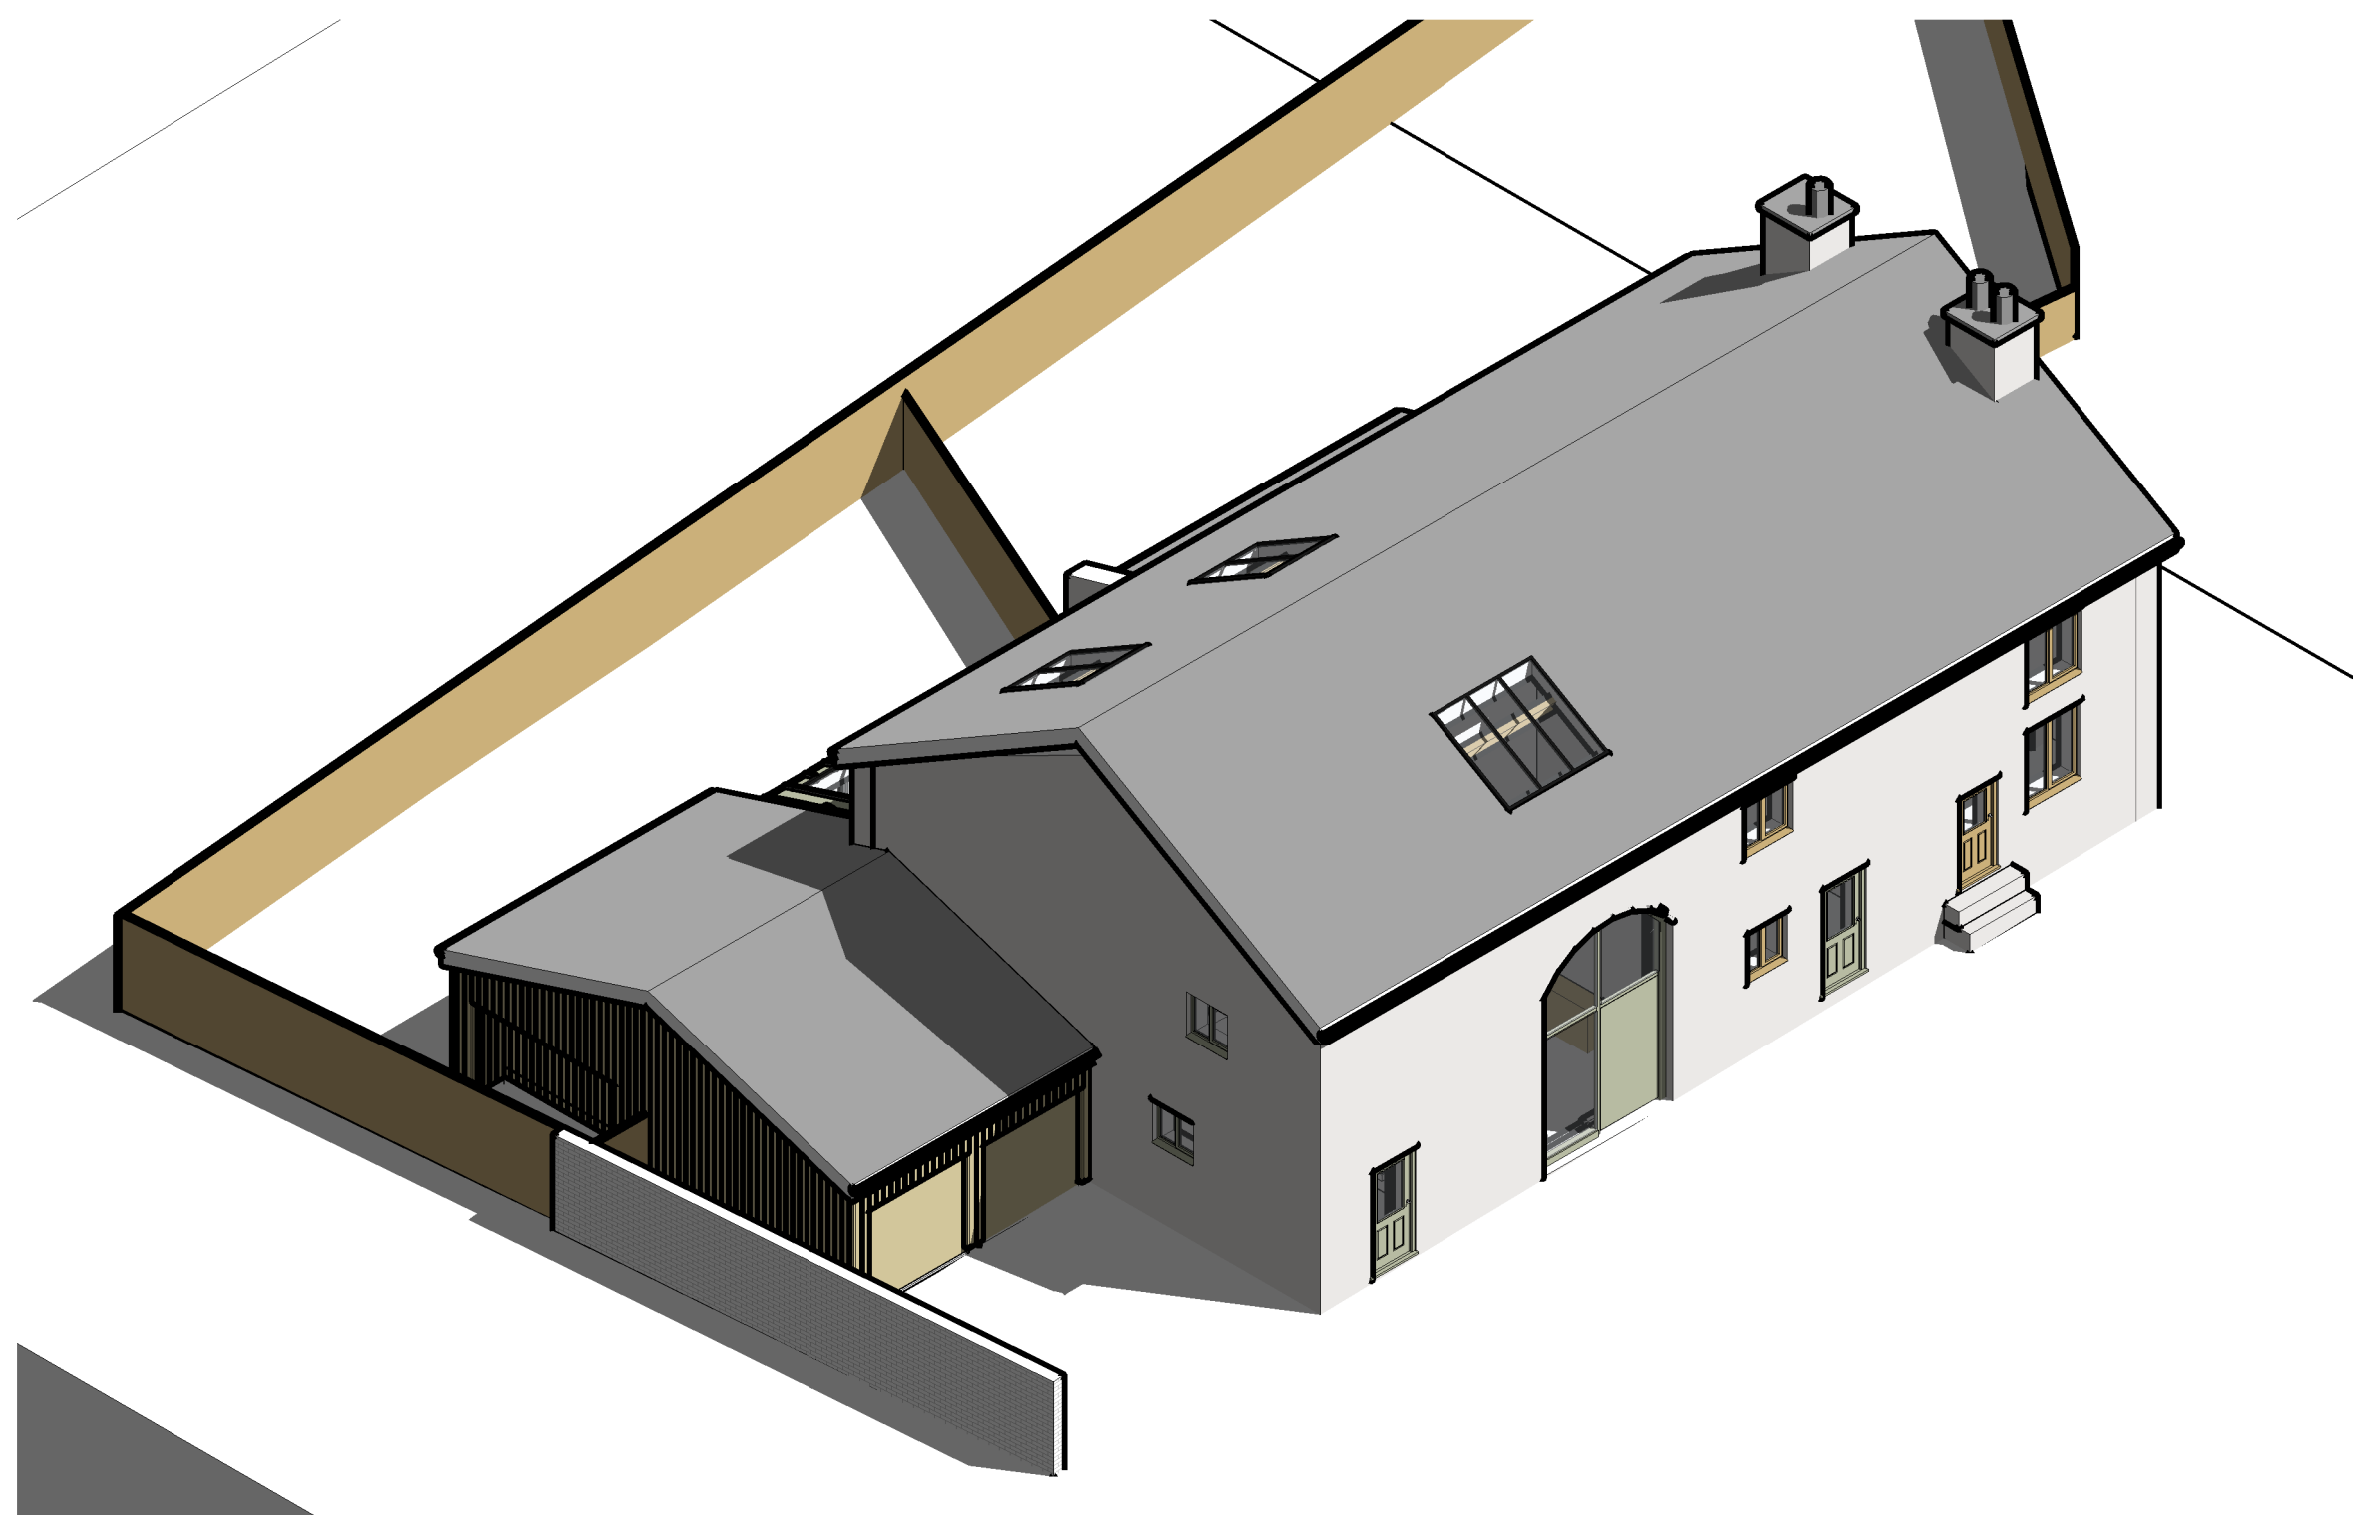

Proposed Massing Axo 01

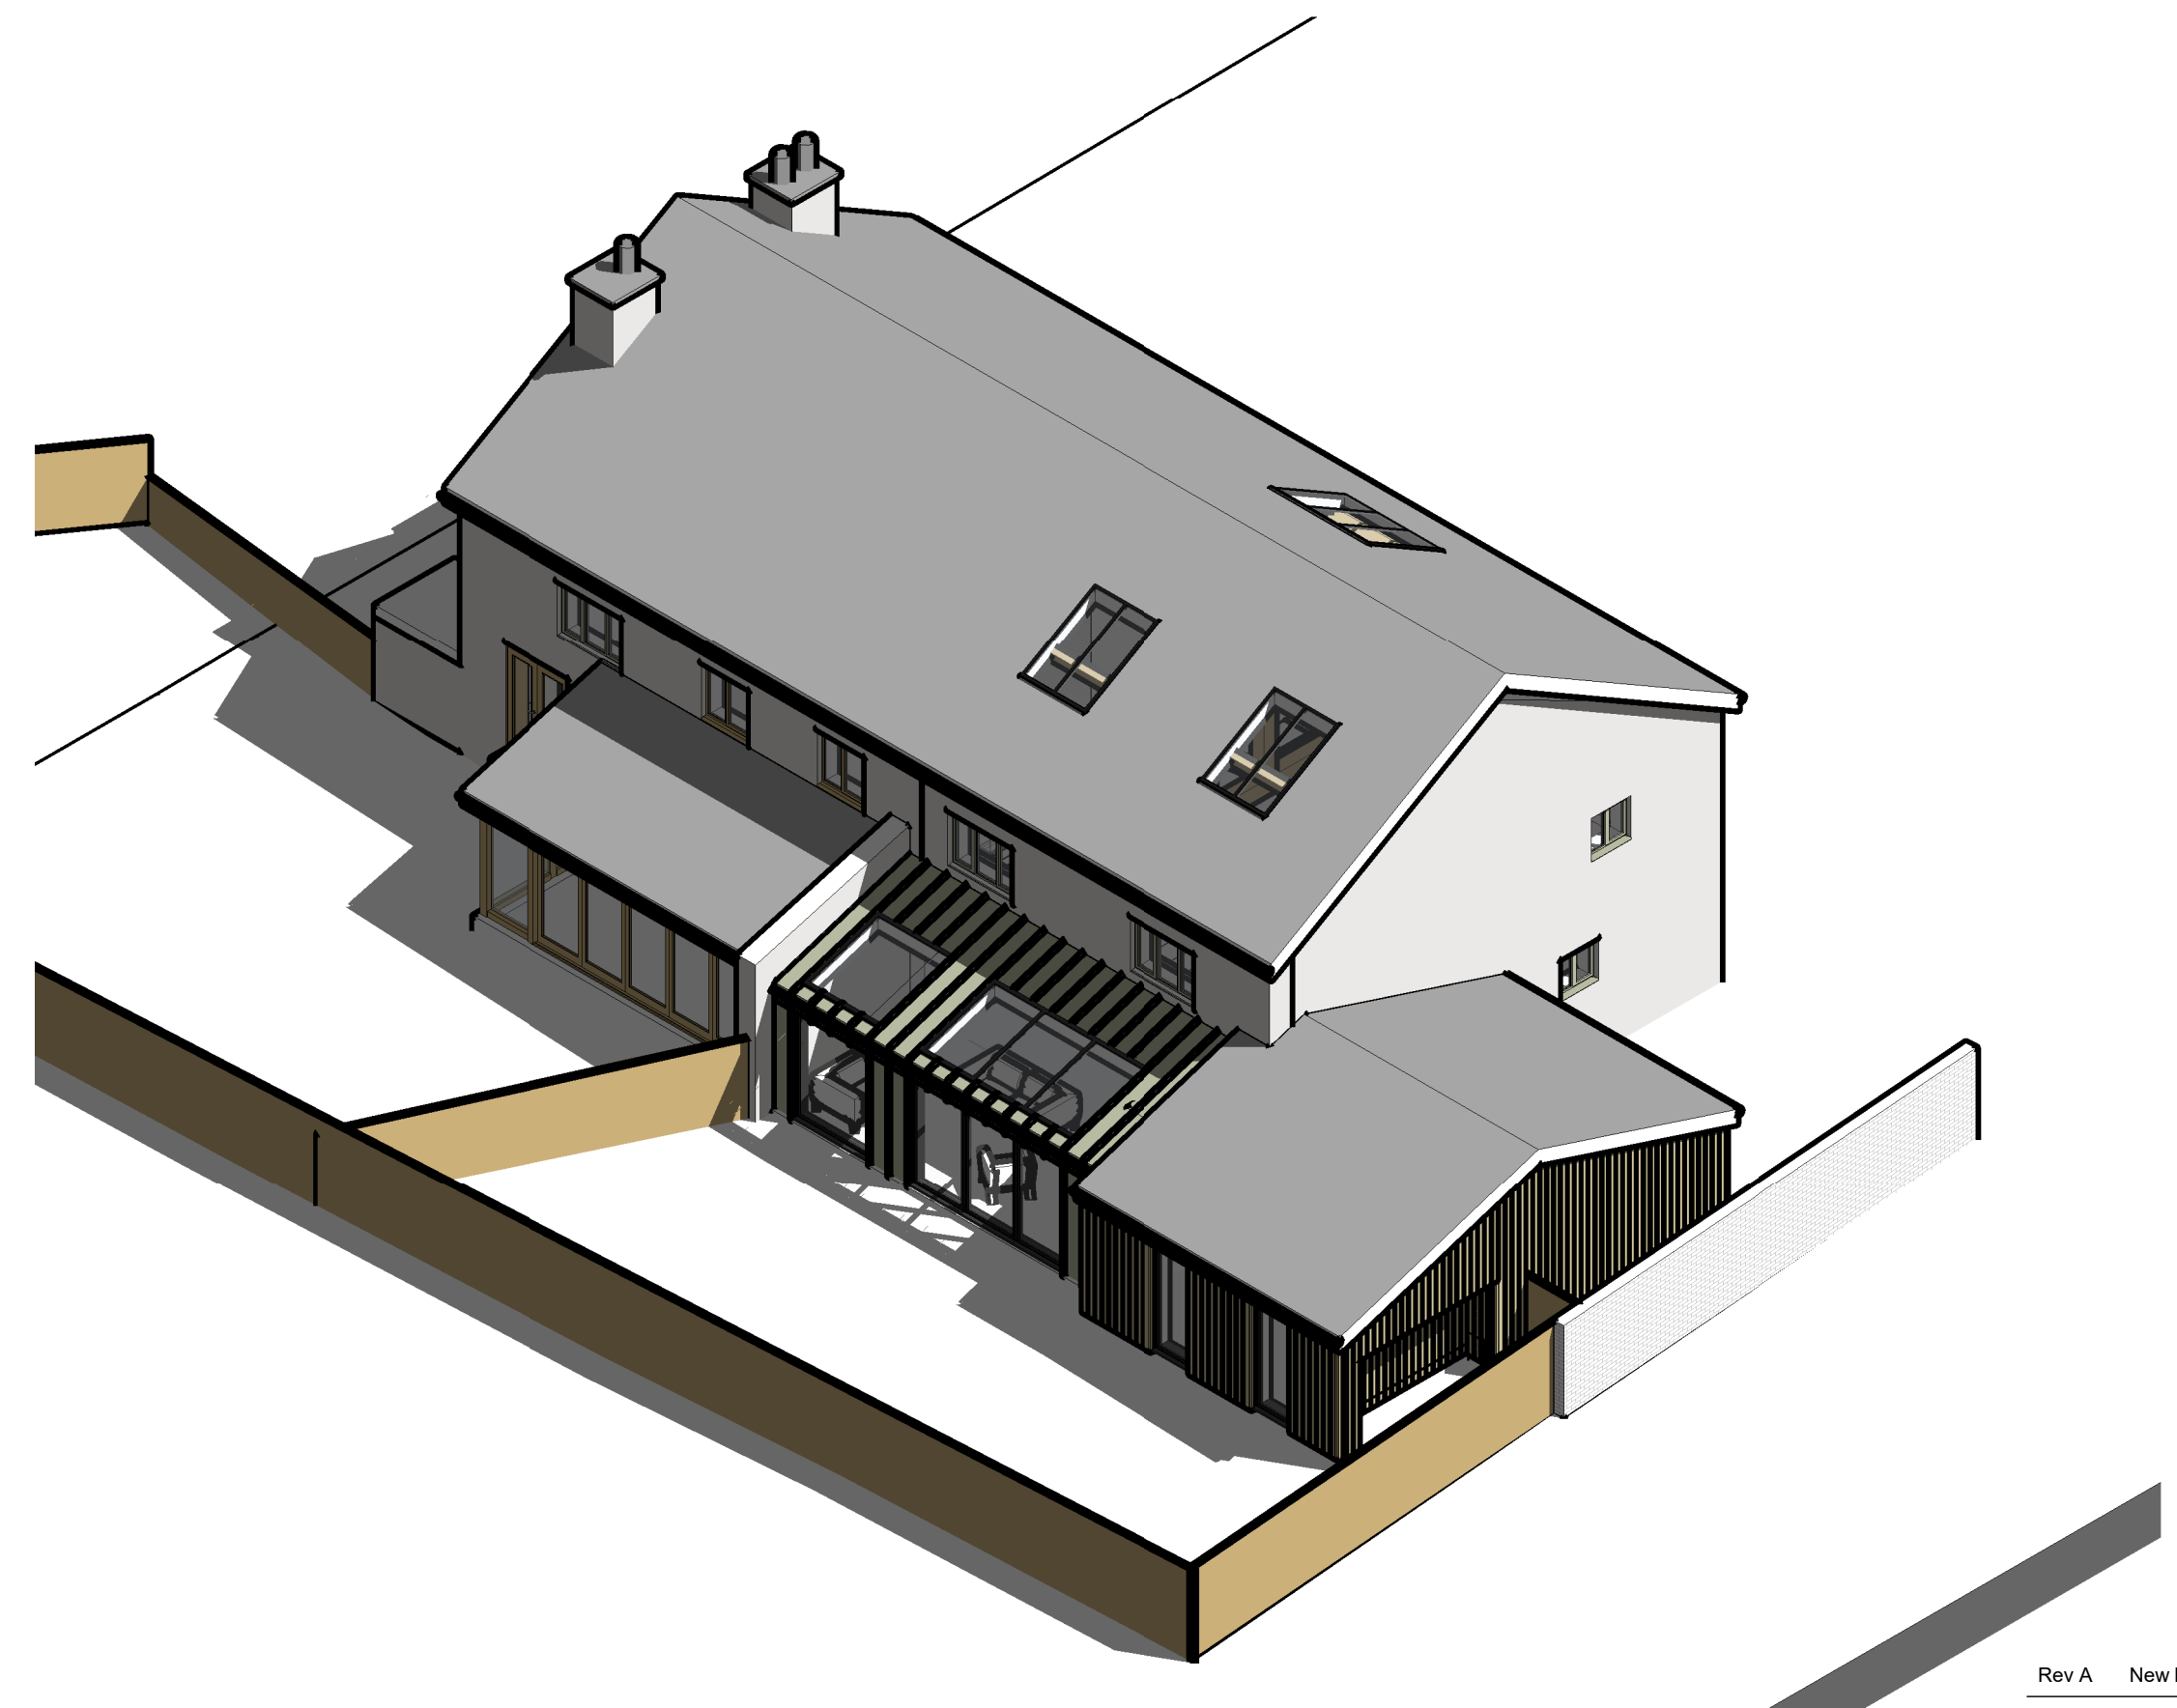

Proposed Massing Axo 02

Rev A New layout and elevational materials added 08.07.2020
 Lee Wood MCIAT Telephone 07760321574
 Email mleeewood@hotmail.com

CLIENT	Mr G Cross				
PROJECT	47 Rowlands Road, Bury, BL9 5NF				
DRAWING	Proposed Massing				
JOB NO. BL95	DRAWING NO. 007A	REVISION	DATE DRAWN 08/17/20	DRAWN BY Author	SCALE

BL95-007A