


Metres
0 5 10 20 30 40 50
Scale: 1:1250

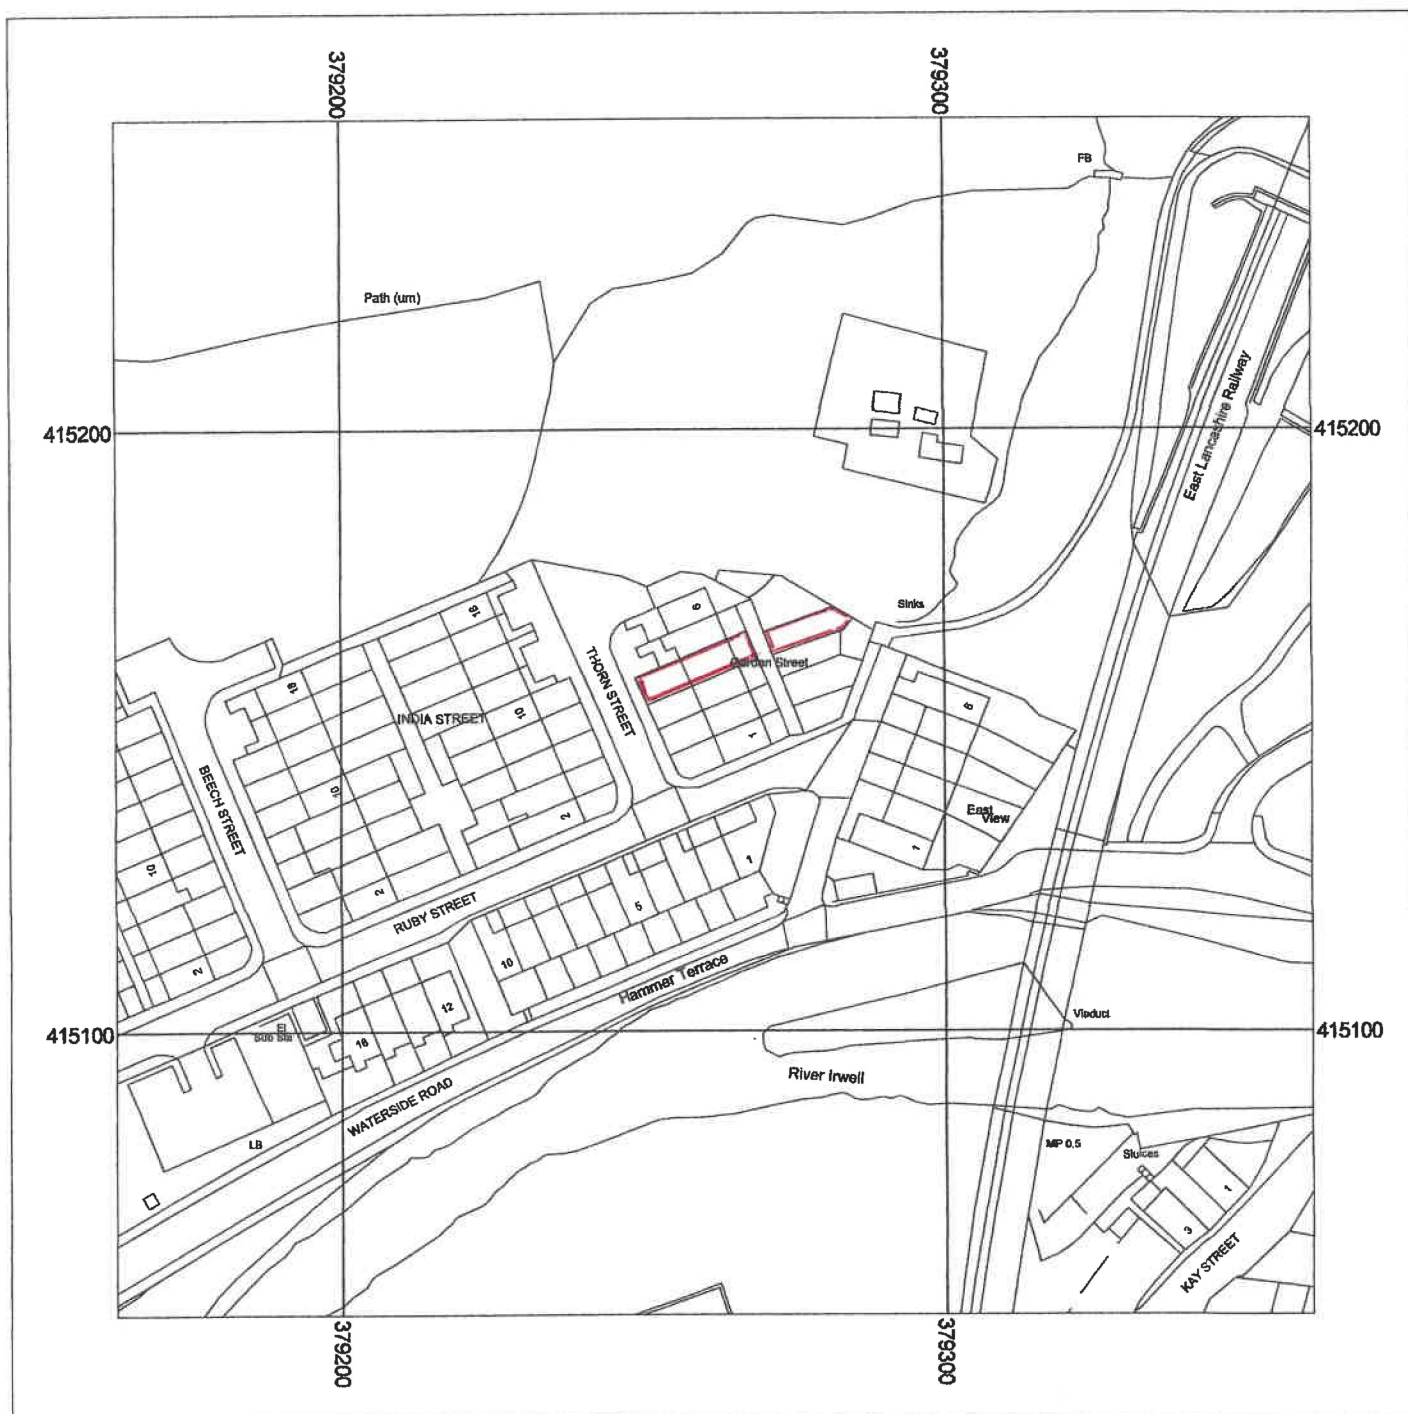

Supplied by: Entwistle Thorpe
License number: 100031961

Plot centre co-ordinates: 379262.415152
Download file: Garden Street.zip
Project name: BL9 5PQ