




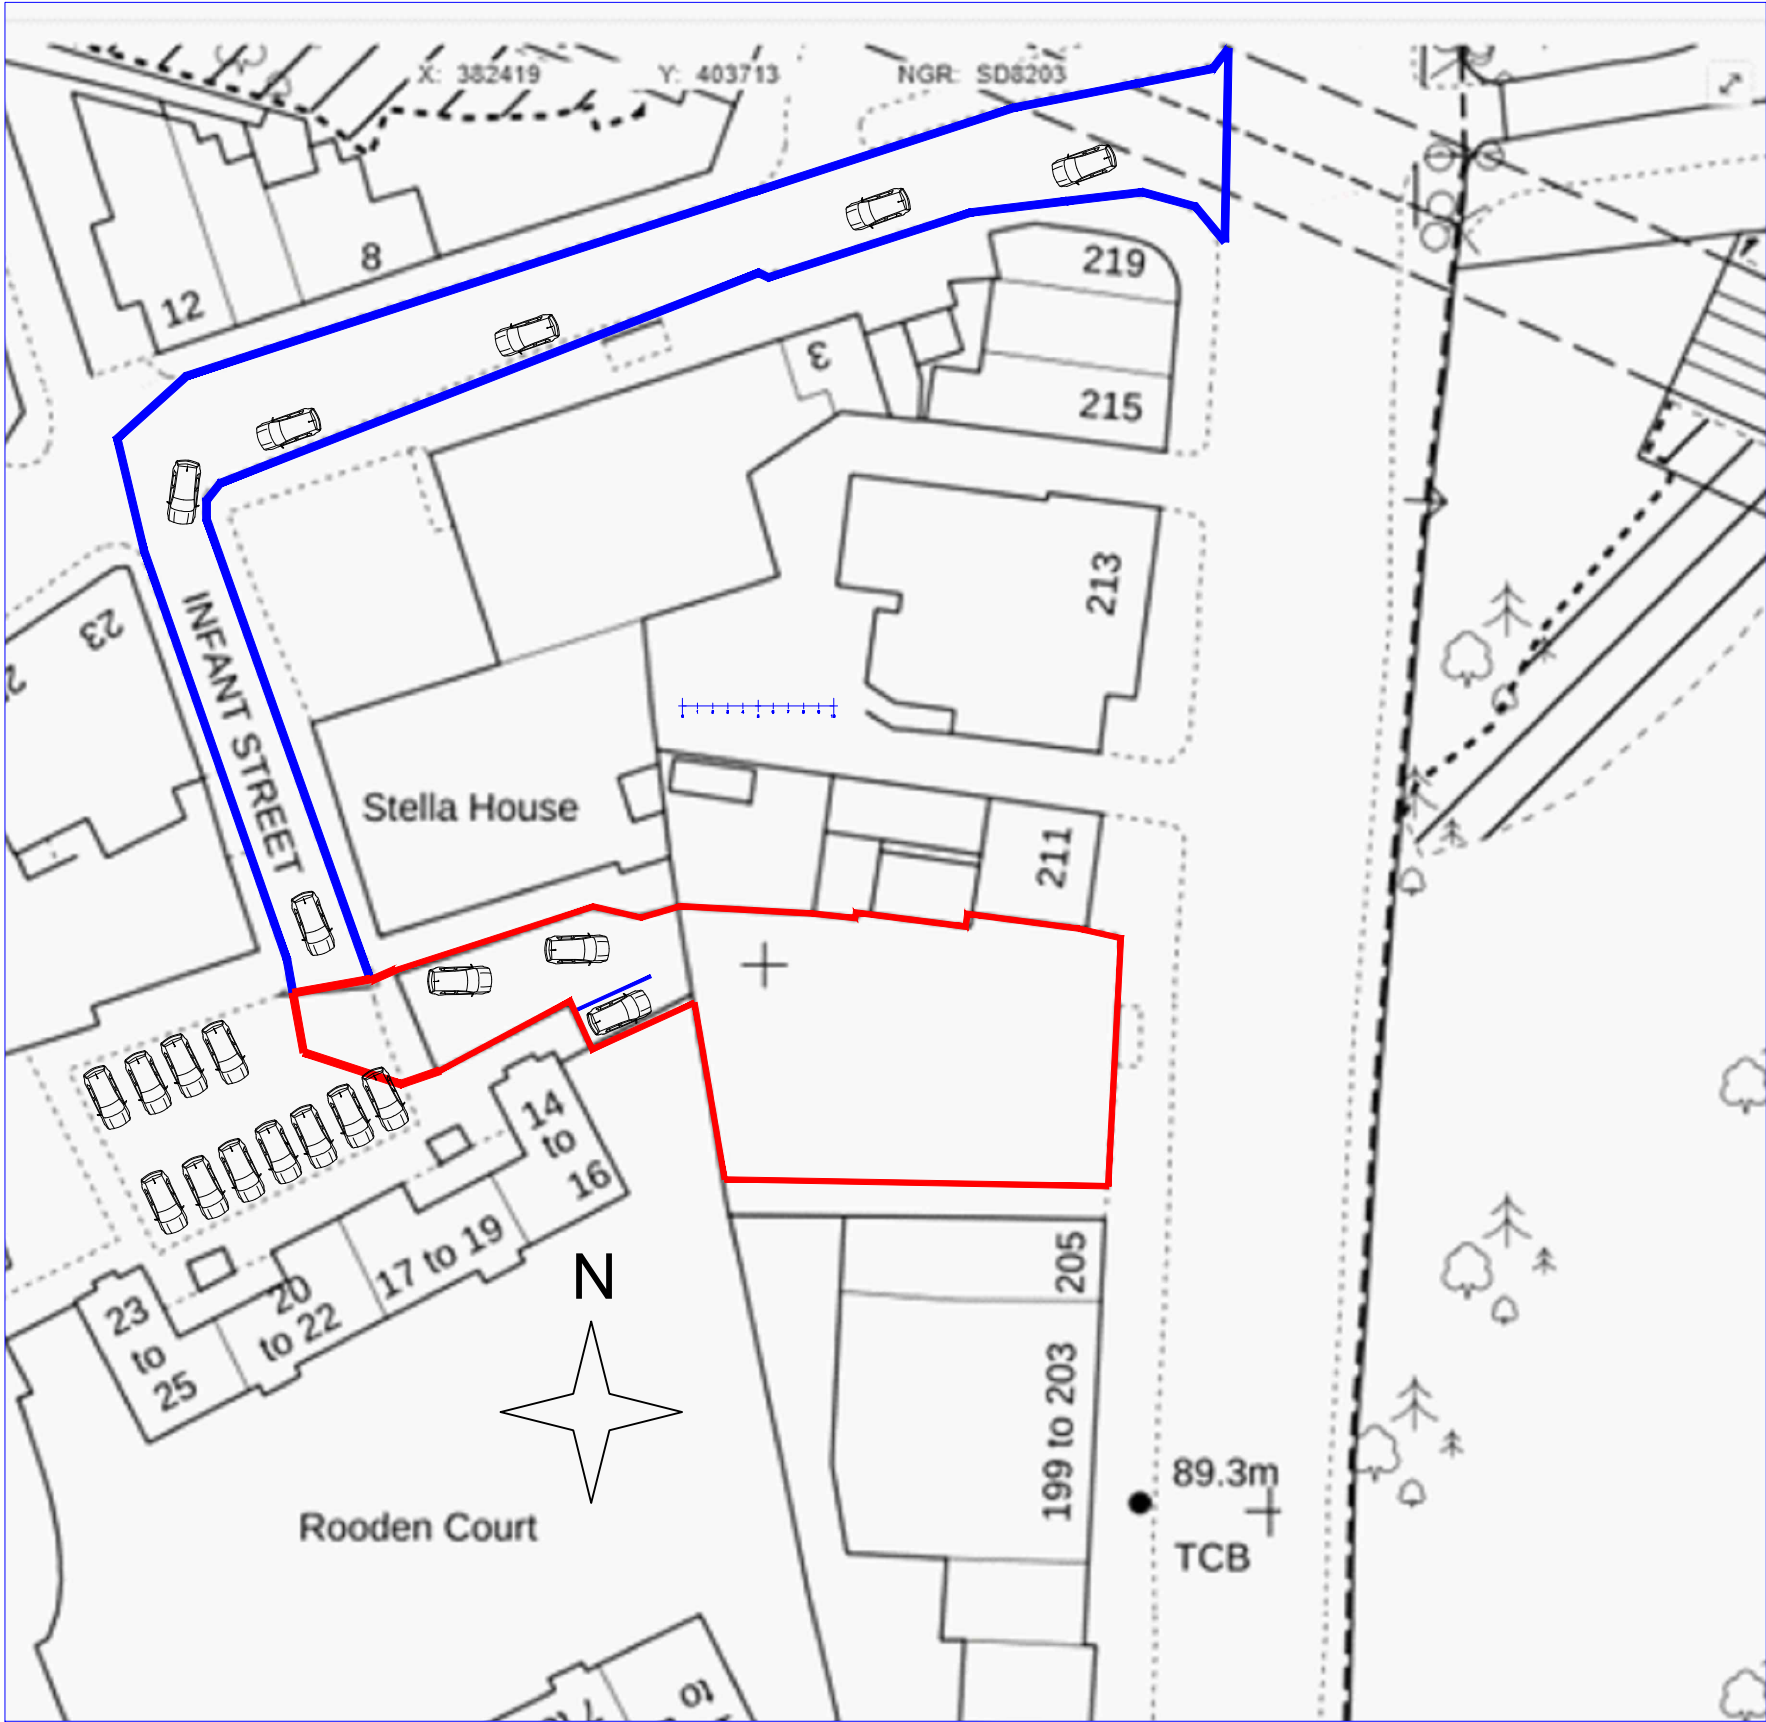

Proposed OS Map
Scale 1:500

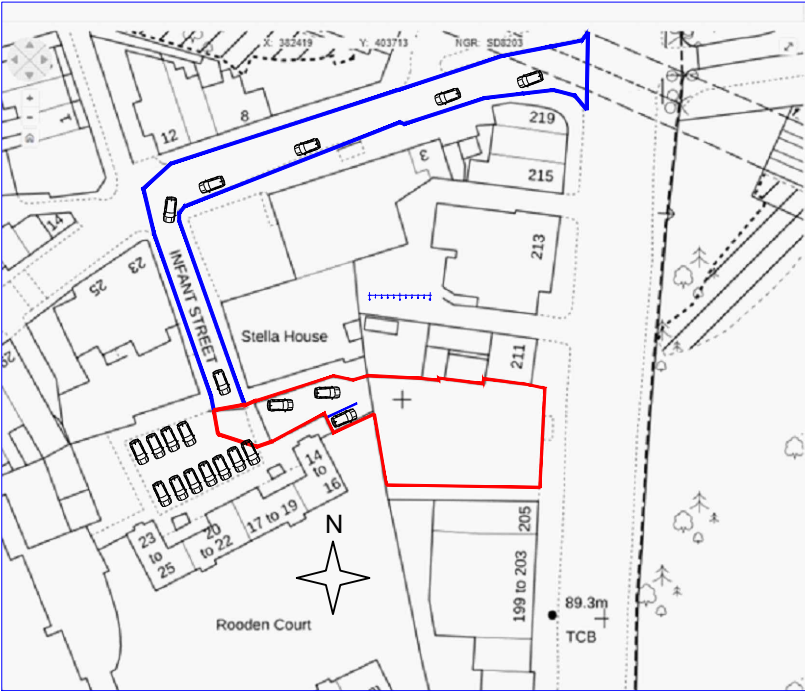

Proposed OS Map
Scale 1:1250

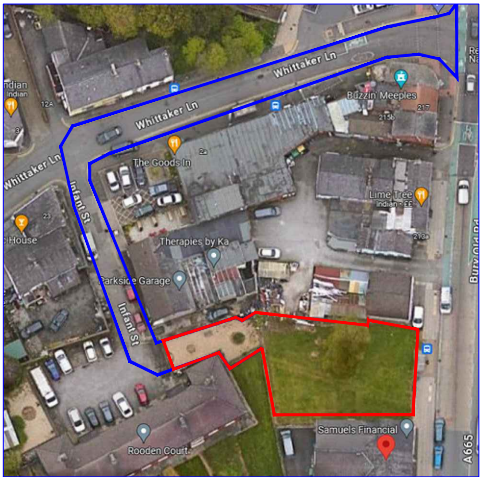

Pictorial OS Map
Scale NTS

Rev	Date	Description
Issued For : INFORMATION PURPOSES ONLY		
Client		
Mr. Hassen Lakhel		
Project		
207 to 209 Bury Old Rd, Prestwich, Bury, M25		
1JFProposed new build apartments.		
4 x two bedroom and 3 x one bedroom		
Scheme - Drawing Title		
Vehicle route OS Map		
09	Date	29.11.23
Drawing No.	Revision	Scale Various @A3
 Plans To Build It Ltd Tel: 0161 728 5730 Mob: 07741175755 www.planstobuildit.com		