




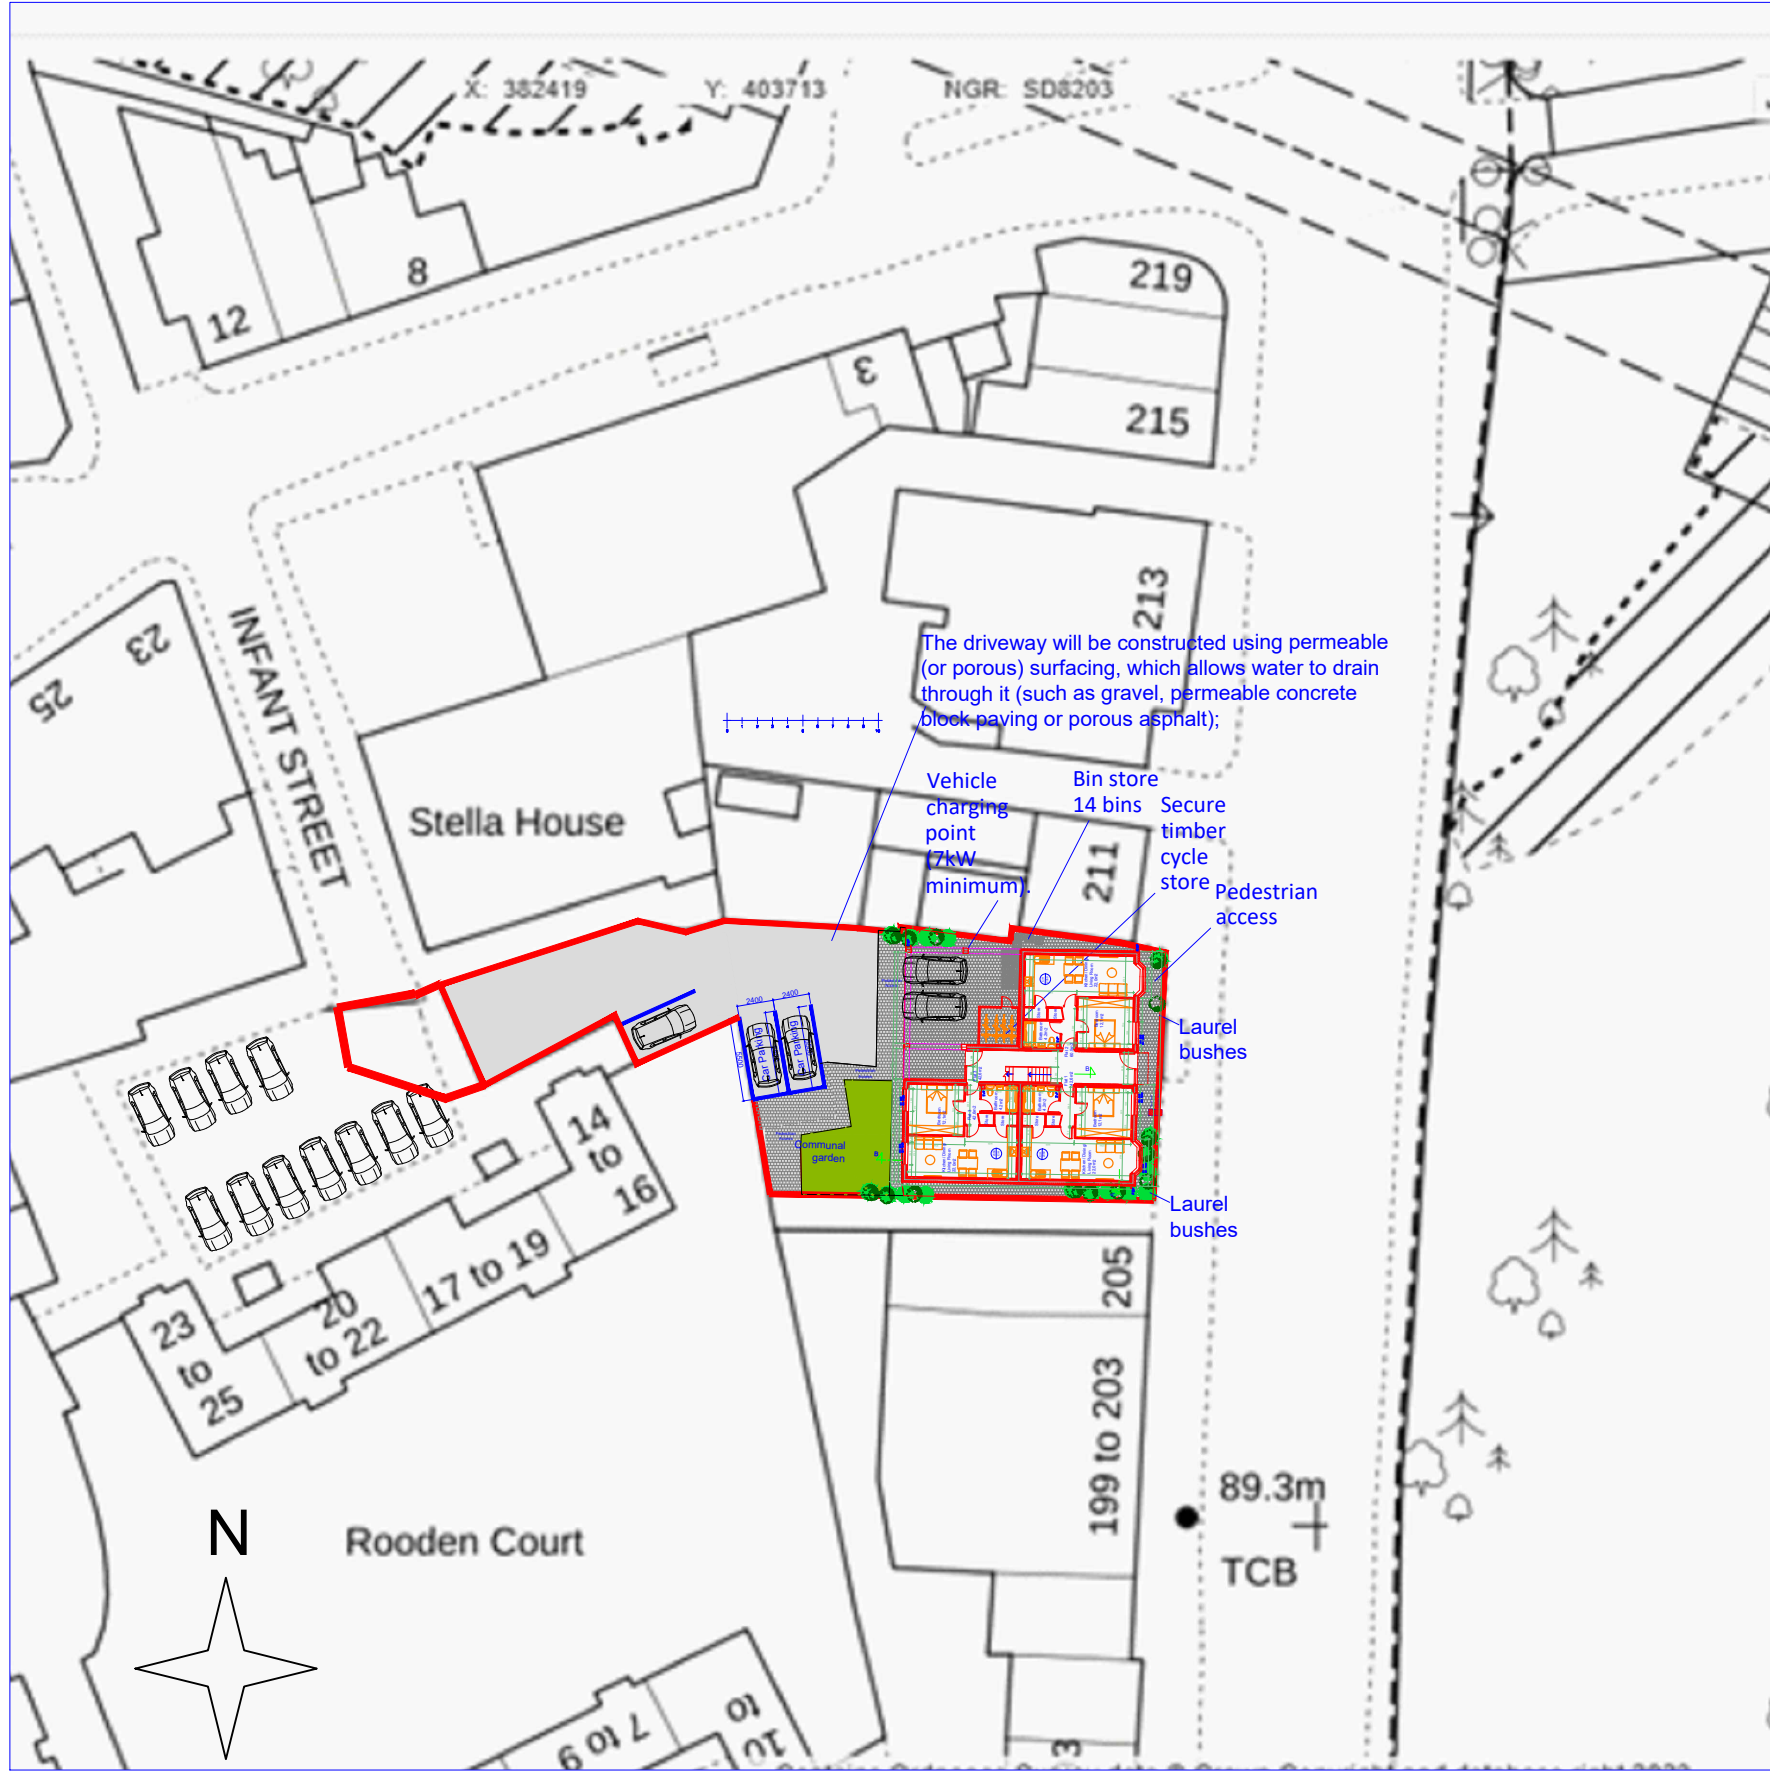


Proposed OS Map
Scale 1:500

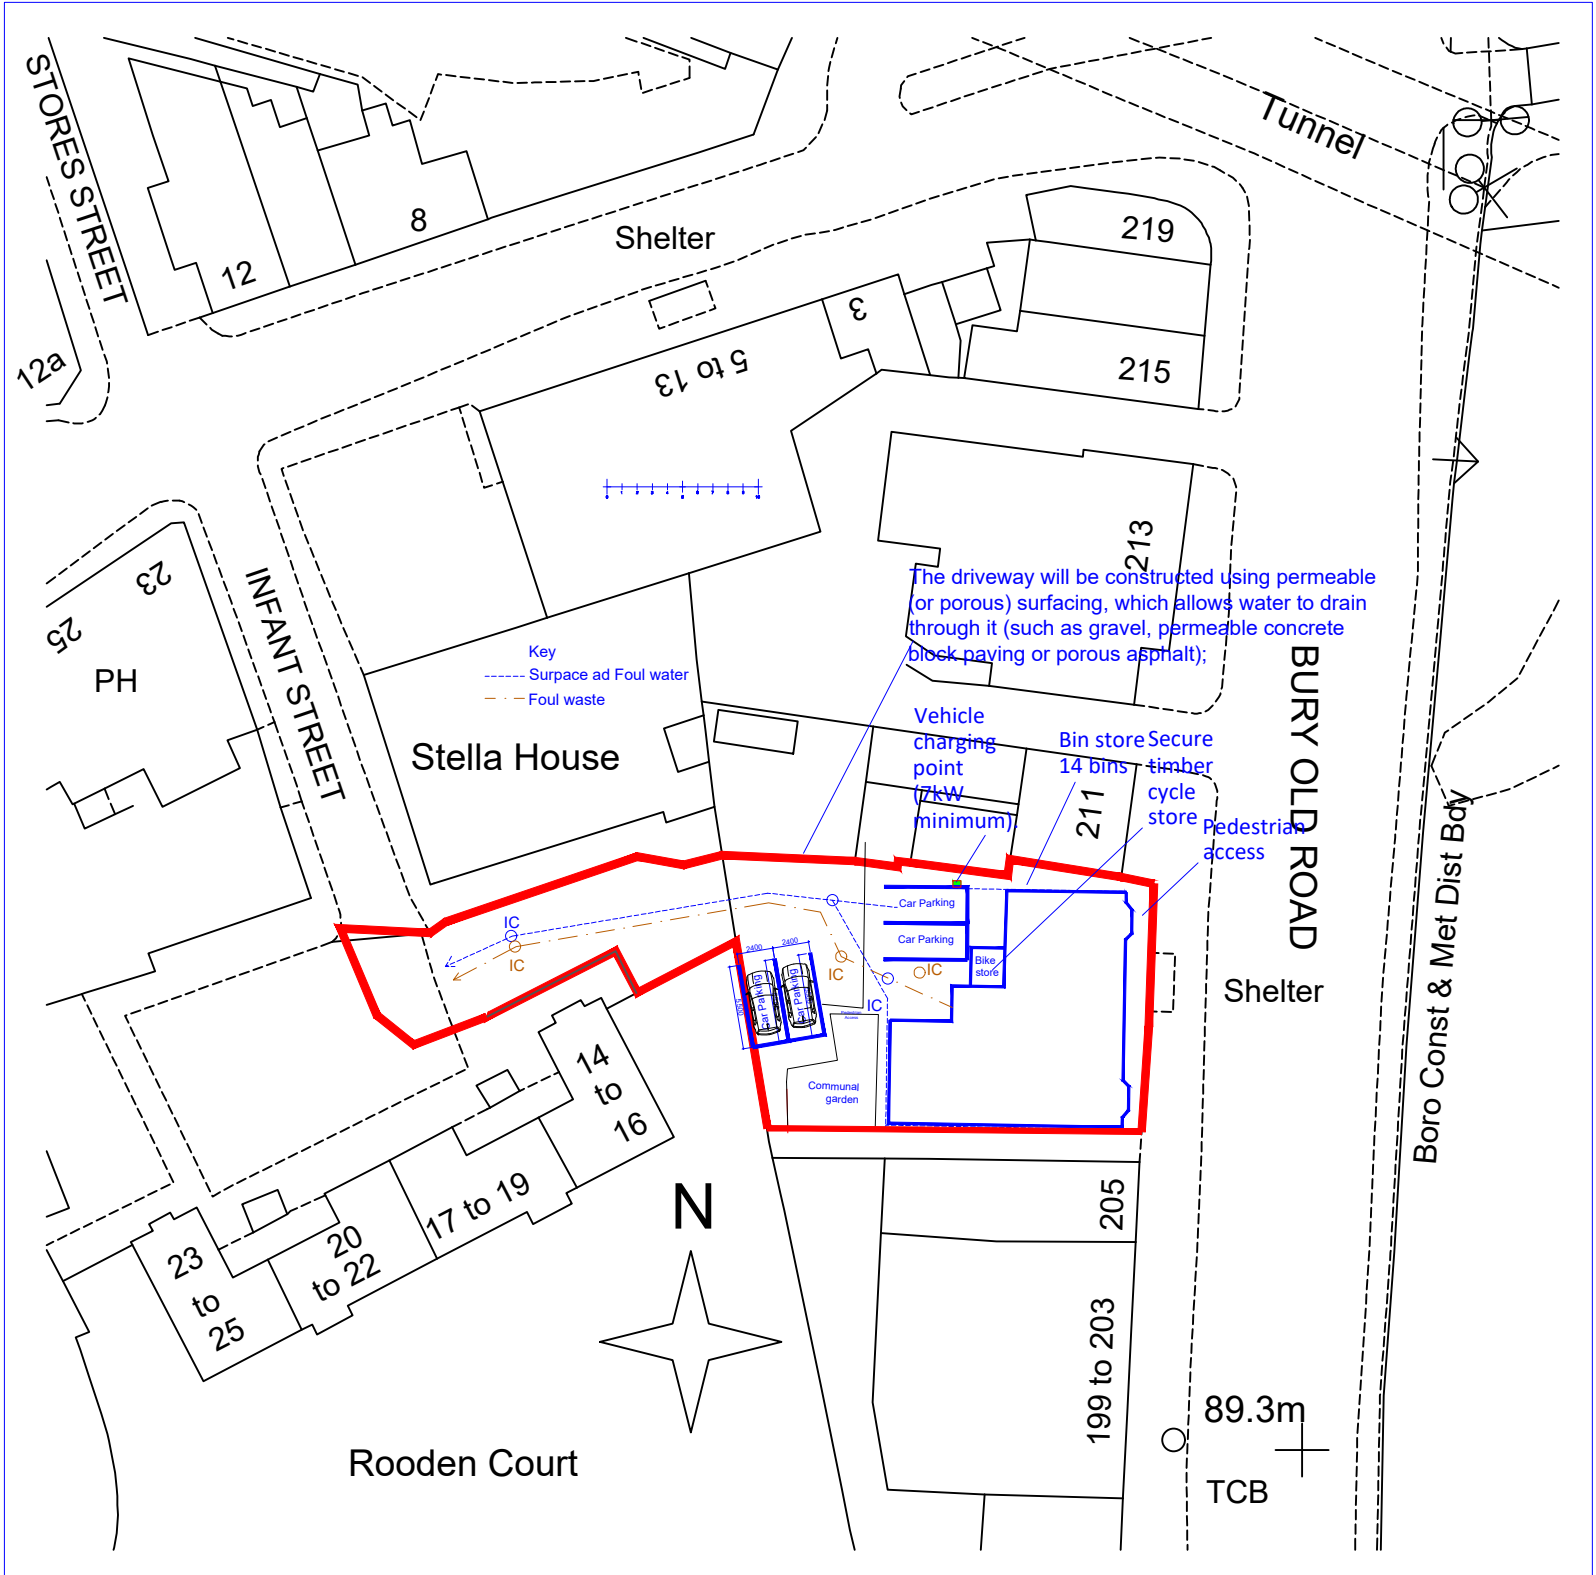

Topo Proposed OS Map
Scale 1:500

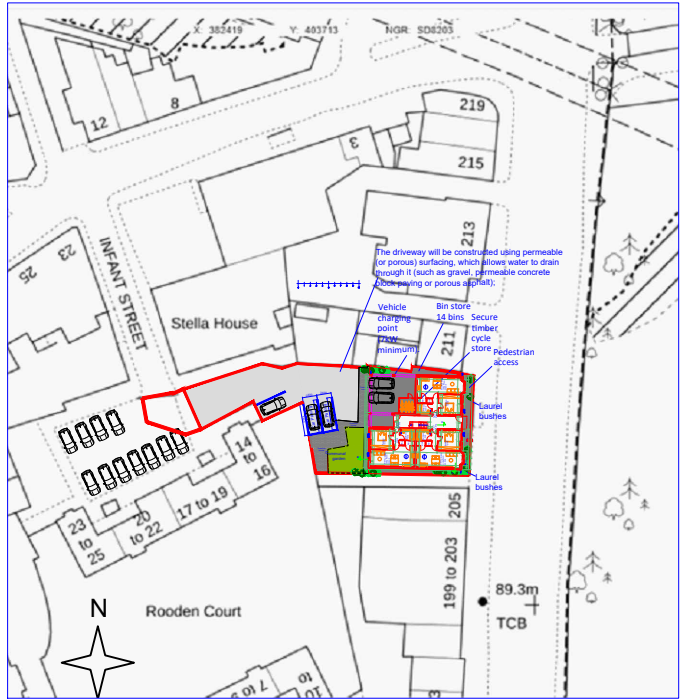

Proposed OS Map
Scale 1:1250

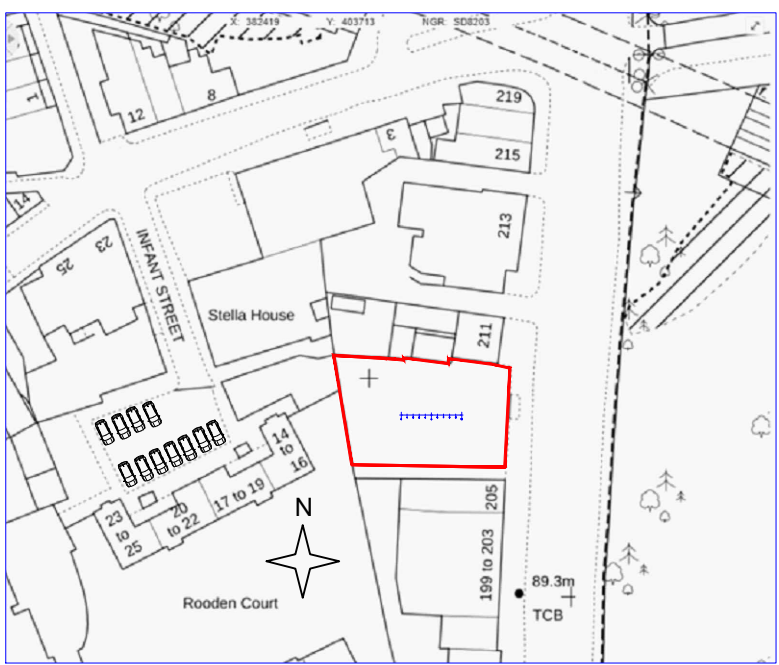

Existing OS Map
Scale 1:1250



Existing Topo OS Map
Scale 1:1250

All dimensions are to be checked on site. This drawing shall not be scaled to ascertain dimensions.