
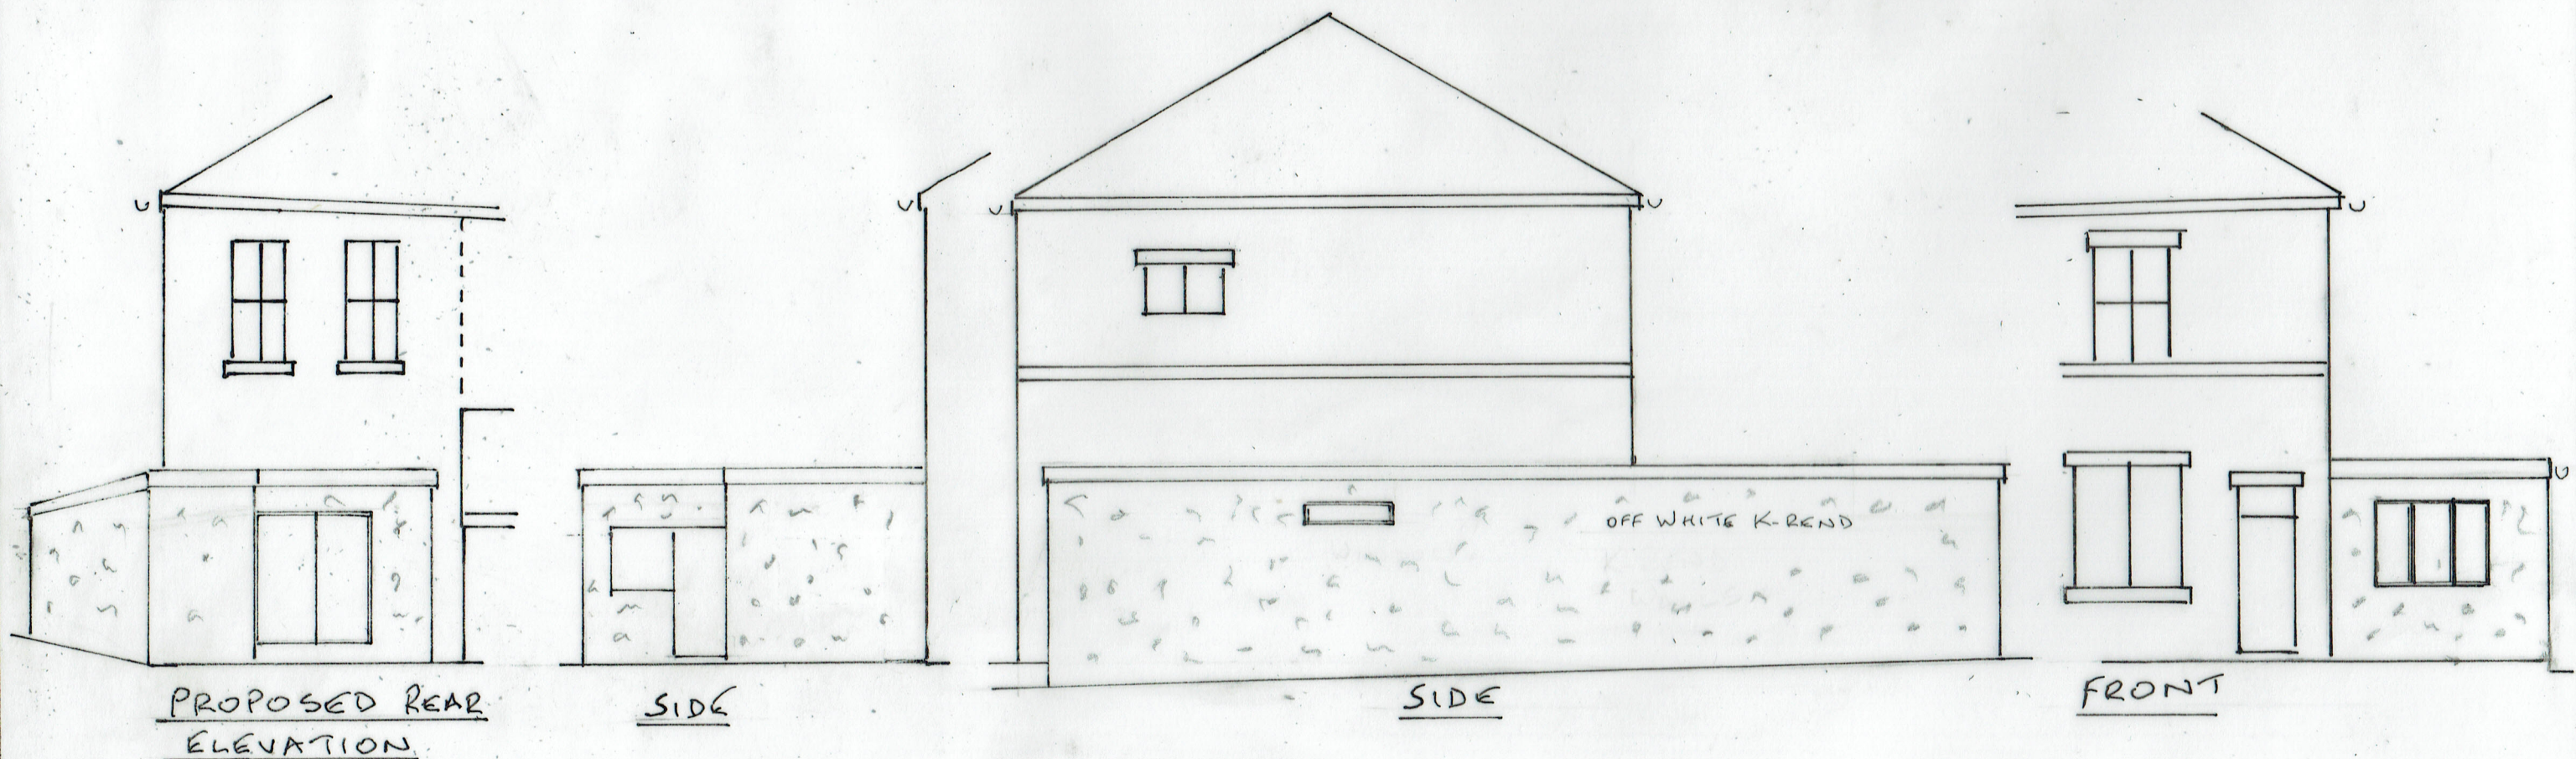


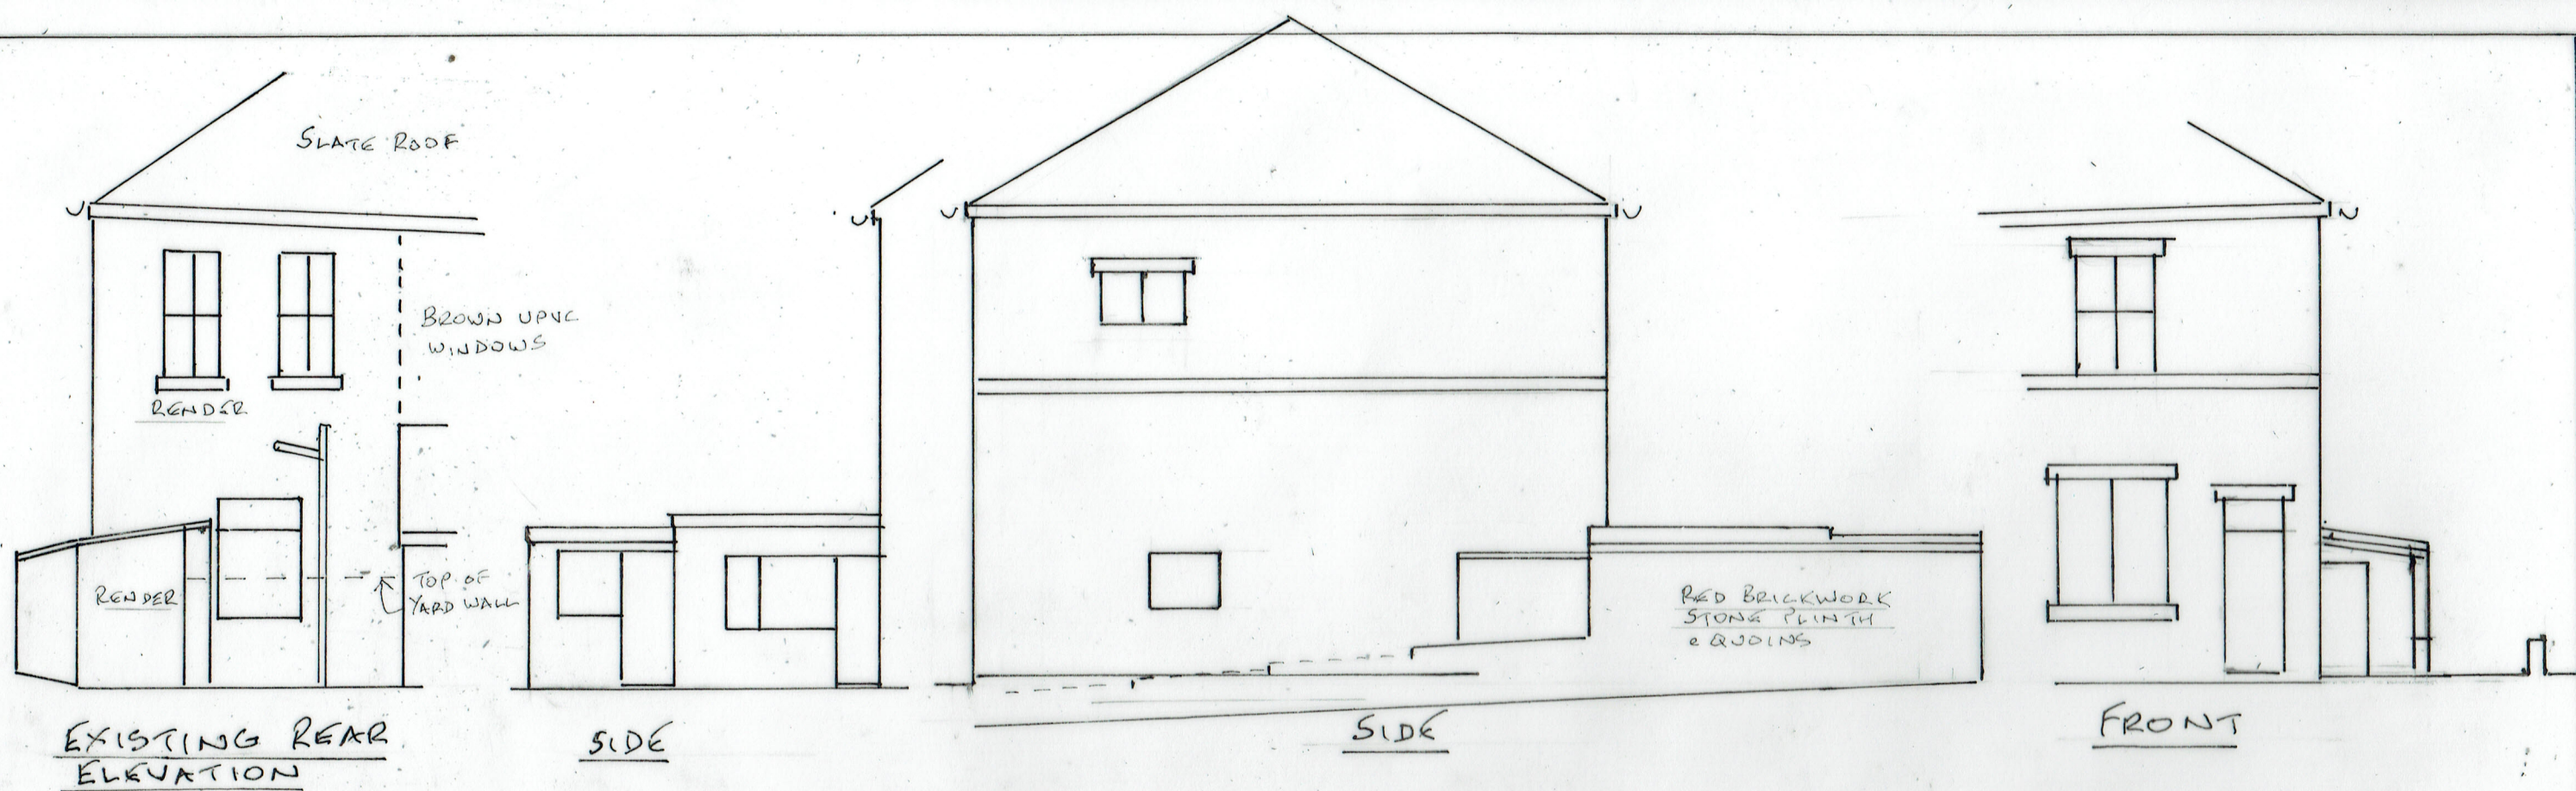

3 ELEVATIONS

METRES
0 5
SCALE 1:100 @ A3

23/02/2023

23/12/03

SINGLE STOREY SIDE & REAR EXTENSION

577 WALSHAW ROAD, WALSHAW BL8 3AF