
Location Plan

Site Address: **90, Turks Road, Radcliffe, M26 4QB**

PlanningPortal

Date Produced: **12-Nov-2026**

Scale: **1:1250 @A4**

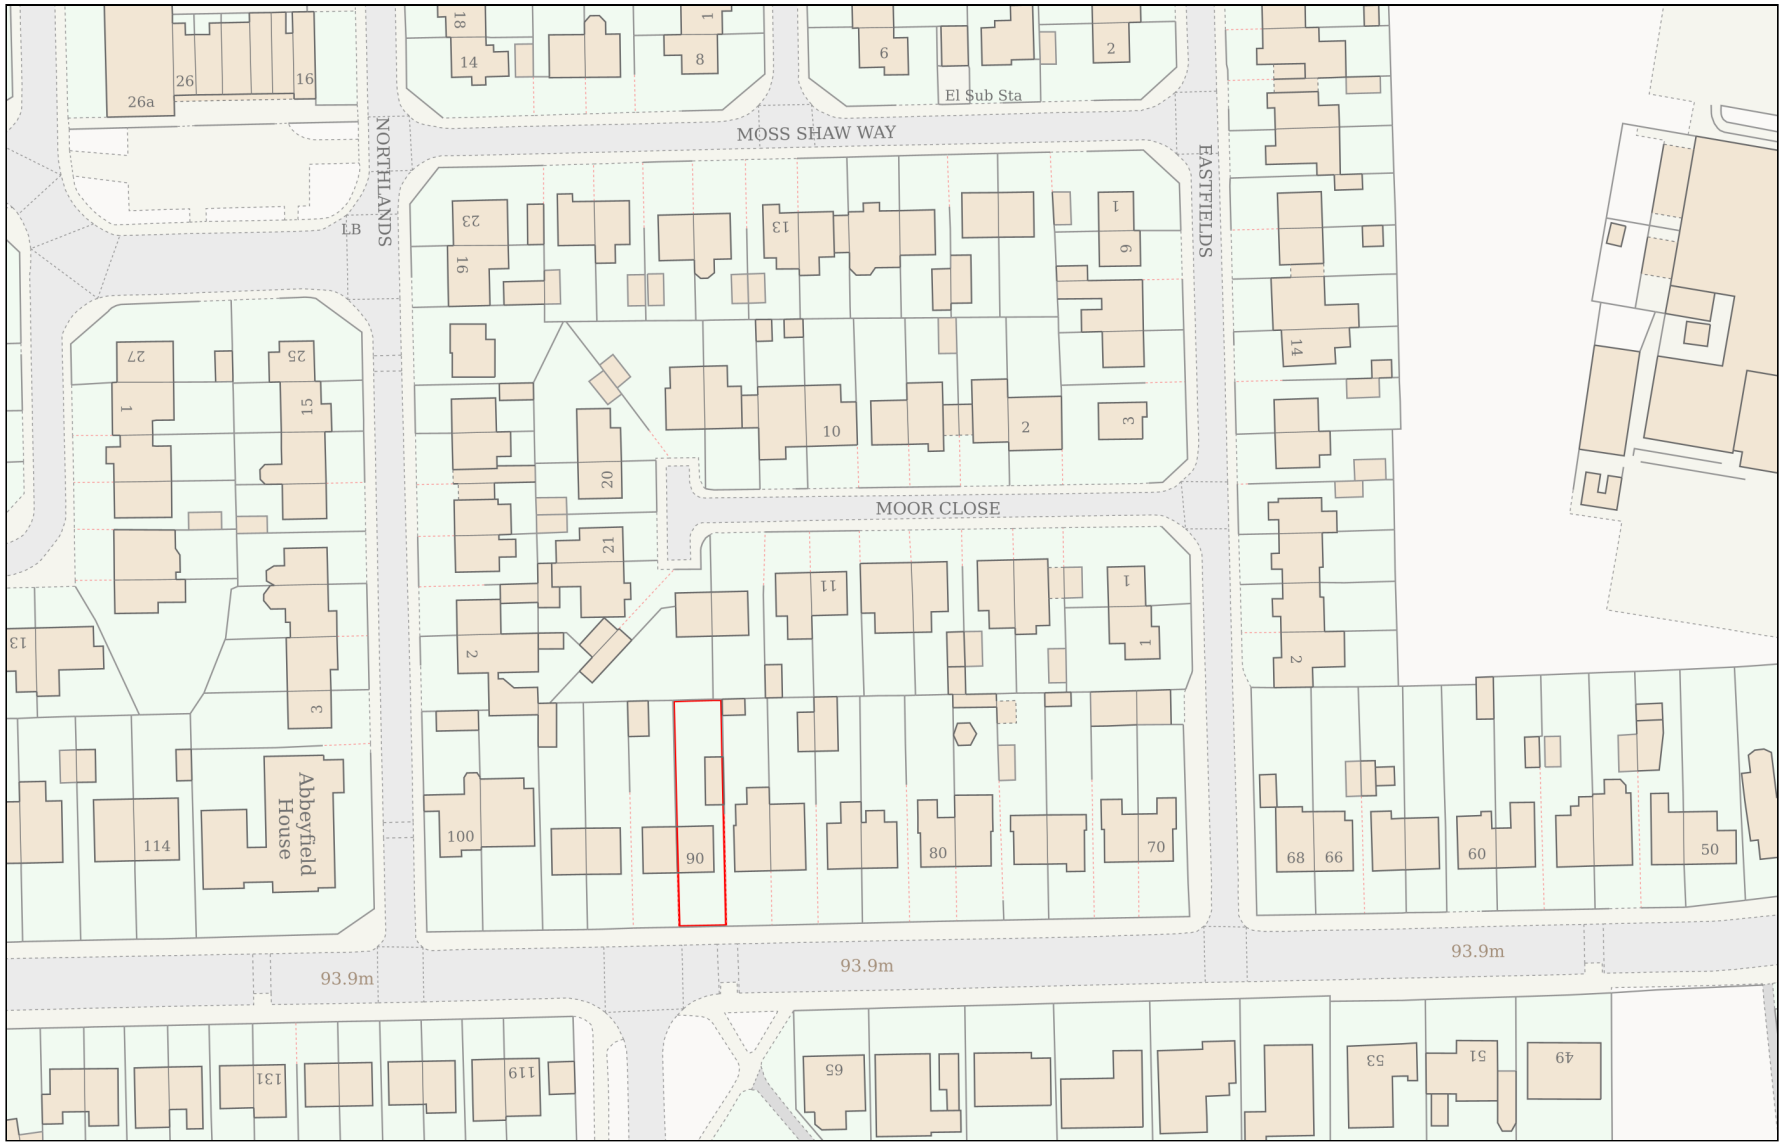

Planning Portal Reference: **PP-15366539v1**

Powered By TerraQuest

© Crown copyright and database rights 2026 OS 100042766