



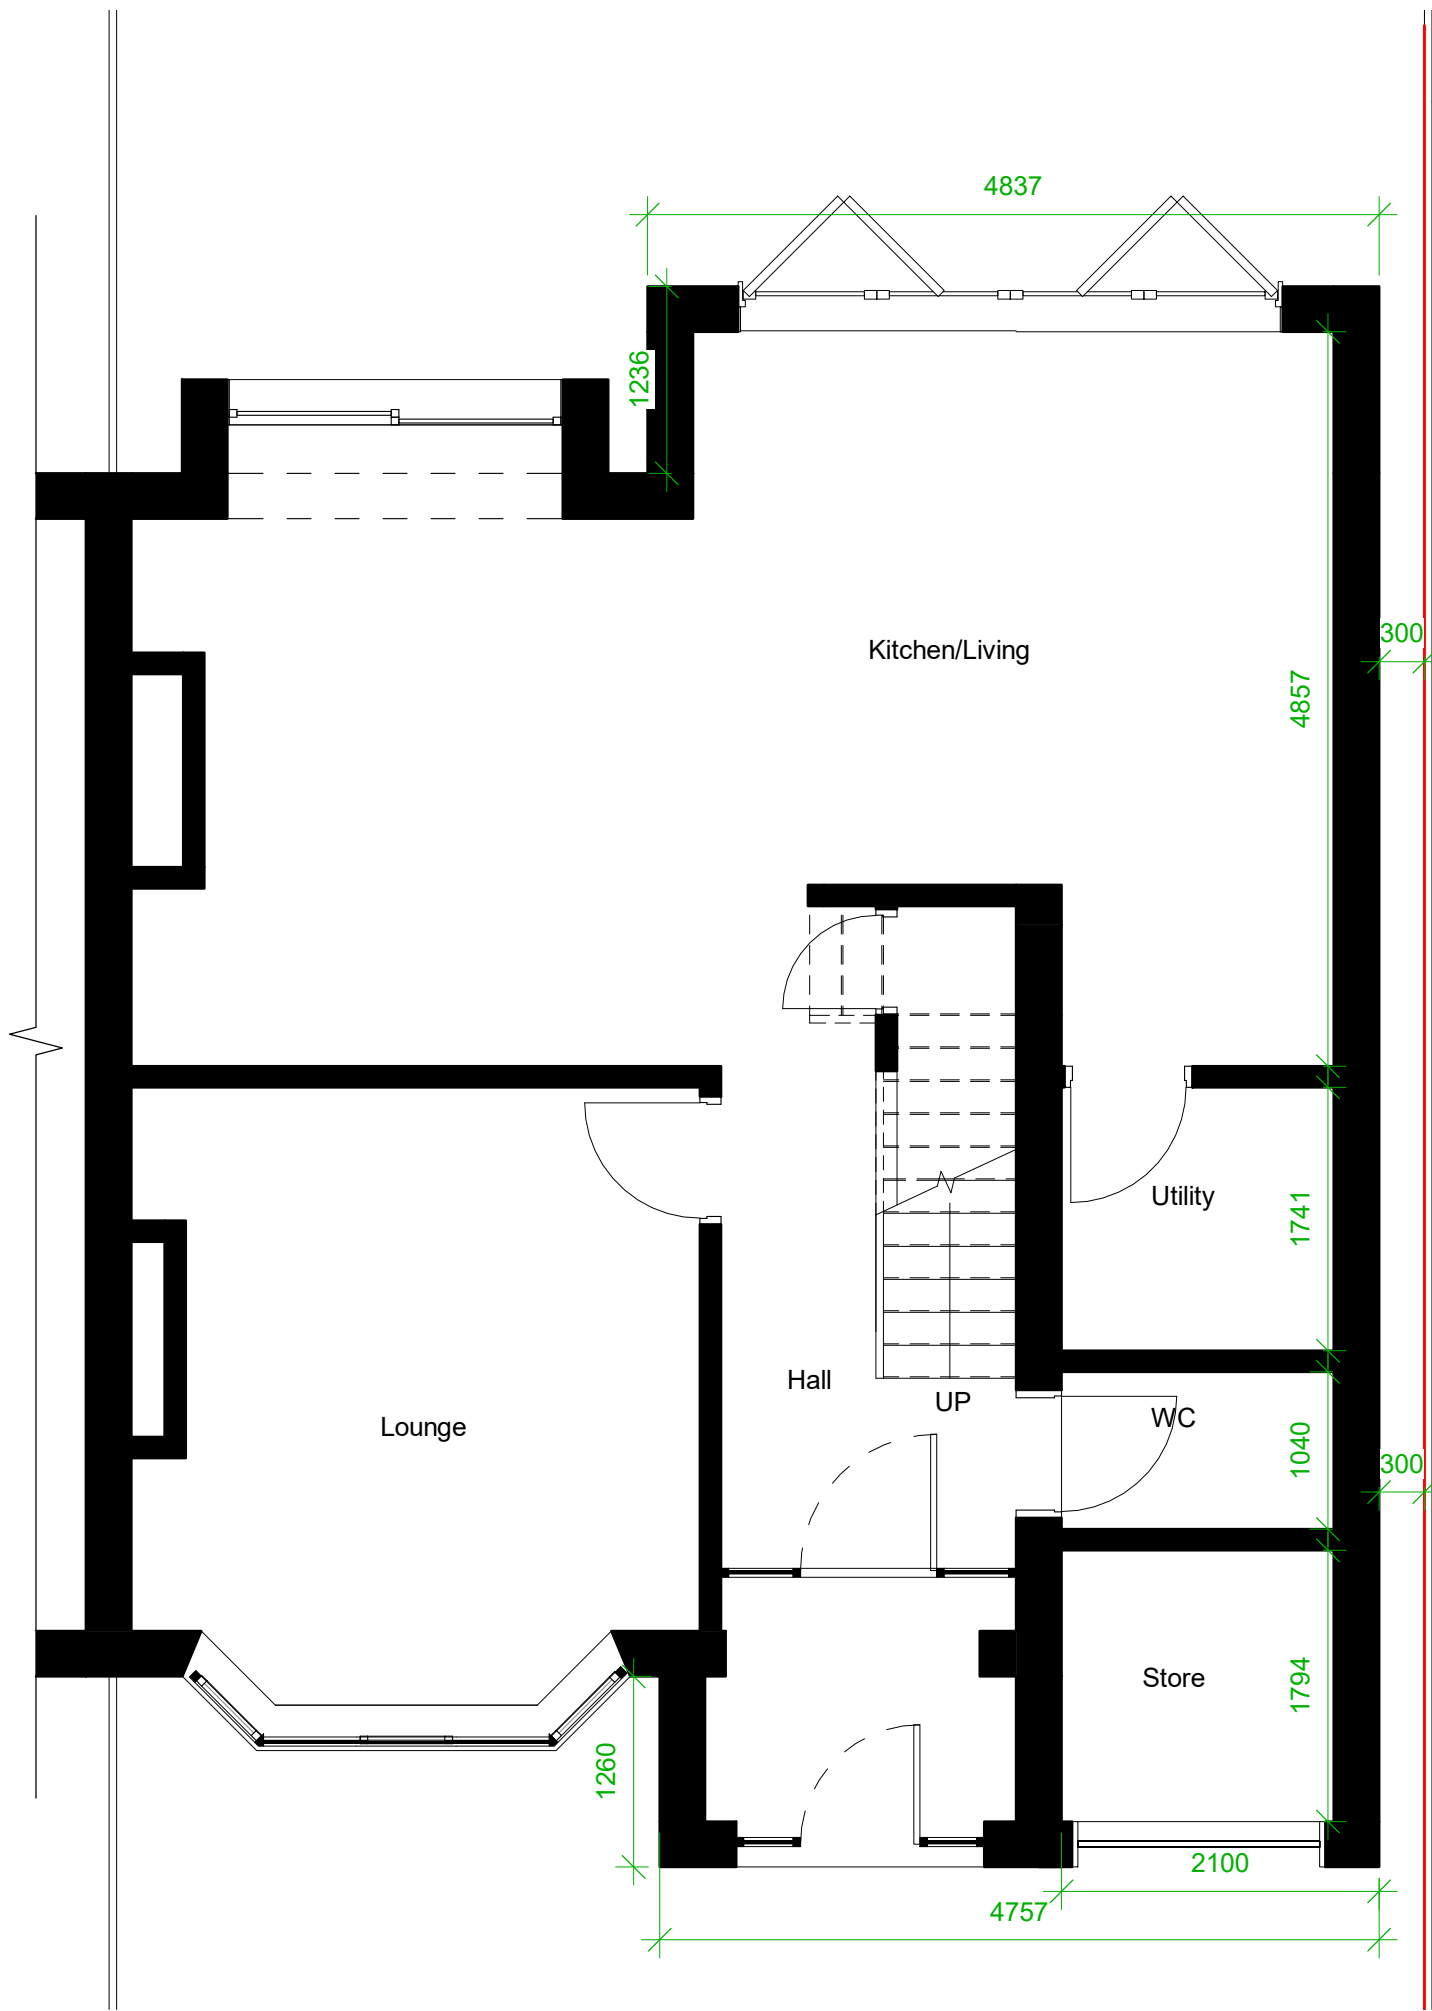


1. Level 0 GA Proposed

1:50

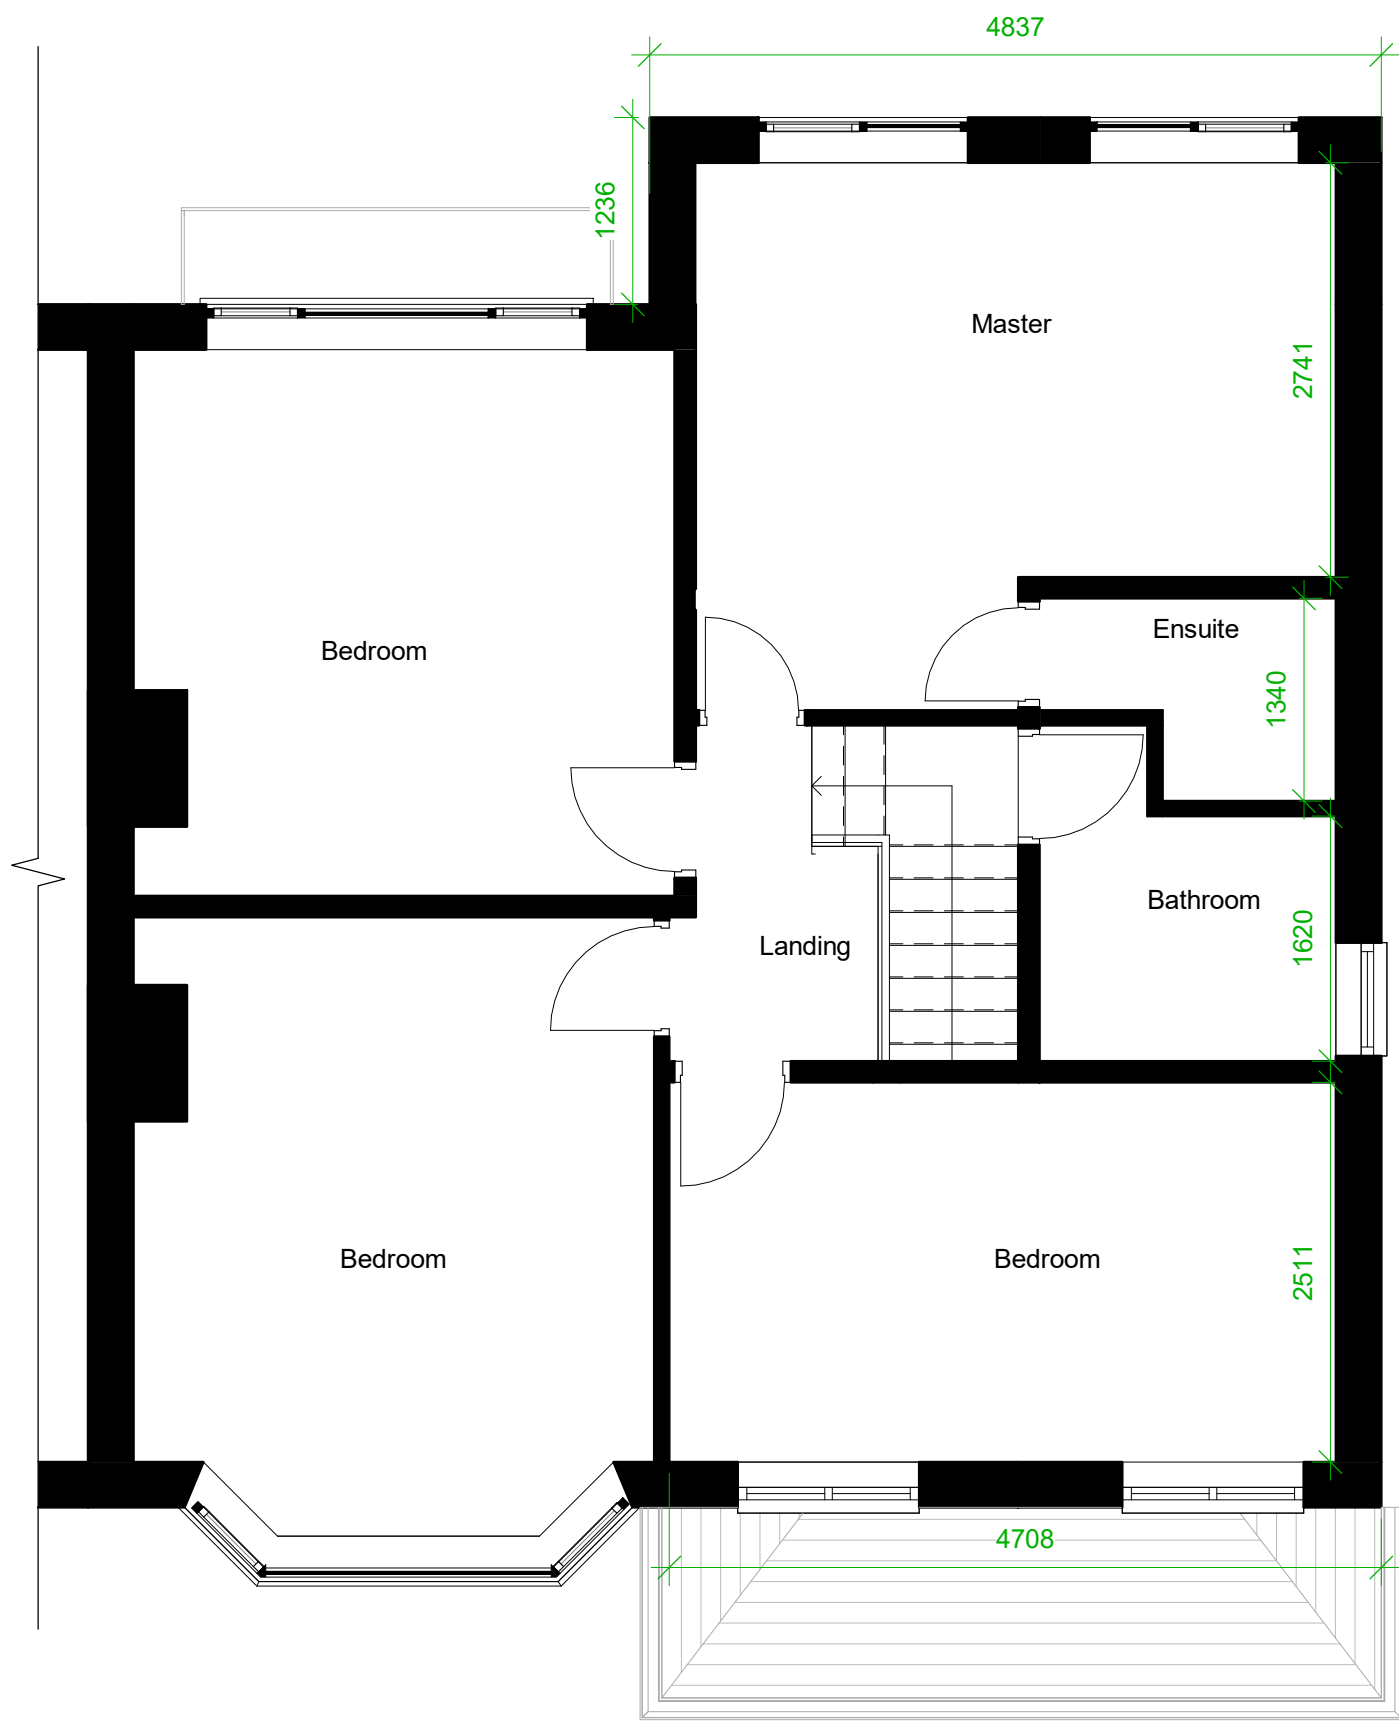


2. Level 1 GA Proposed

1:50

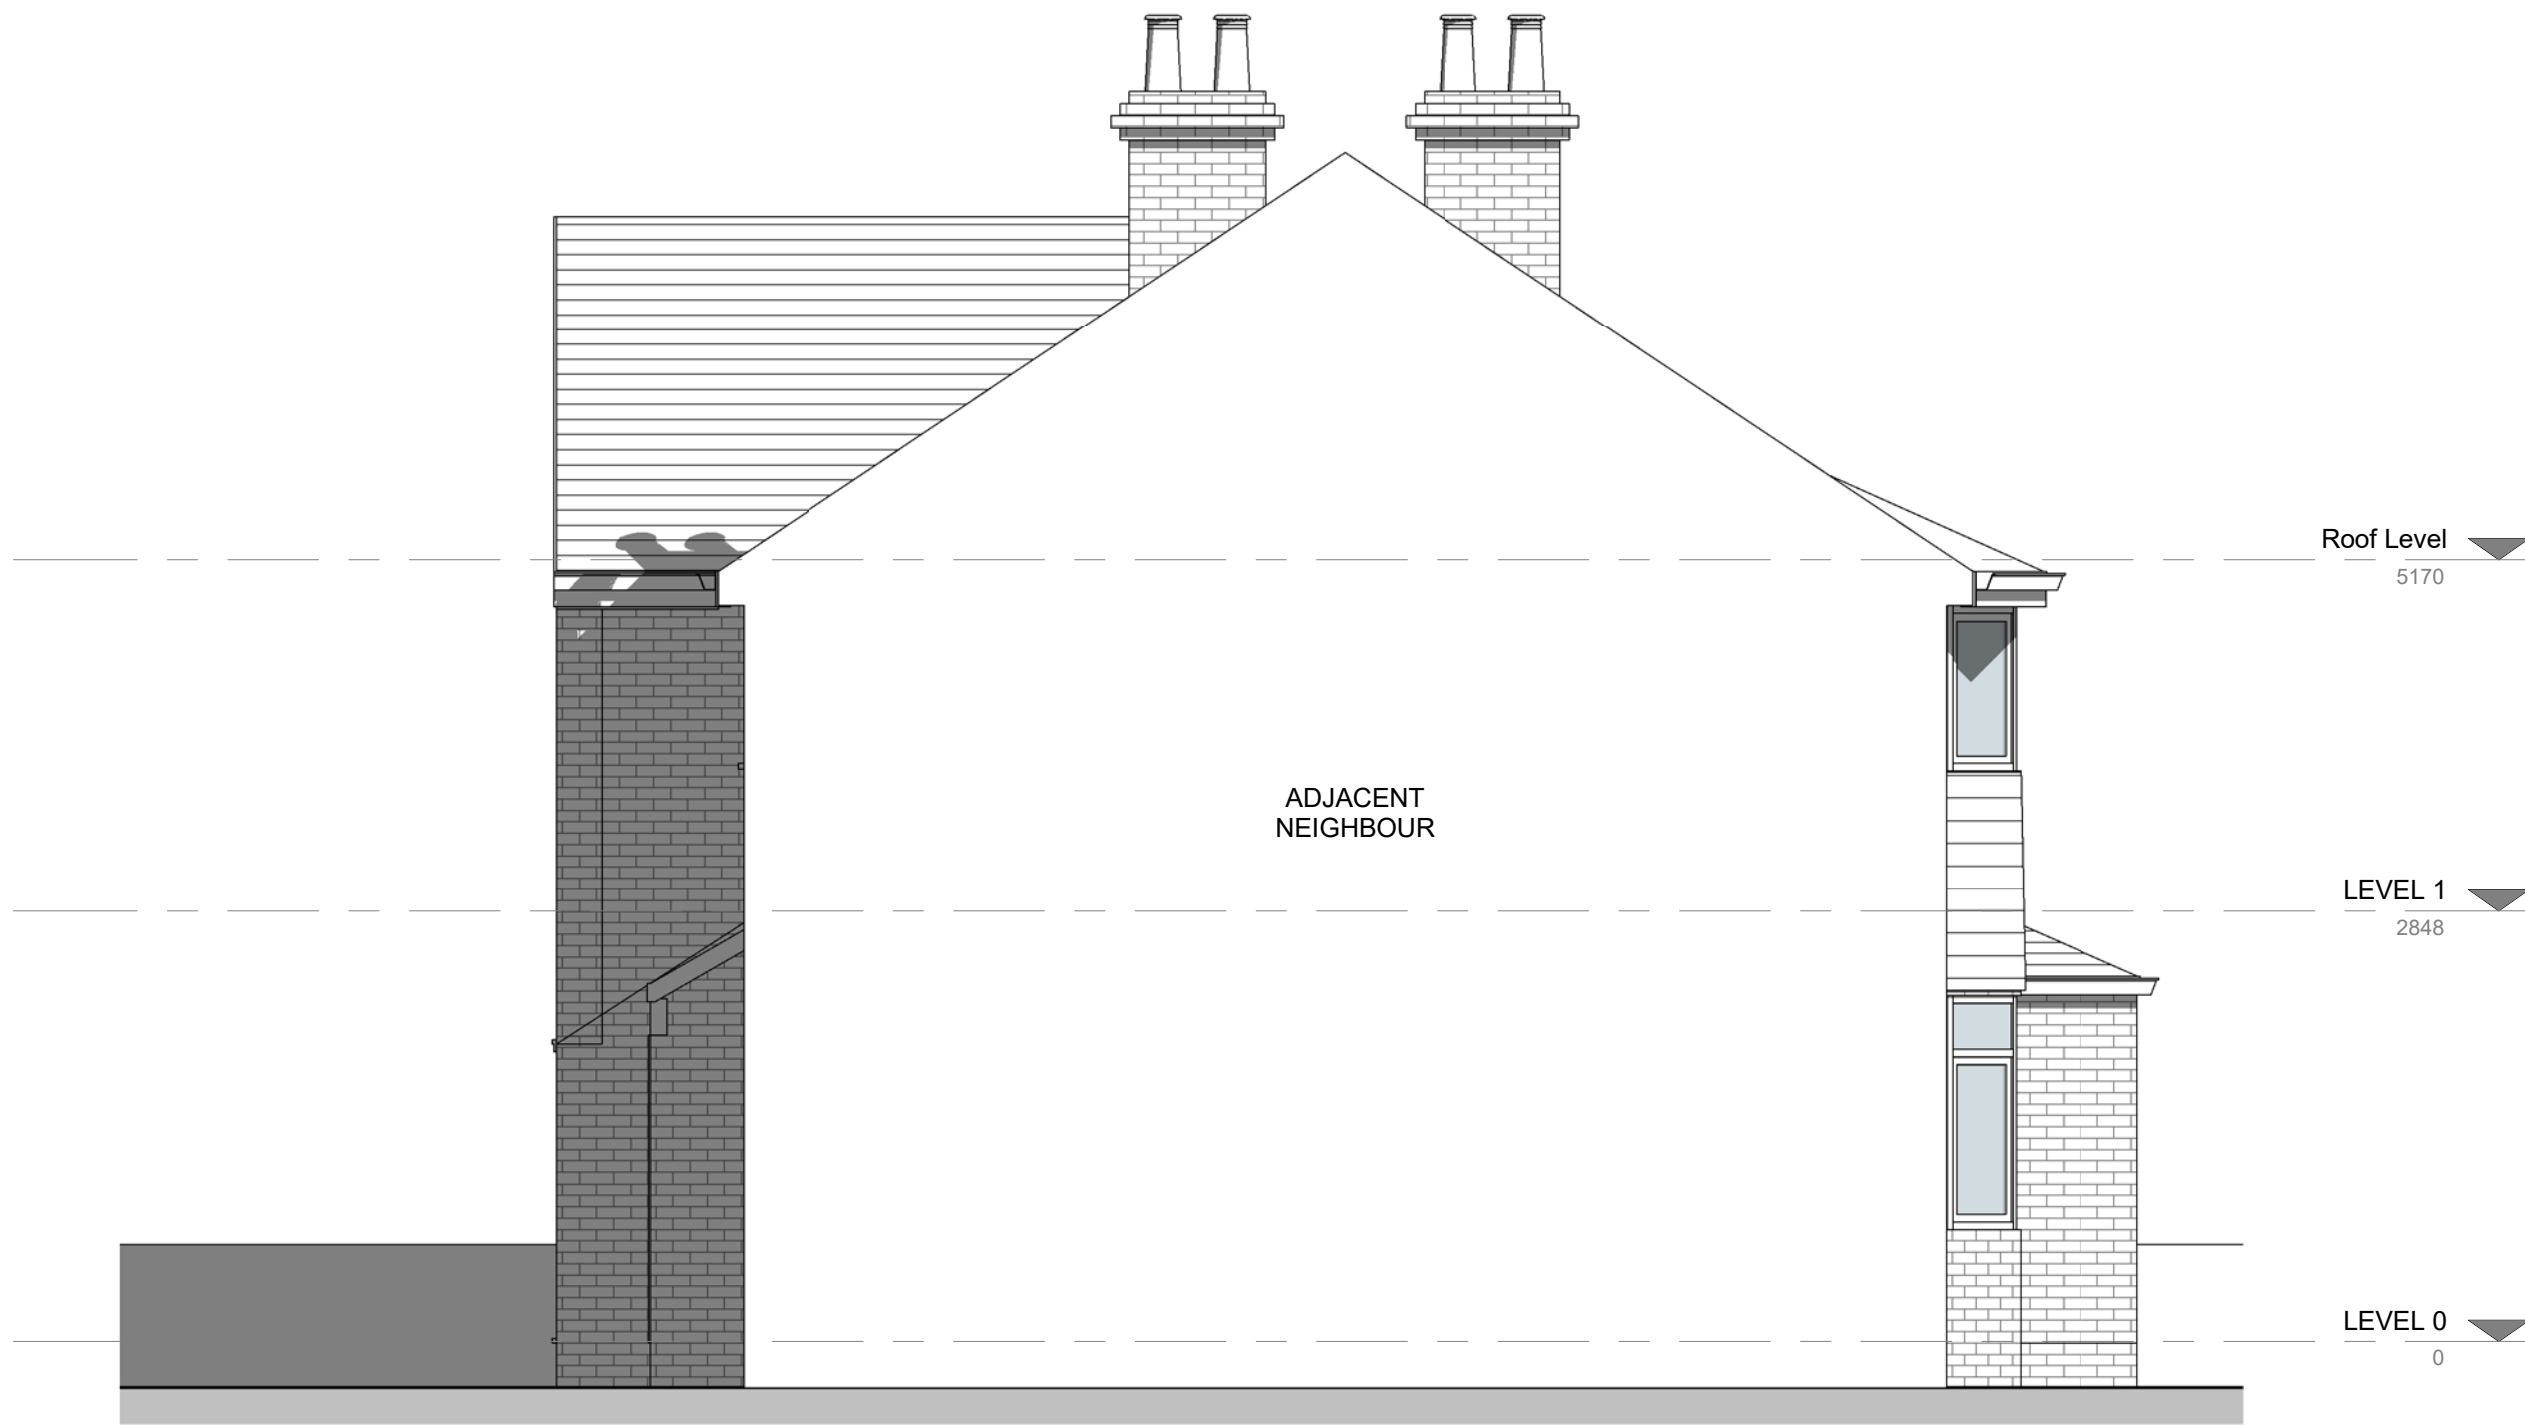

4. Left Side - GA Proposed


1:50

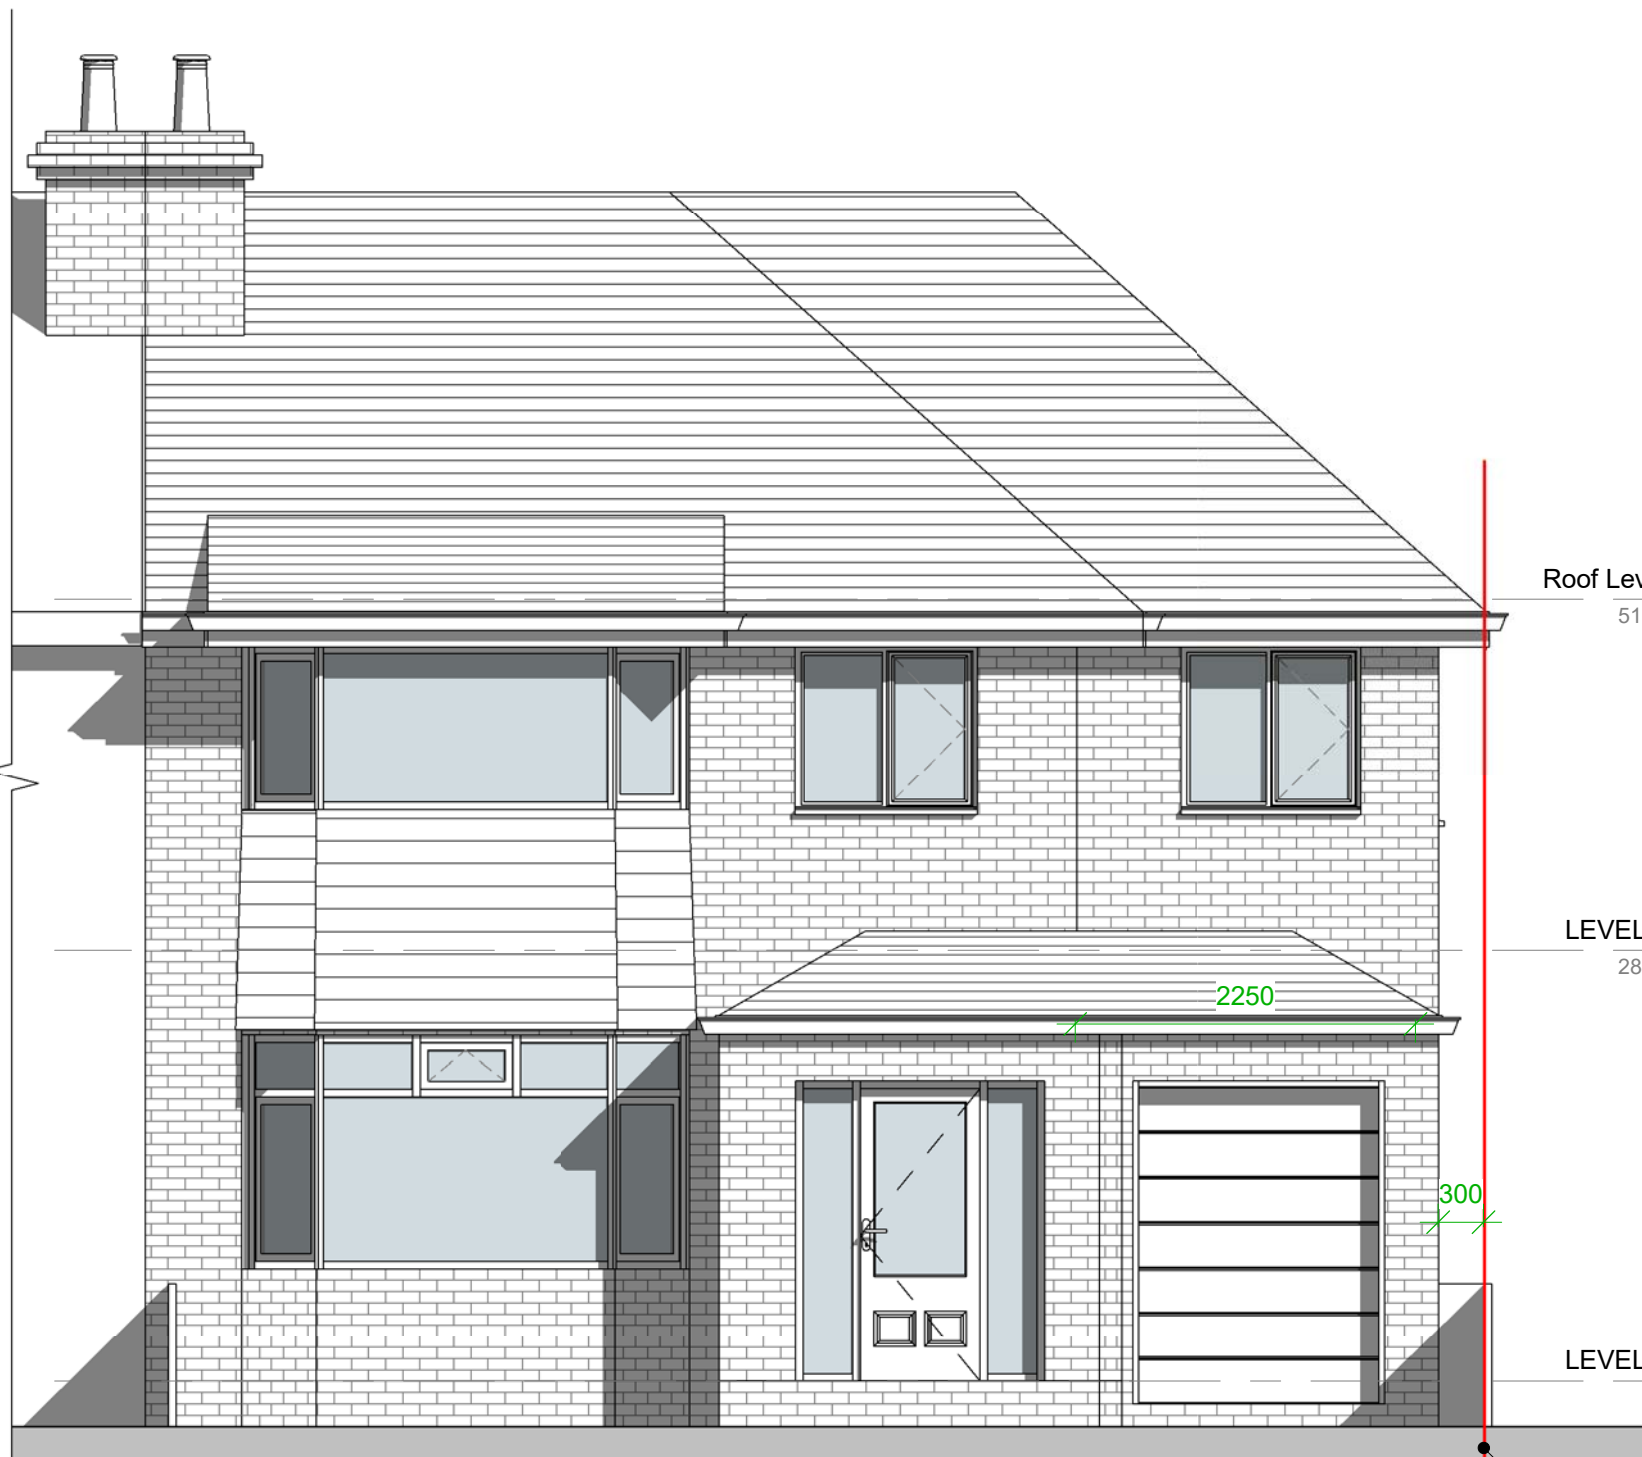

3. Front - GA Proposed


1:50

Site Boundary

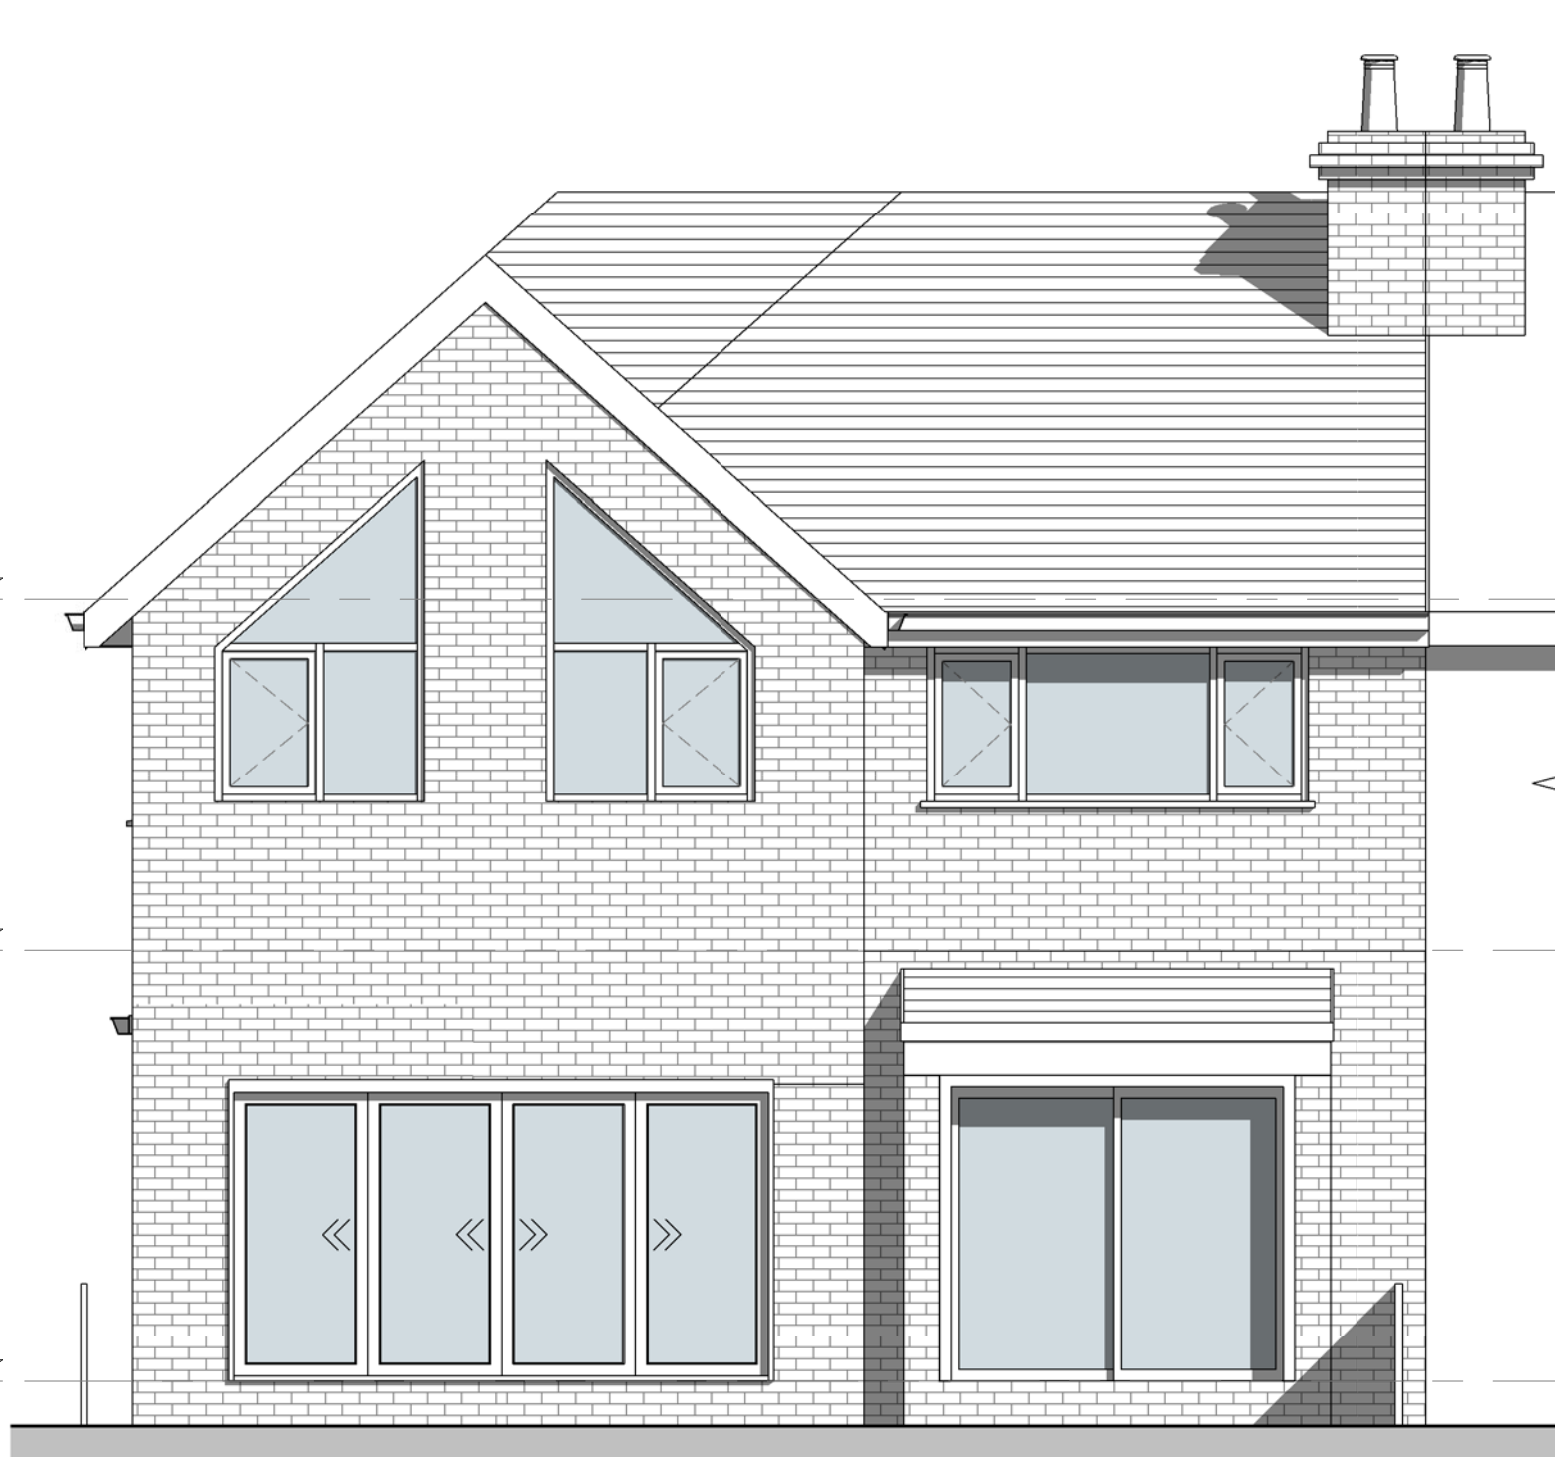


5. Rear - GA Proposed

1:50

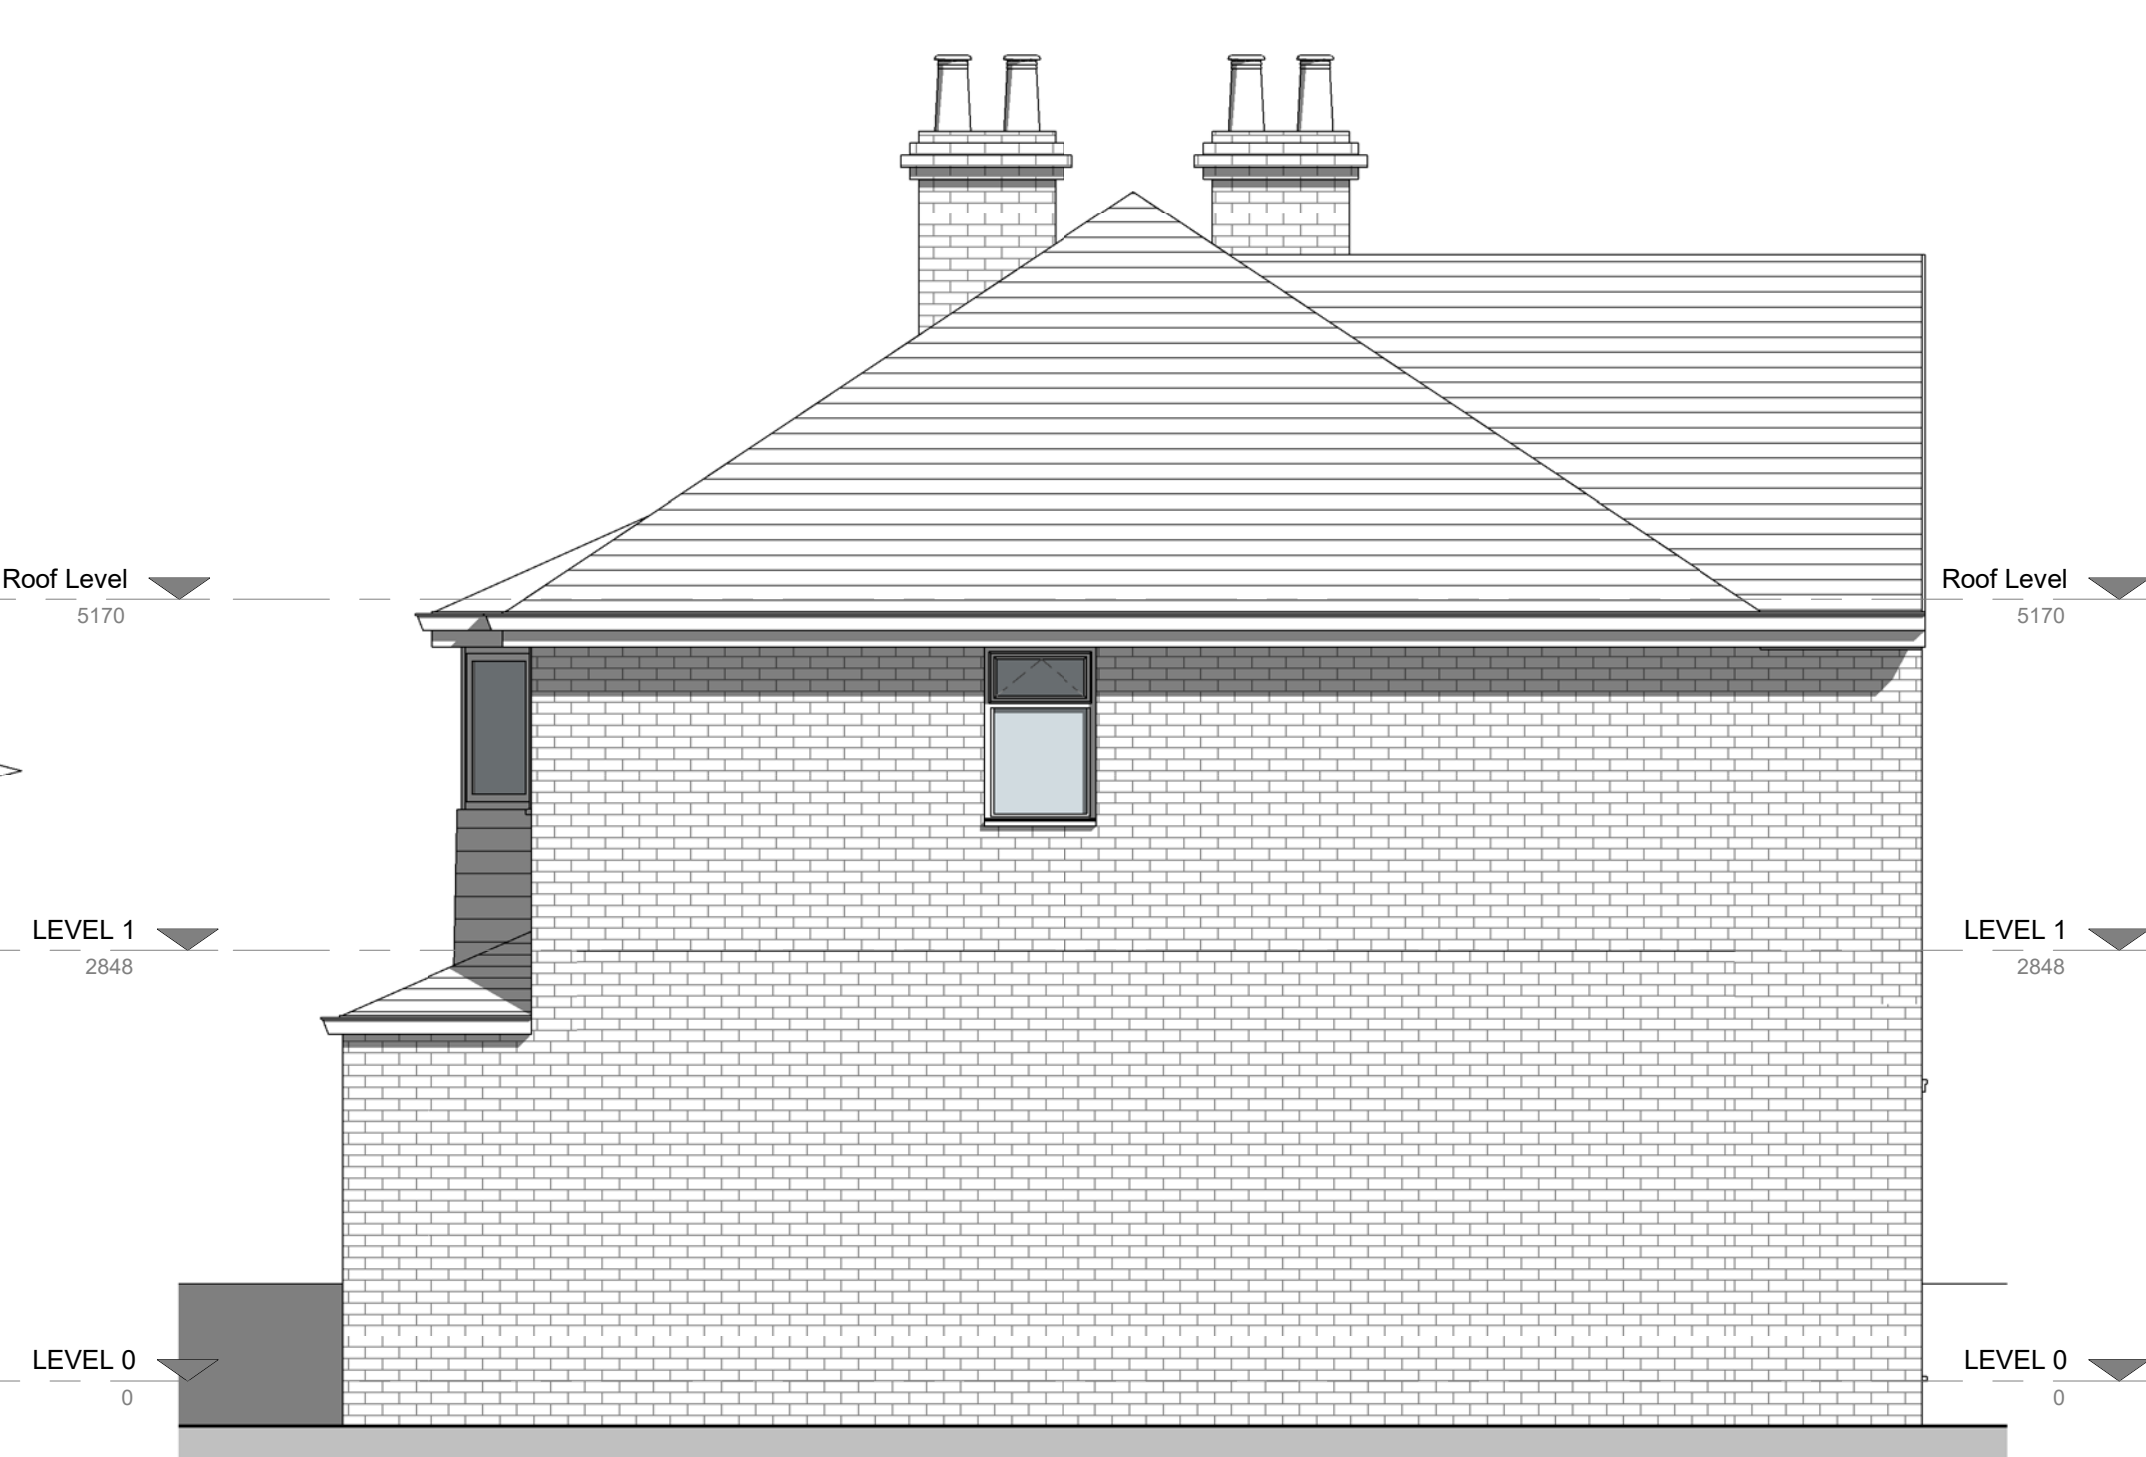

6. Right Side - GA Proposed

1:50

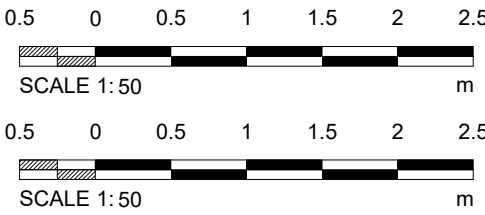

S1	ISSUED FOR B.REGS		AG		
NO.	REVISION		DRAWN	DATE	
CLIENT					
Beeston Grove					
PROJECT					
Beeston Grove					
TITLE					
Proposed GA Plans and Elevations					
DRAWN BY		SCALE		DATE	
AG		1 : 50@A2		09/02/2022 10:48:04	
 HOME DESIGN • BUILD					
PRELIMINARY ☐		TENDER ☐		CONSTRUCTION ☐	
AS BUILT ☐					
DRAWING No.			REV.		
004			S1		