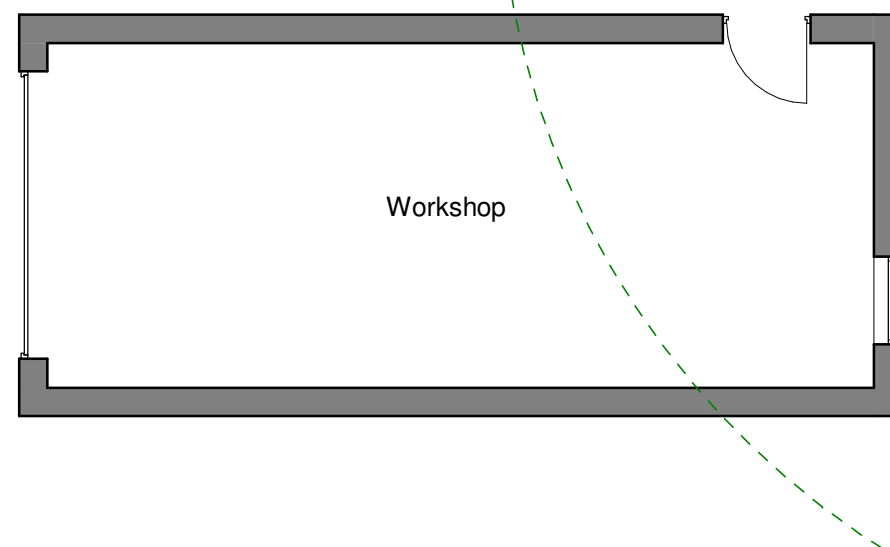
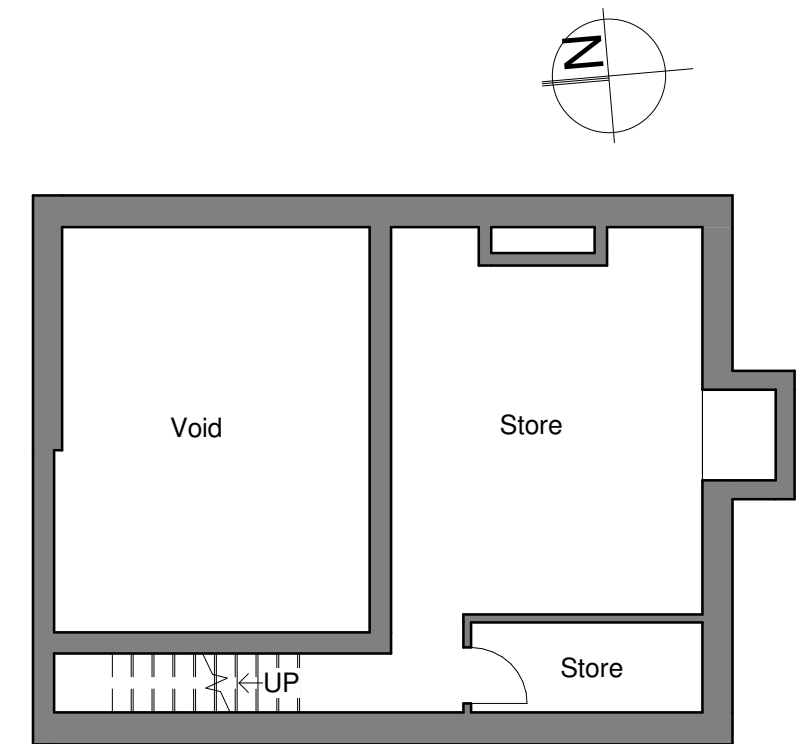
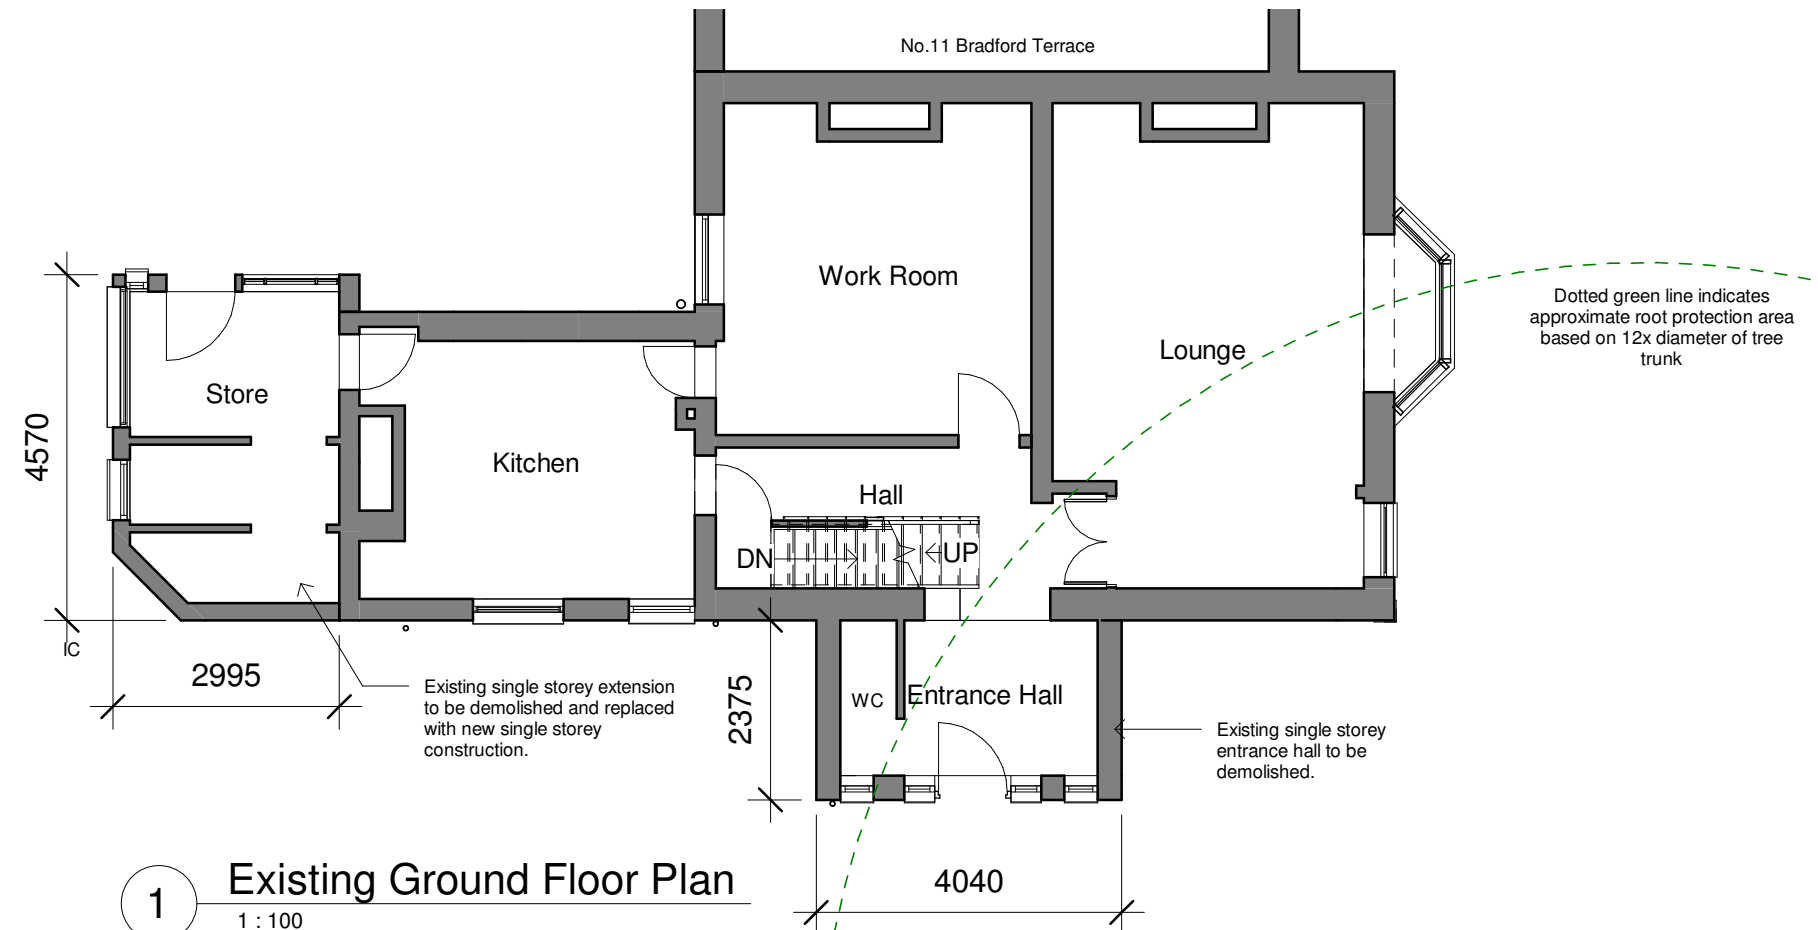


13 Bradford Terrace

Bury
BL9 0TT

for
Mr & Mrs Kyte

1002
Existing Ground &
Basement Floor Plans

1 : 100 @ A3

31/08/20

PLANNING