




1:500 @ A1

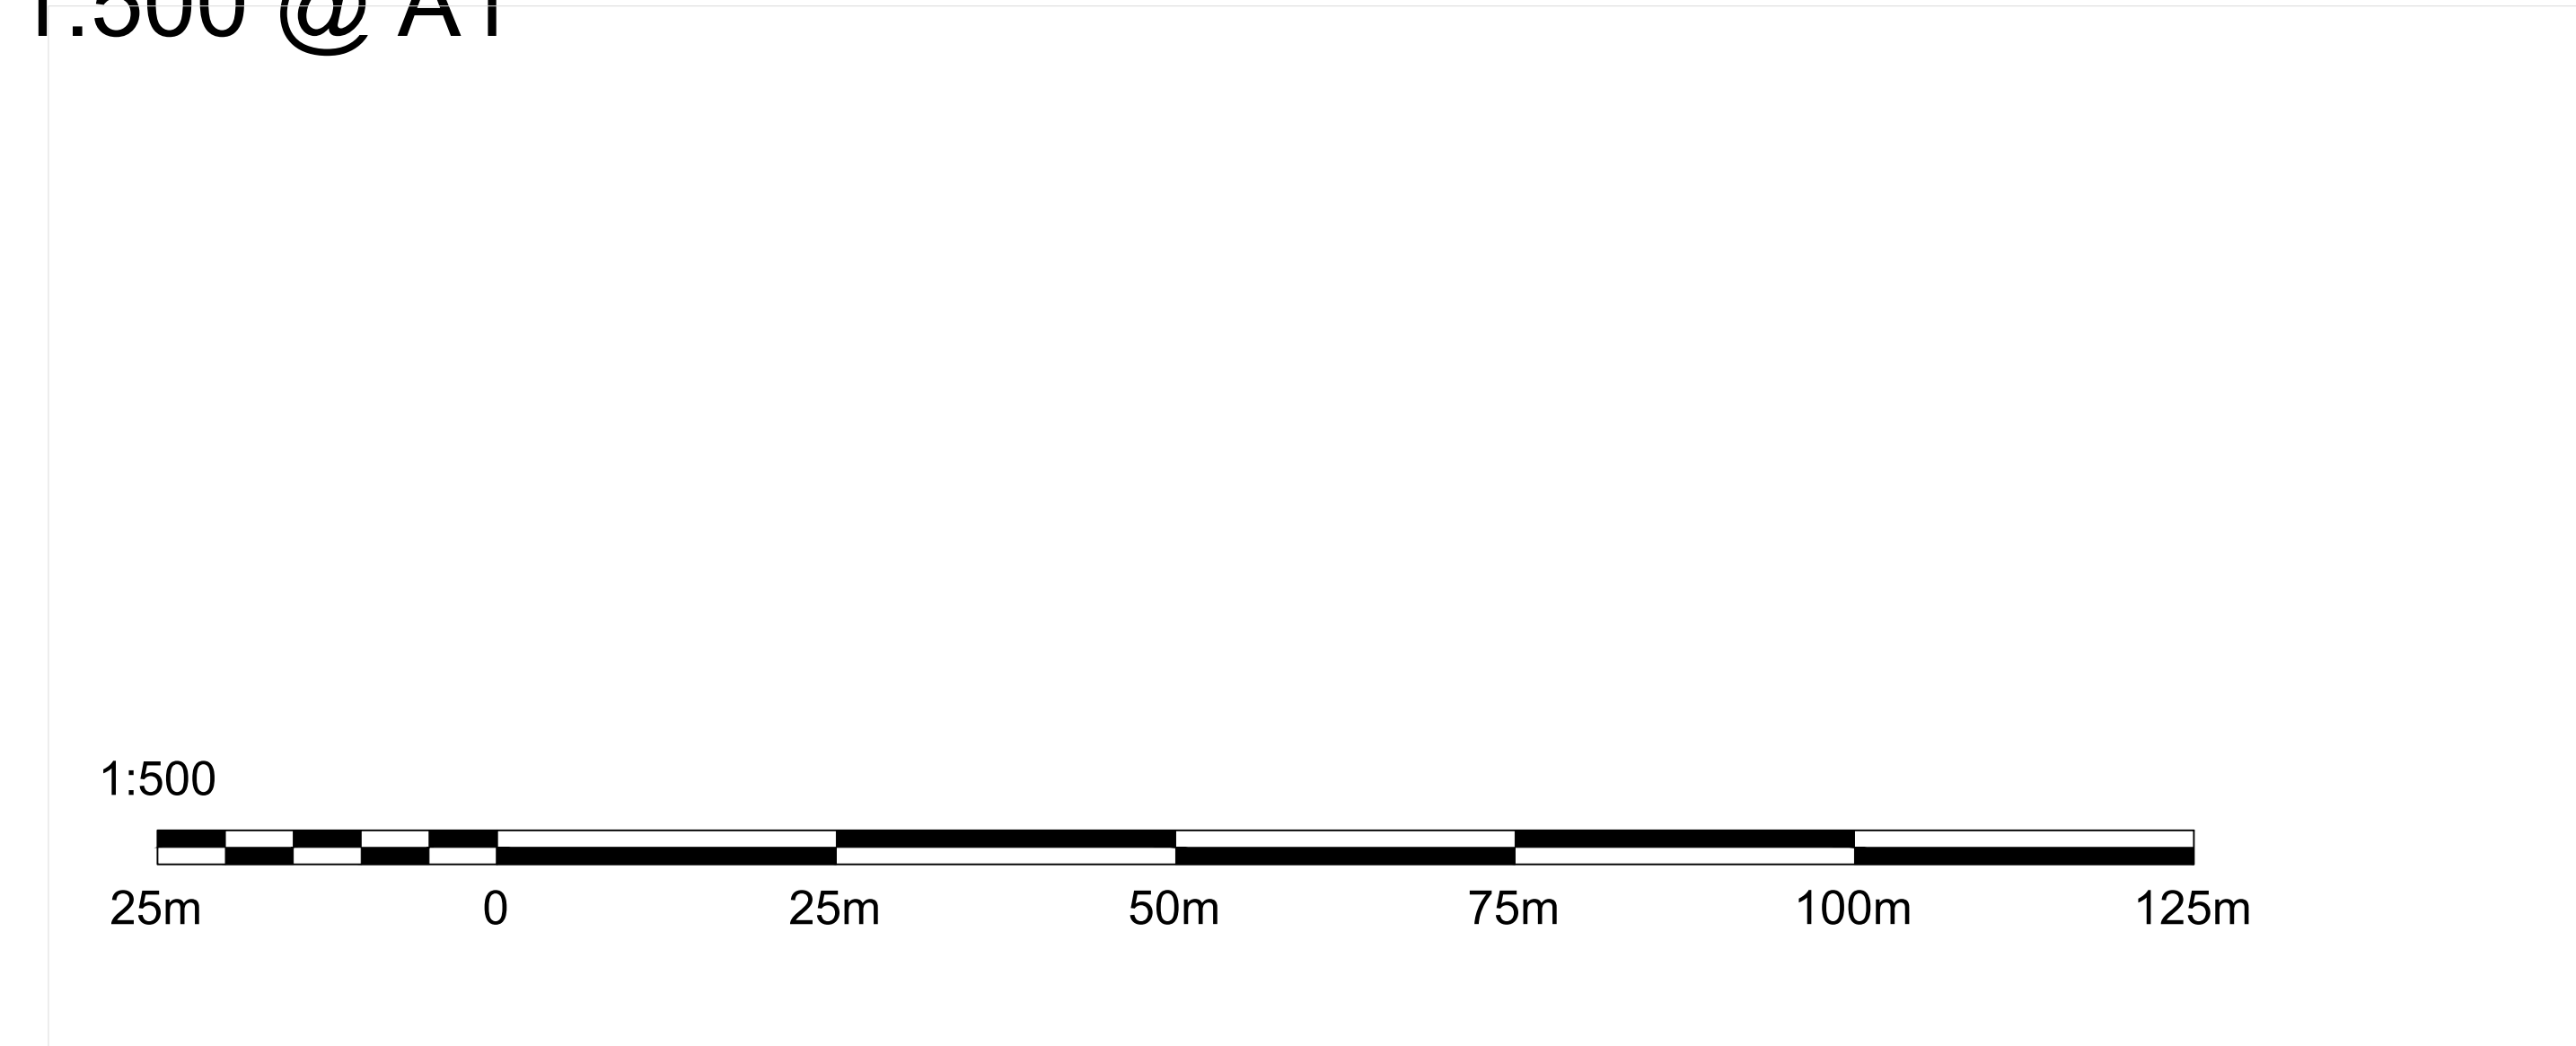

1:500 @ A1

Rev.	Revision details	By	Chk.	App.	Date

Client
15 RICHMOND AVENUE, PRESTWICH

BLOCK PLANS

Checked by	Date	Drawing No.
------------	------	-------------

[illegible]