




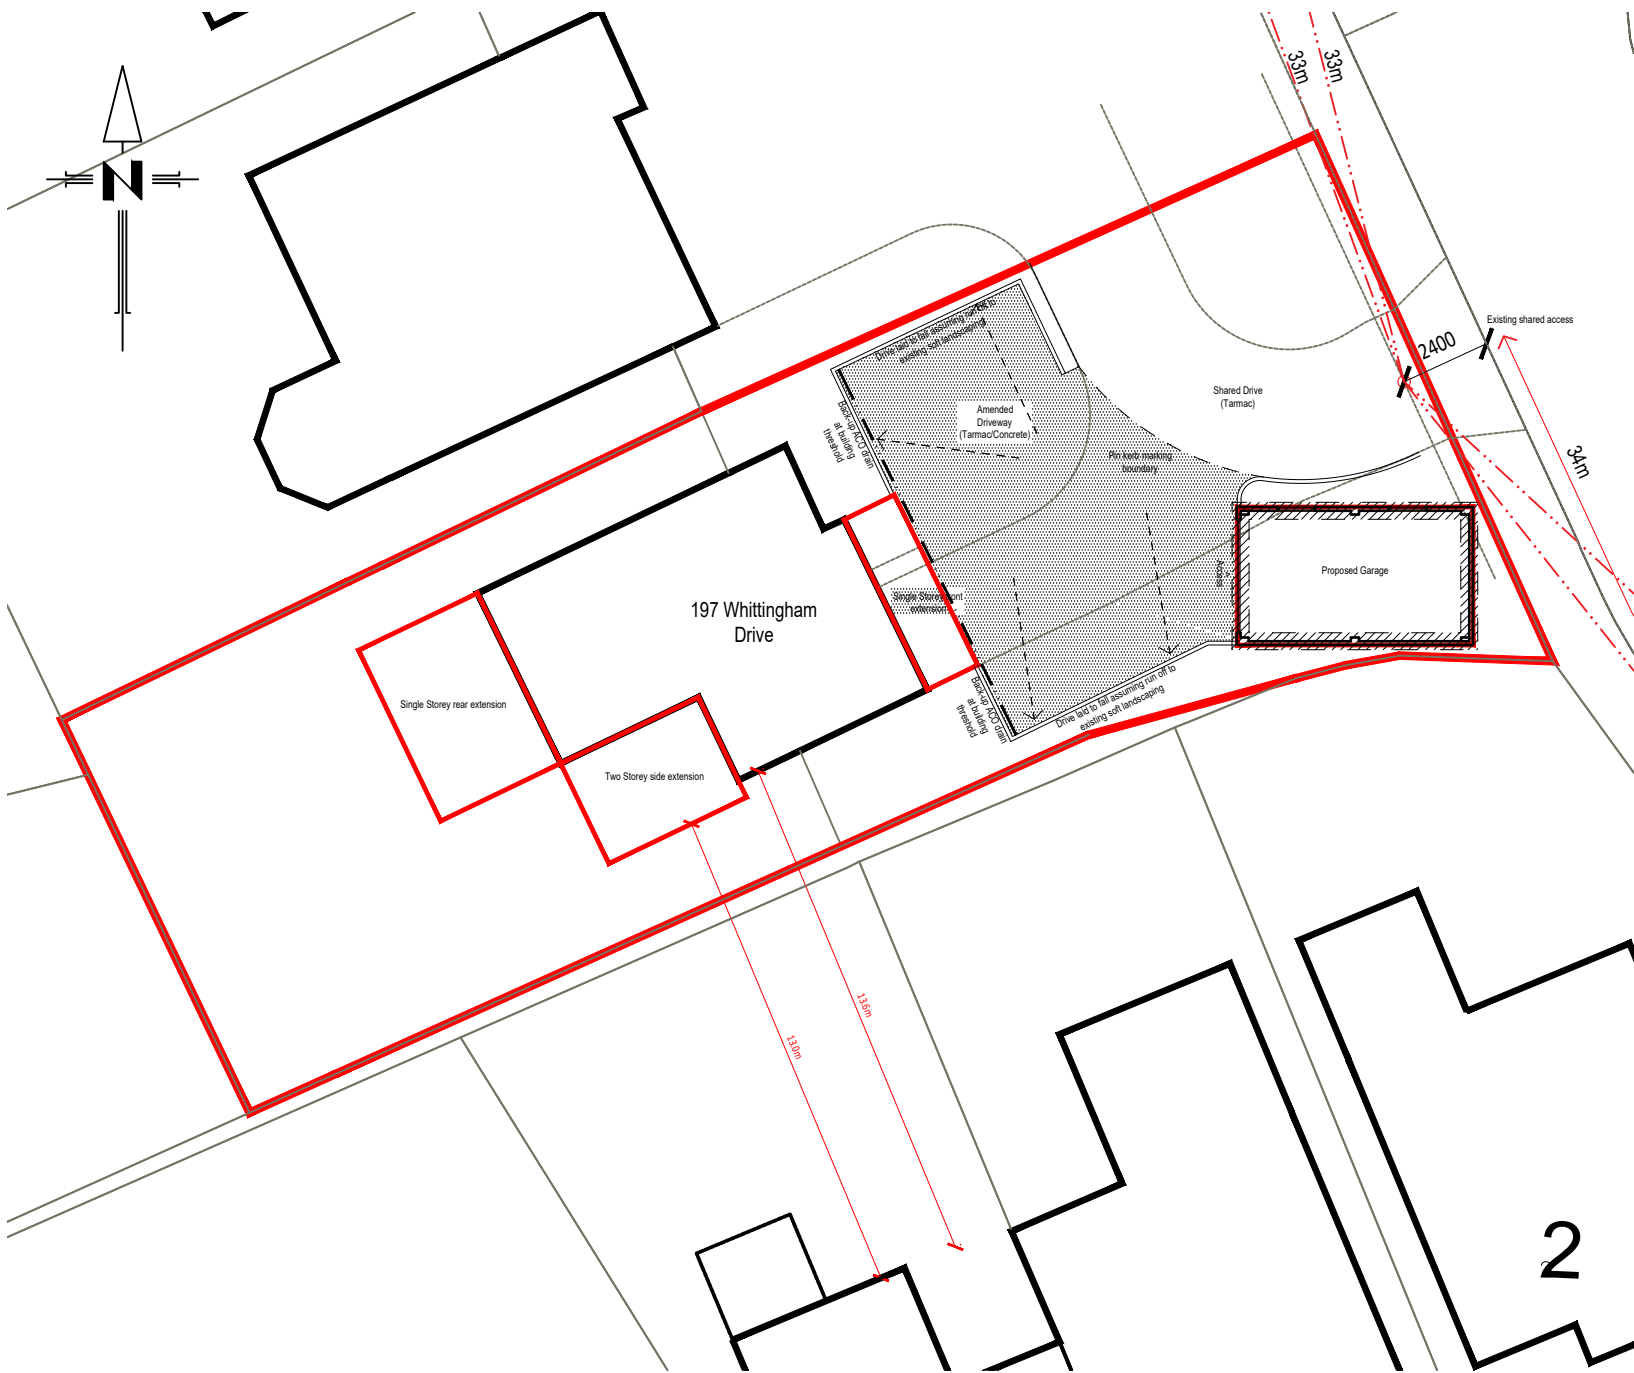


Proposed block Plan (1:200)

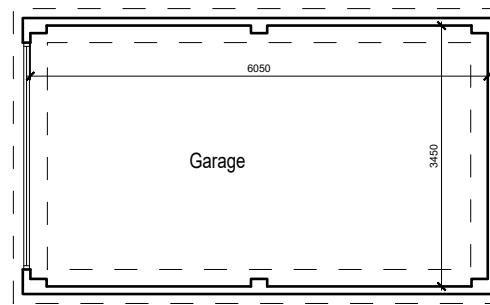


Floor Plan

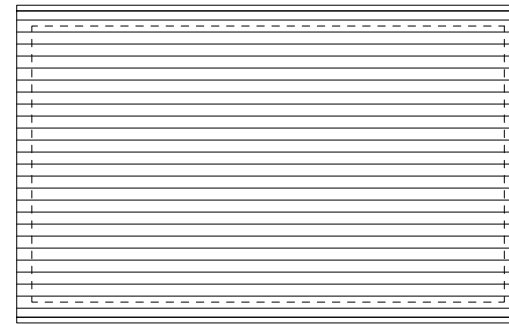


Roof Plan

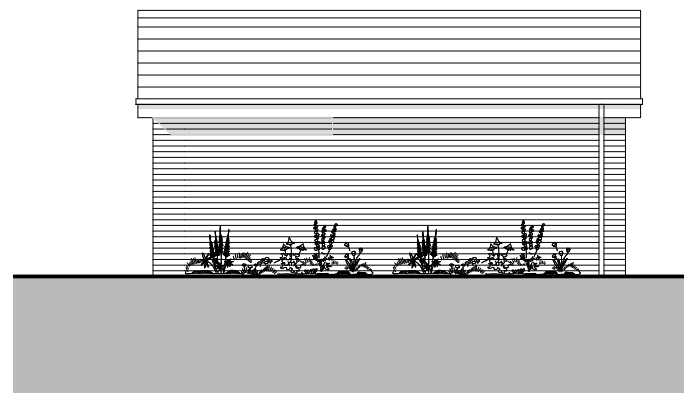


Side/South Elevation

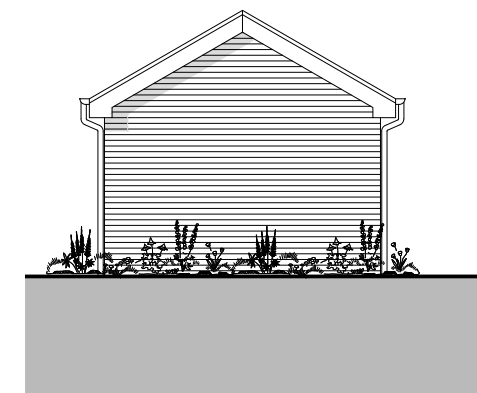

Front/East Elevation

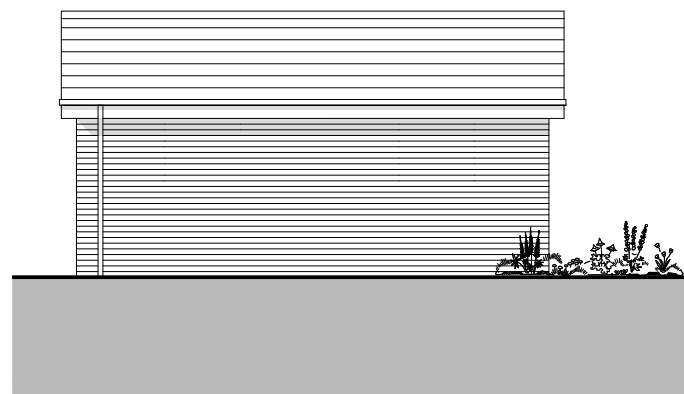

Side/North Elevation

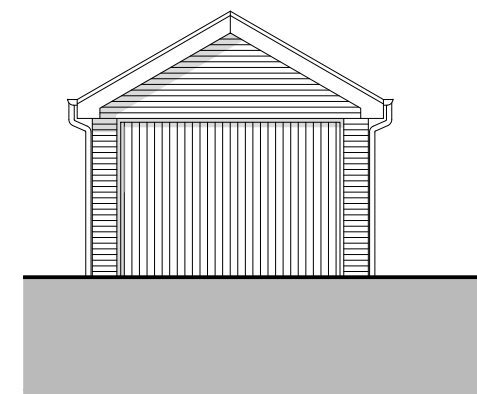

Rear/West Elevation

