
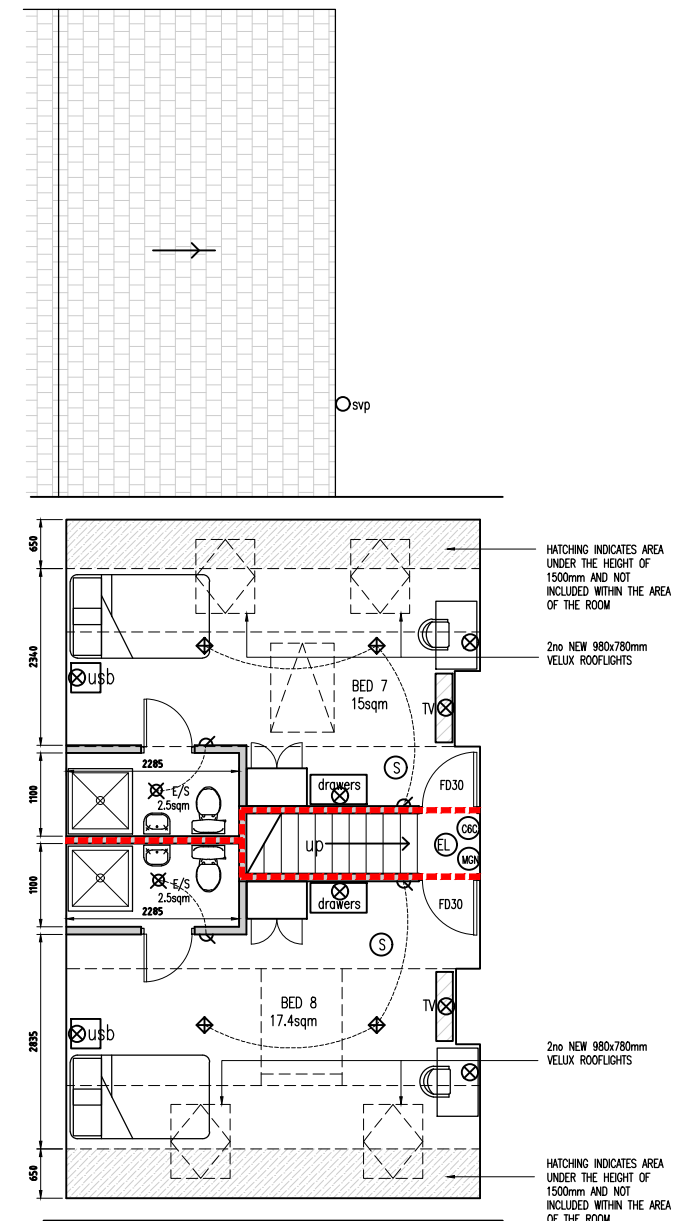
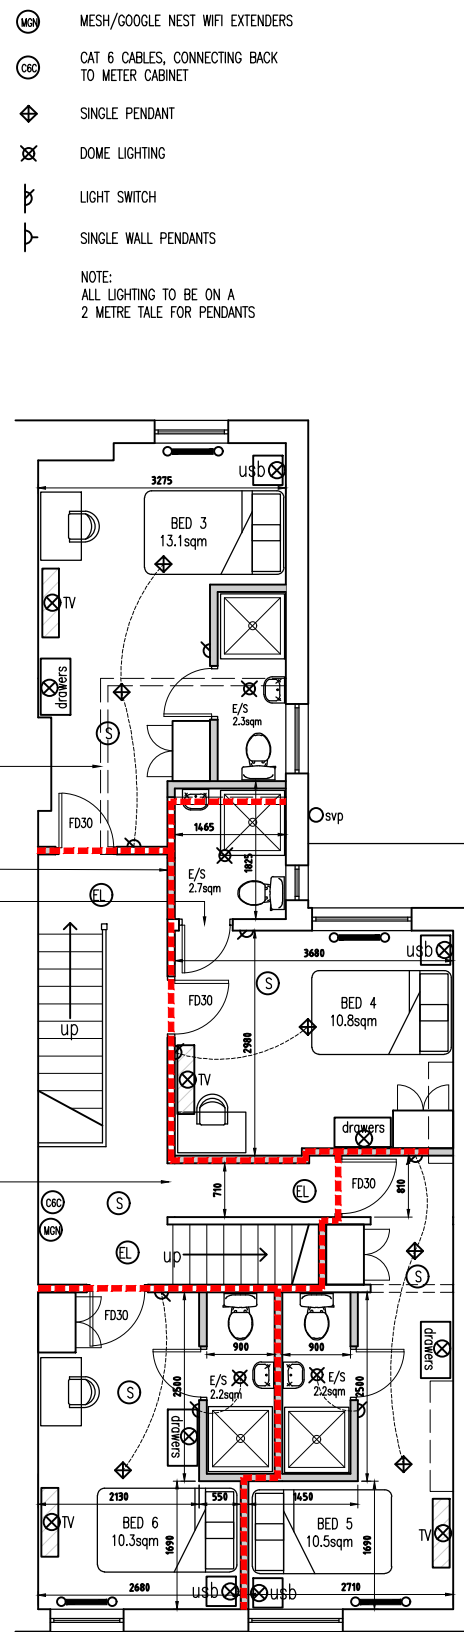


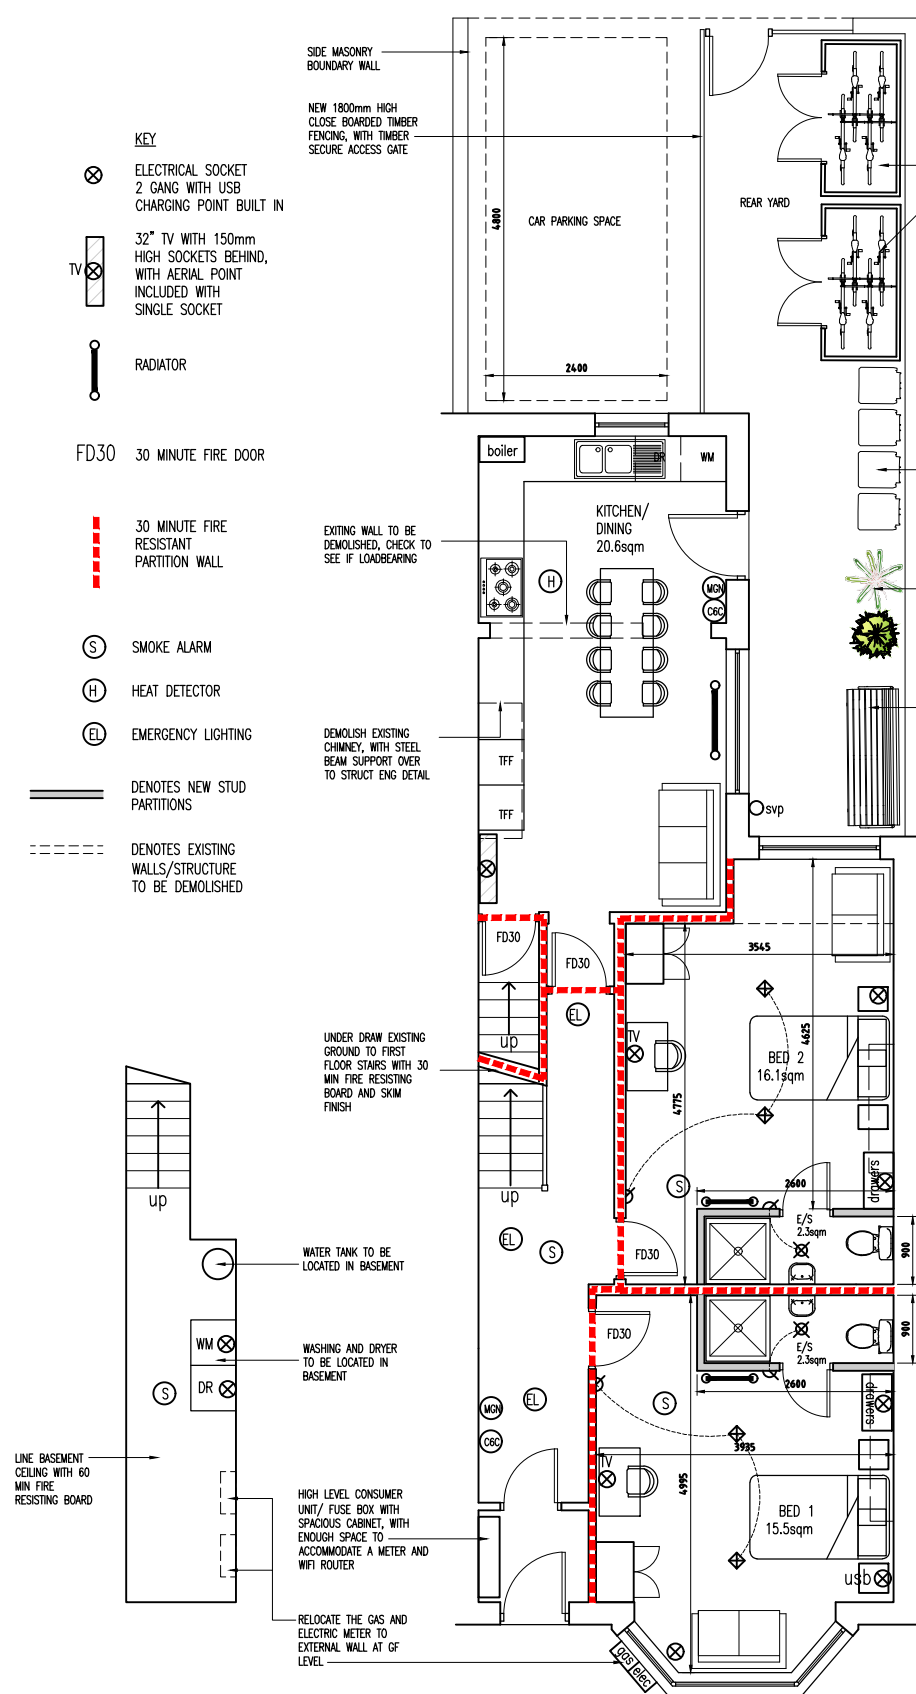

Rev	Amendments	Date	Ints
Mark Gordon Design + Associates			
Project 27 KNOWSLEY ROAD, BURY, BL9 0ST			
Drawing Title PROPOSED PLAN LAYOUTS			
Drawn	TW	Checked	—
Date	JUN 2023	Scale	A3 1 : 100
Drawing No.	27KR/203/BR	Rev.	