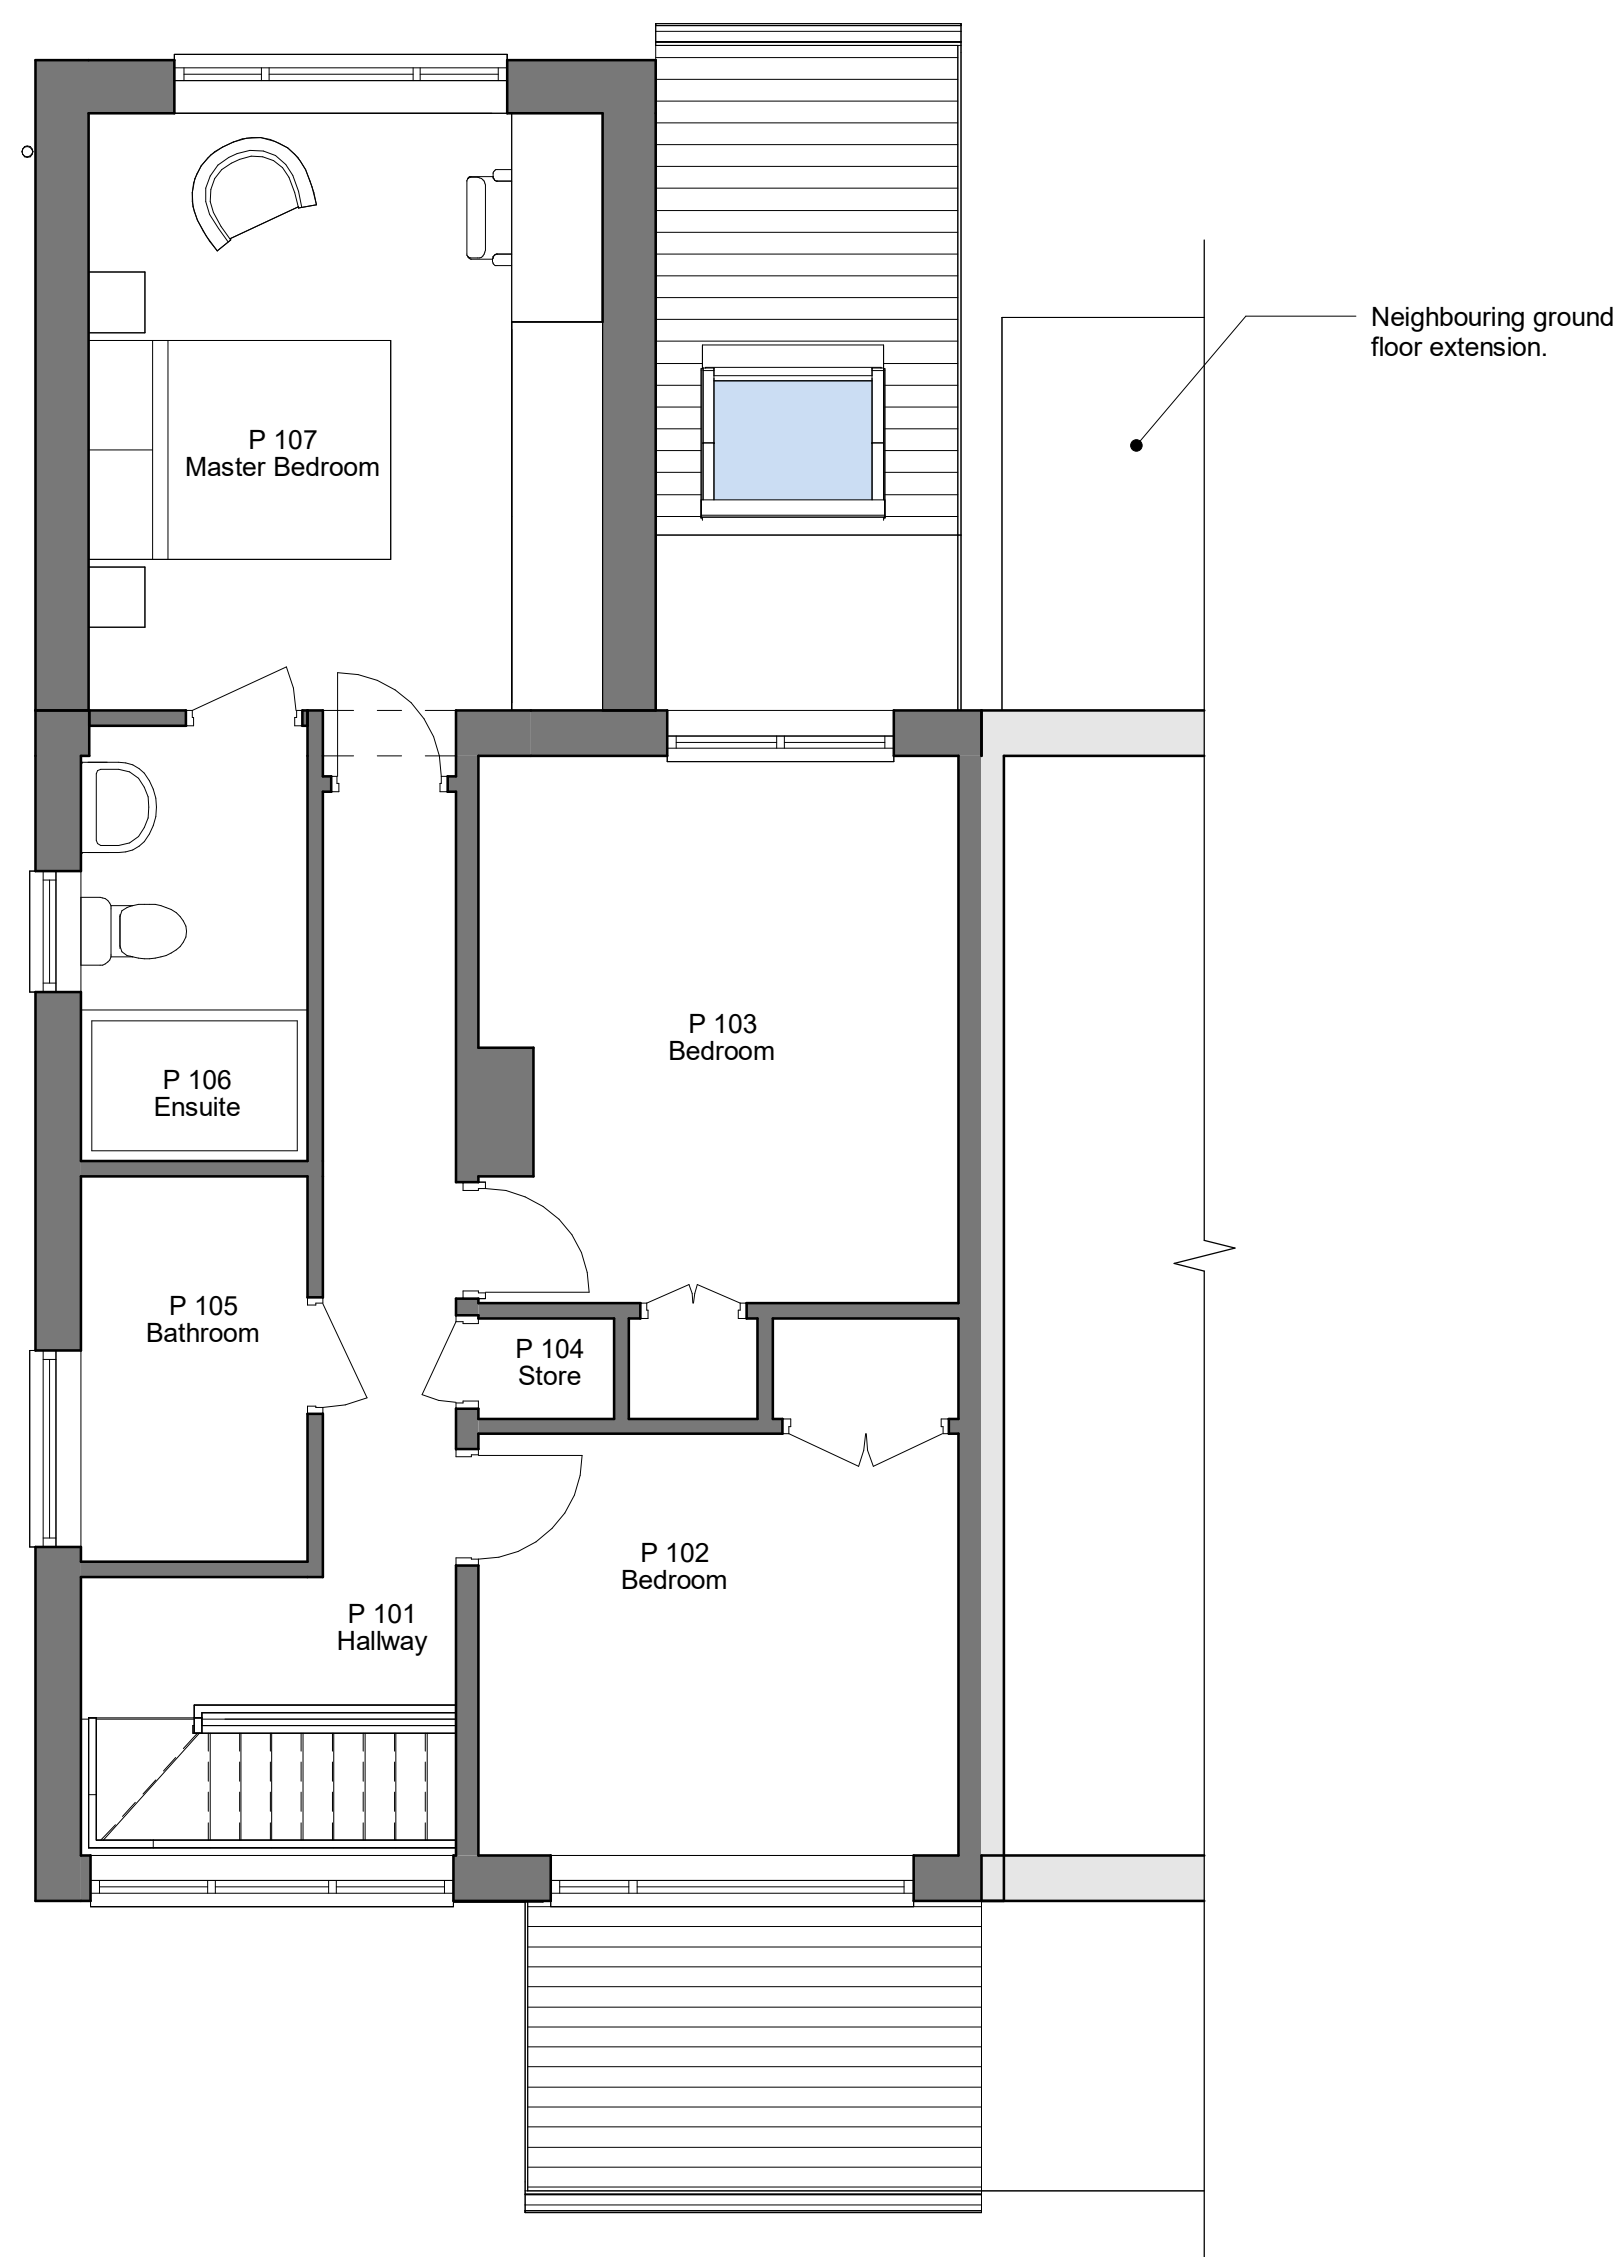
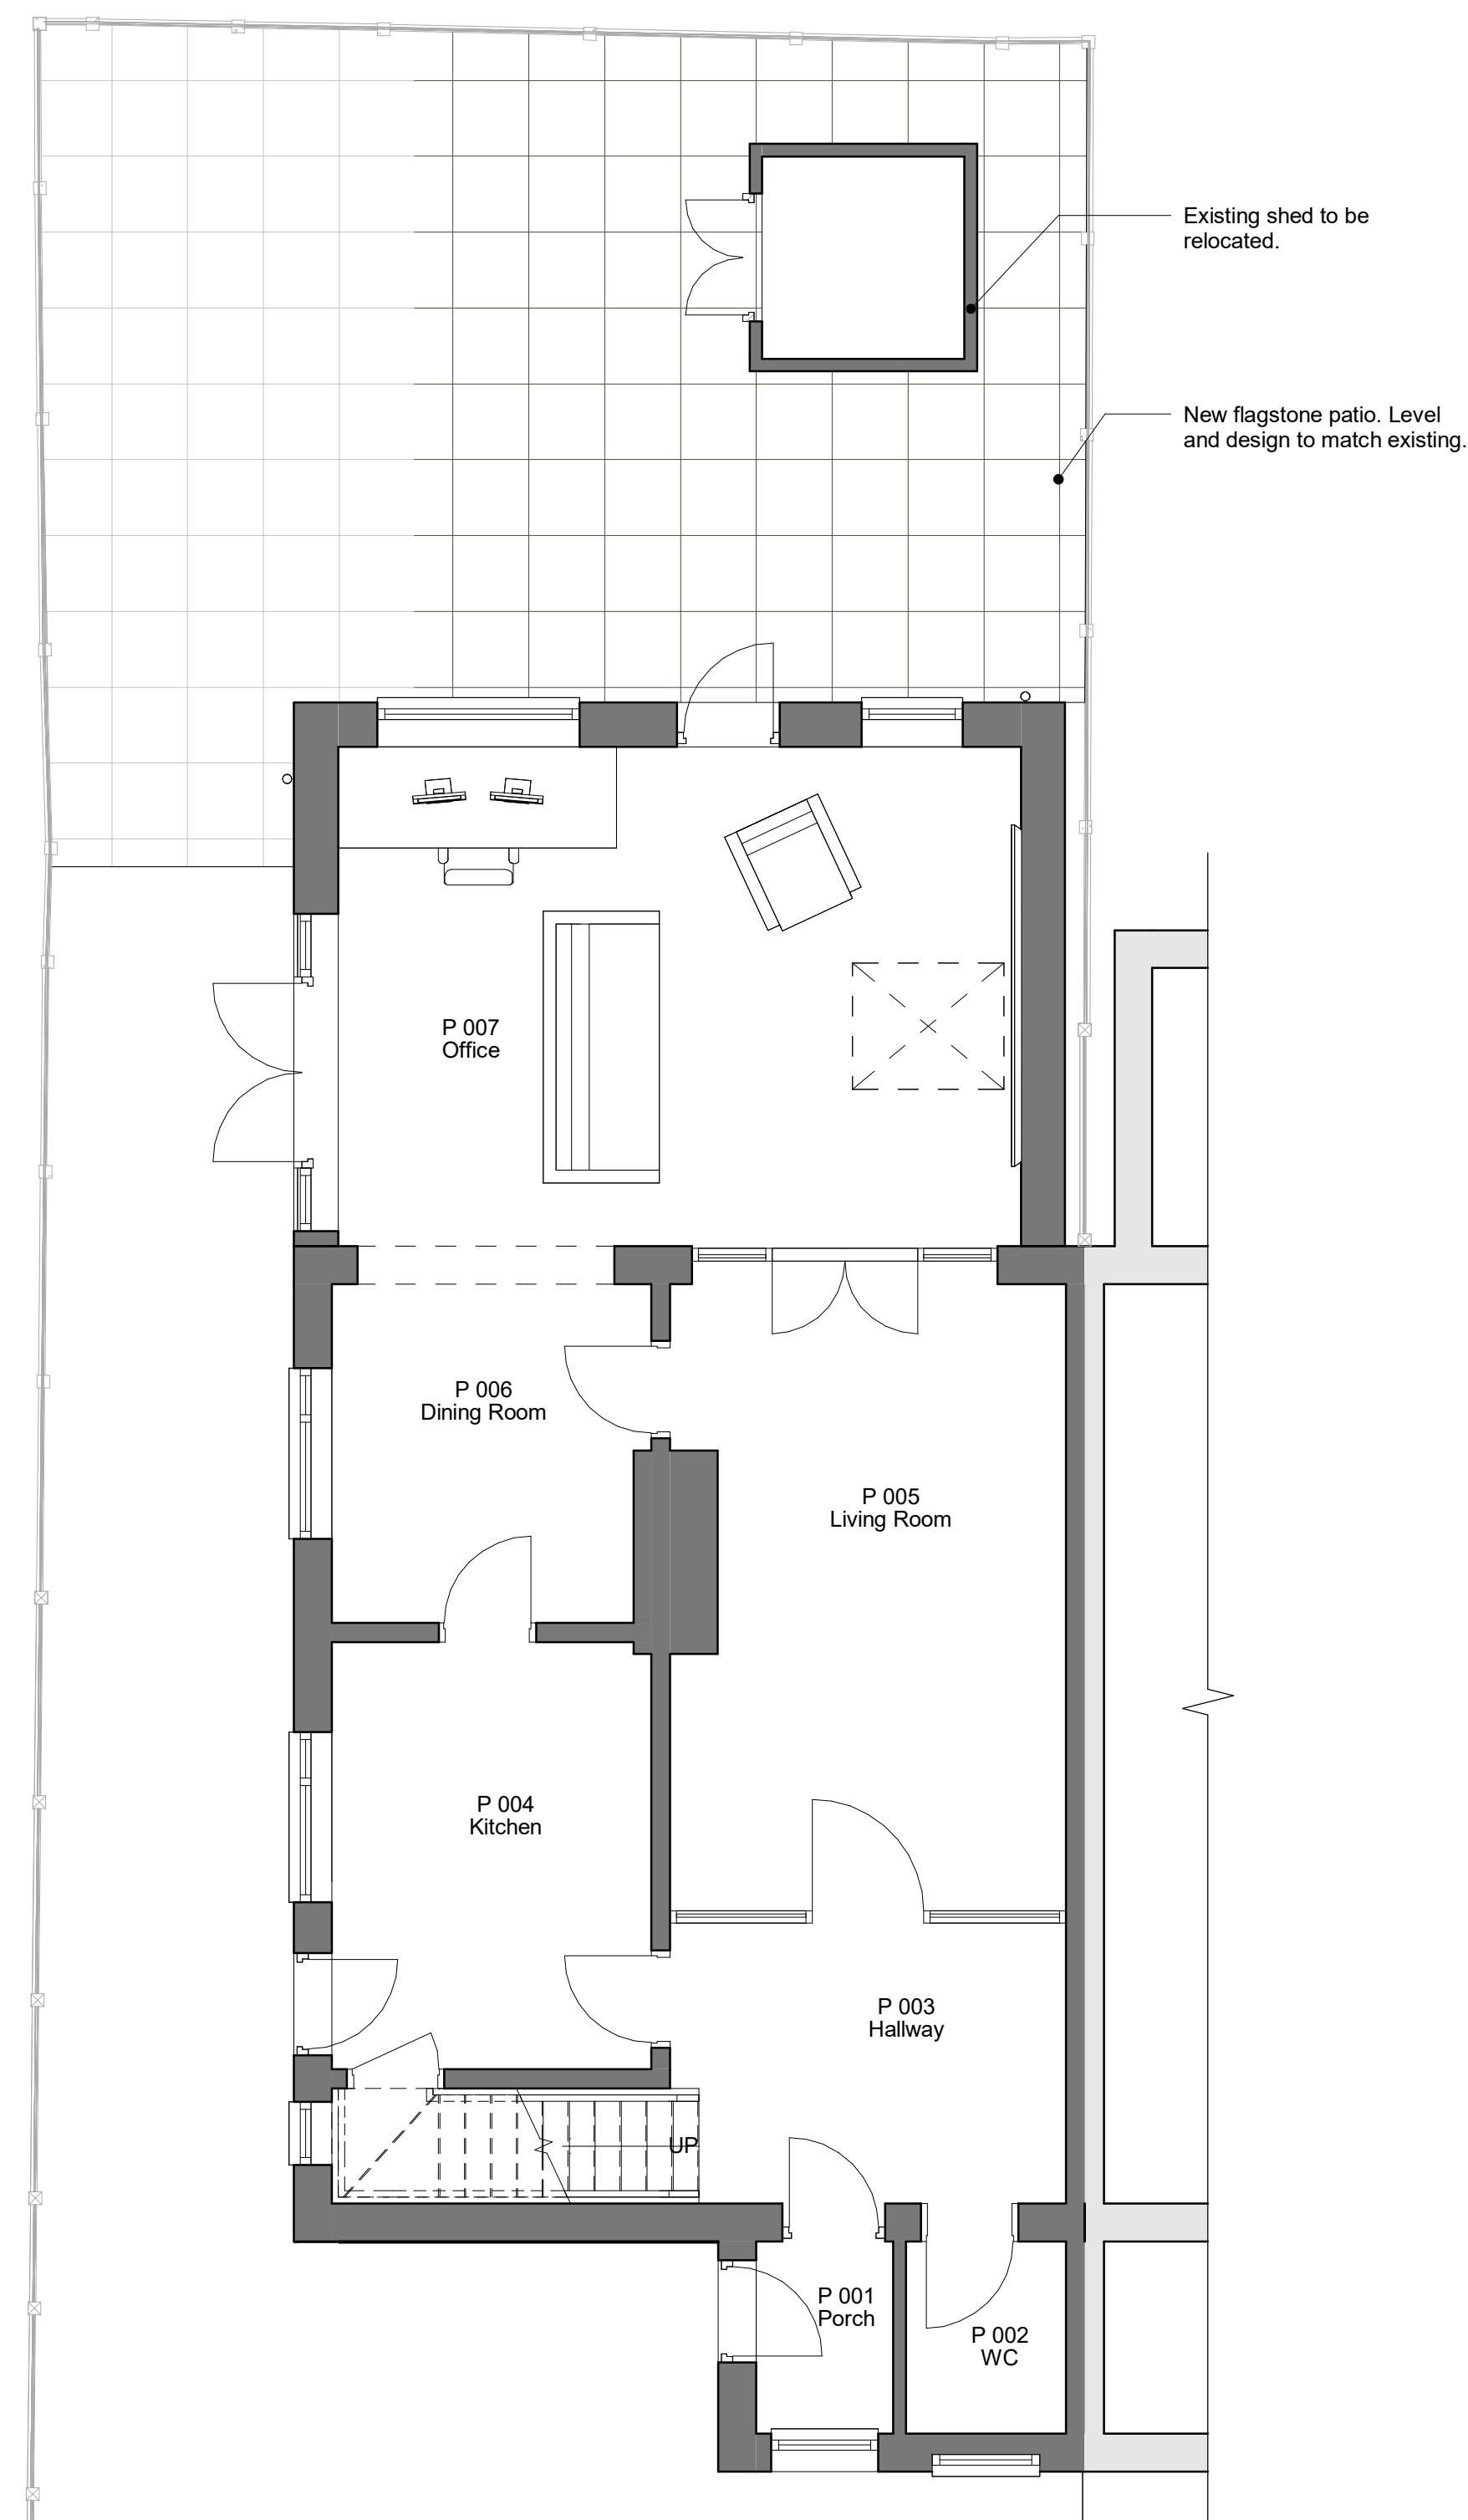
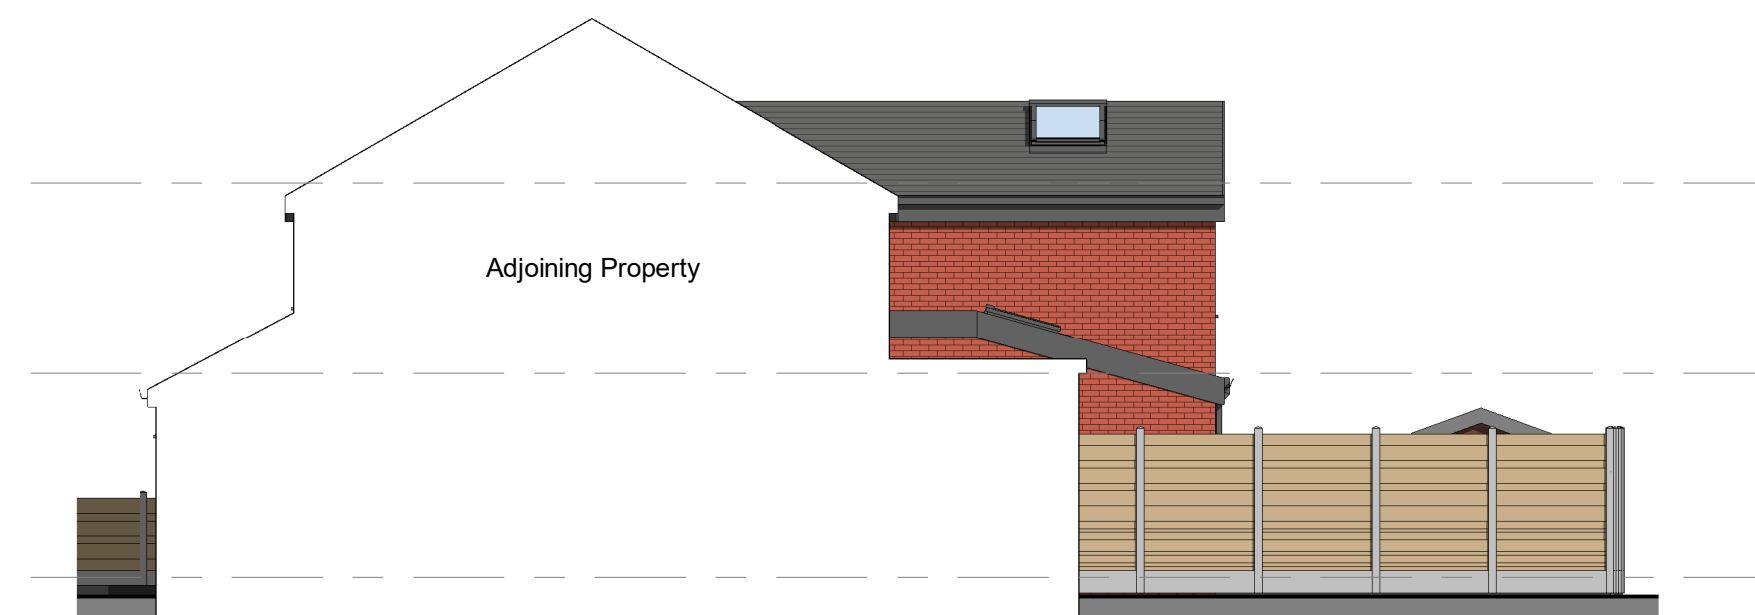
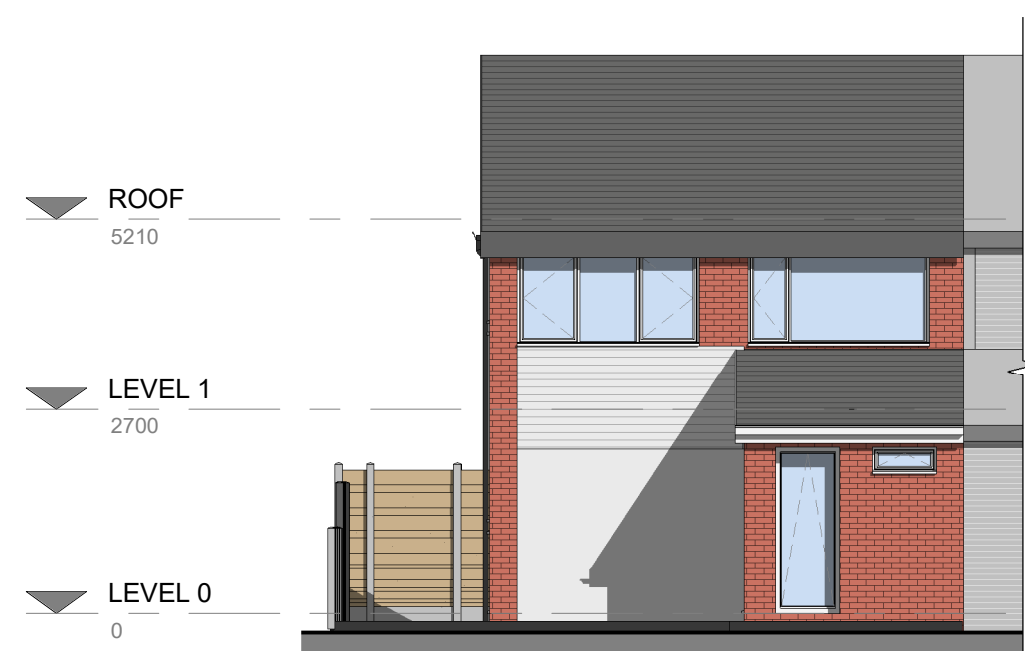


	For architect For architect's REV		ER 10/11 ER 20/11 BY 01/12
	DESCRIPTION		
			
MELIA ARCHITECTS			
PROJECT	23 Parkstone Avenue		
PROJECT NO.	MA23016		
CLIENT	Simon Morris		
DATE	26 SEP 2023		
DRAWN BY	ER		
TITLE		Proposed Plans and Elevations	
SHEET NO.	REV.		
003.		2	
SCALE @ 1:50		As indicated	
NOTES			
© COPYRIGHT: ALL RIGHTS RESERVED. NEITHER OF THIS PUBLICATION MAY BE REPRODUCED, MADE COPY OF OR ANY MANNER WITHOUT PRIOR WRITTEN PERMISSION FROM THE DESIGNER. ALL DIMENSIONS AND DETAILS ARE TO BE THE DISCRETION OF THE DESIGNER PRIOR TO THE COMMENCEMENT OF ANY WORK. ALL JUNCTIONS AND MATERIALS TO BE IN ACCORDANCE WITH CURRENT STANDARDS. ALL DIMENSIONS AND MATERIALS TO BE IN ACCORDANCE WITH CURRENT STANDARDS.			