




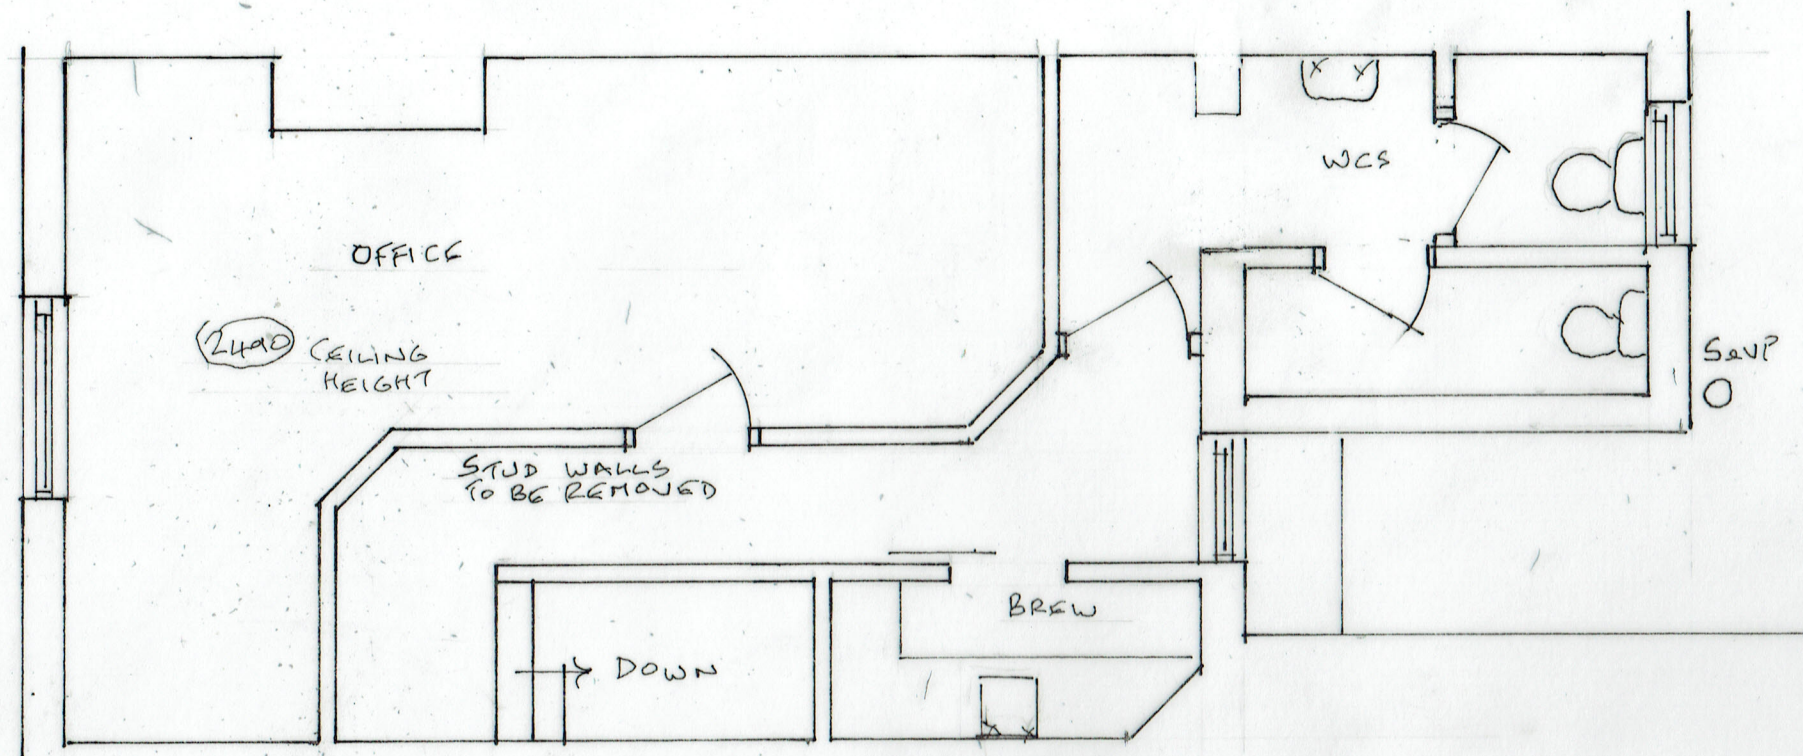

FIRST FLOOR

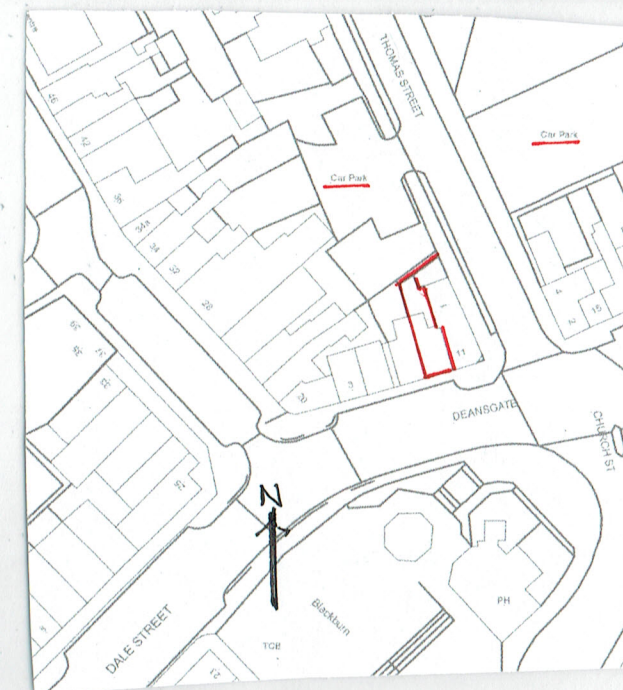


LOCATION PLAN (1:1250)

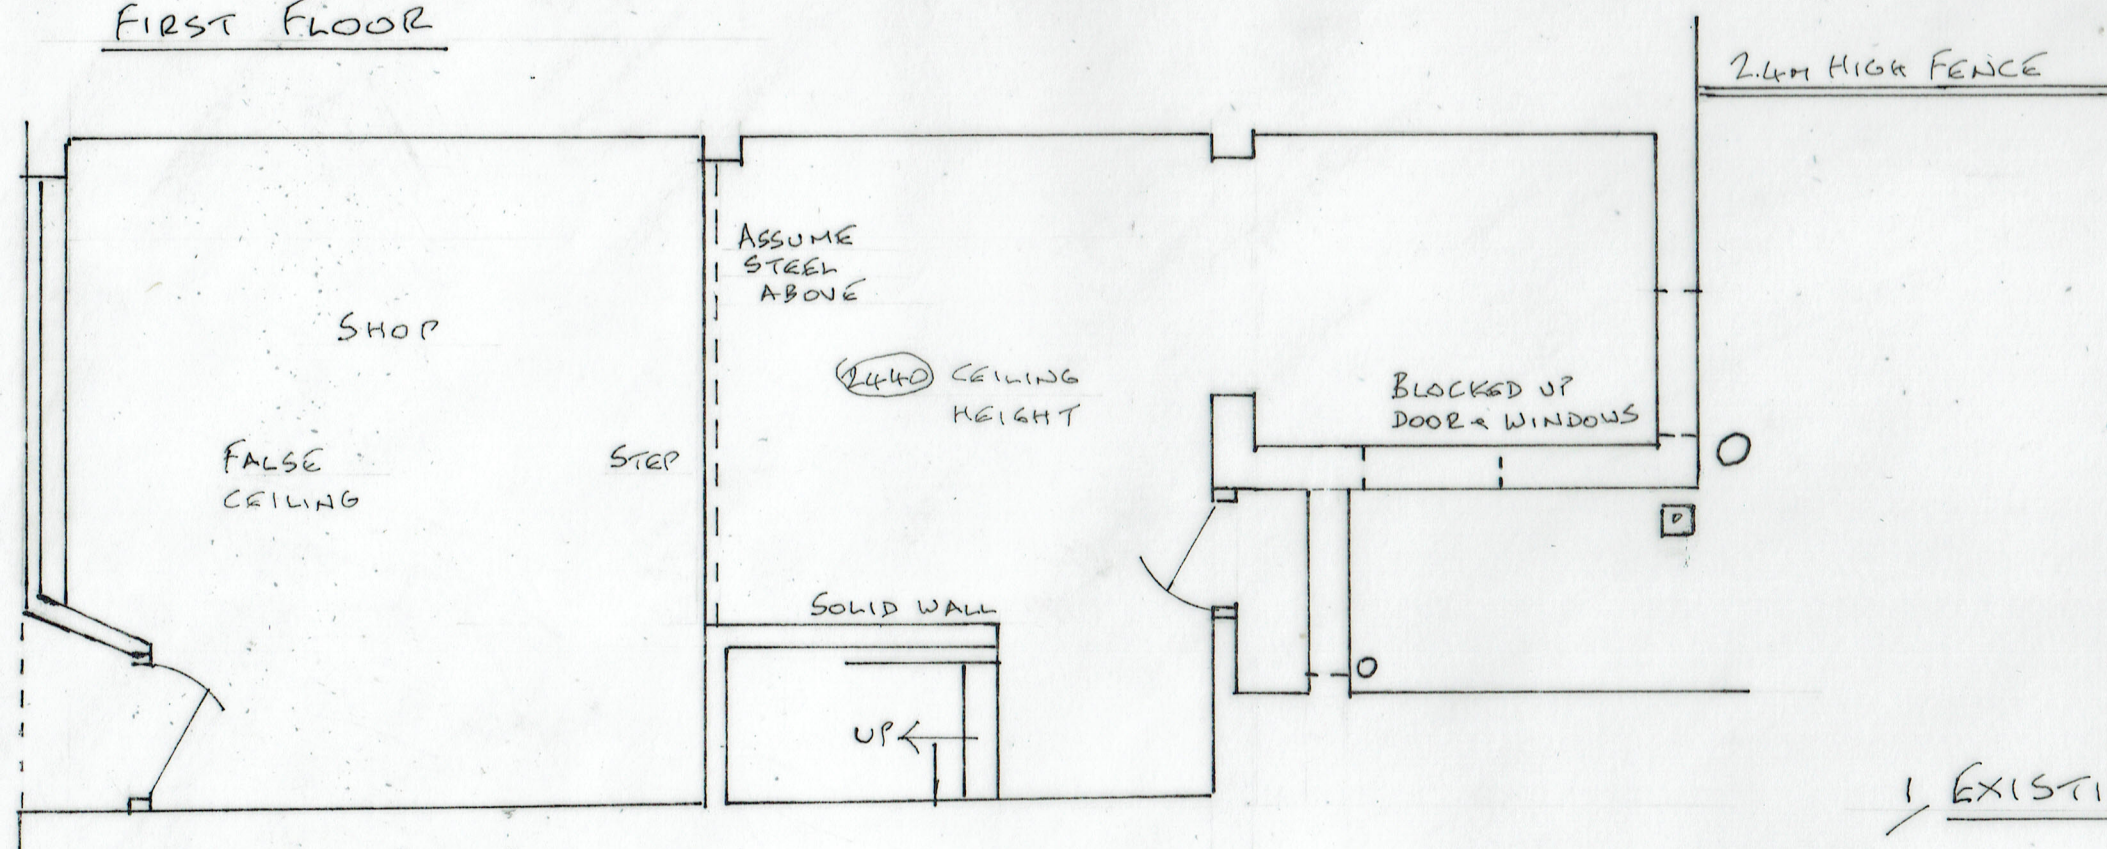

GROUND FLOOR

EXISTING PLANS

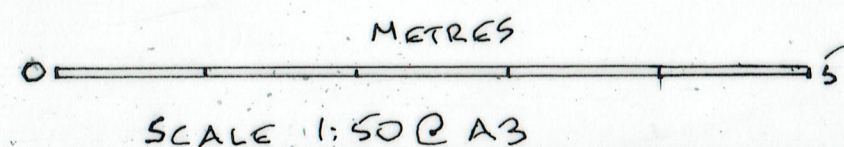

09/08/2023

23/747/01

FLAT CONVERSION

9 DEANS GATE, RADCLIFFE M26 2SH