
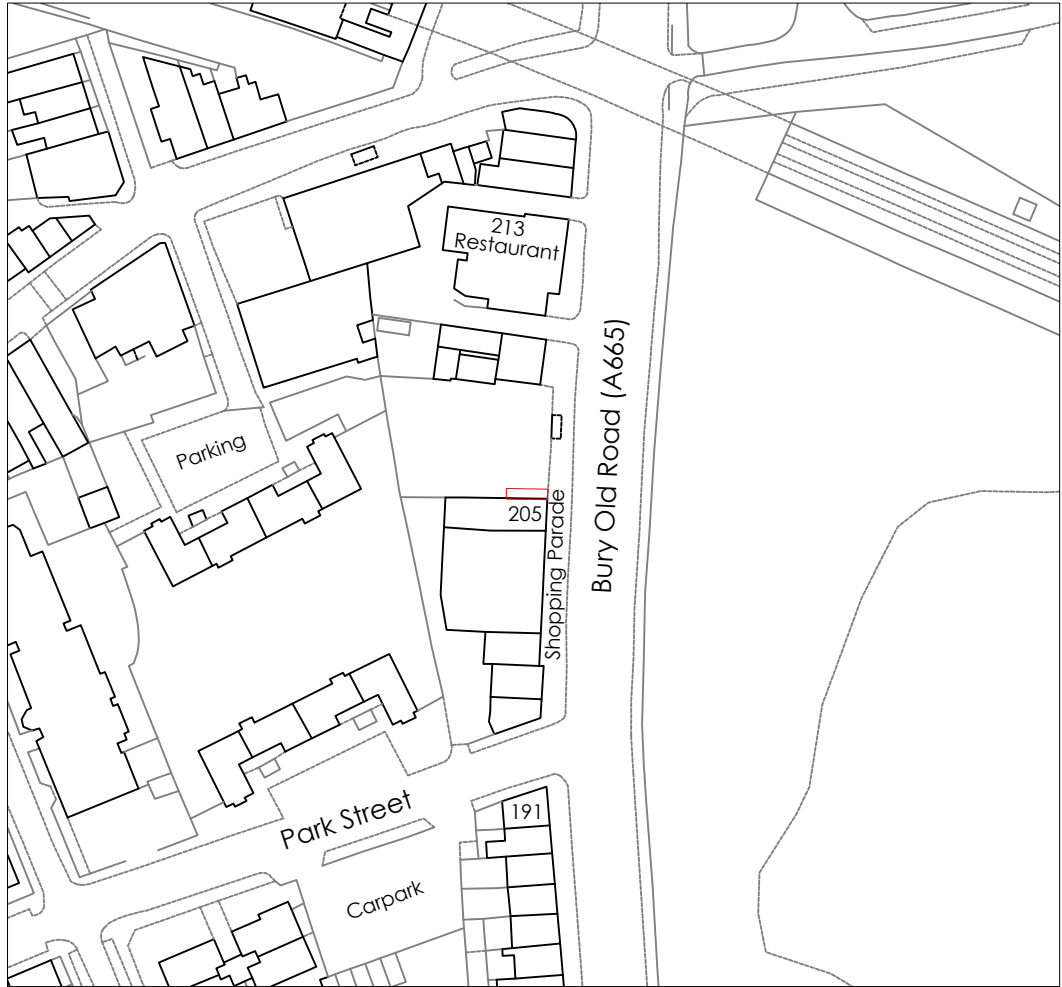


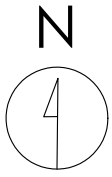

Crown copyright and database rights (2021) OS (100063368)

0 20m 40m 100m

Title
Site Location Plan

Address
205 Bury Old Road, Manchester, M25
1JF


Client

Job No. 19940
Issued 27/09/23


Scale
1:1250 @ A3

Key
1. Site Boundary

All information is to be checked on site for accuracy and fit. Only drawings with WD status with the most recent revision are to be used for construction.

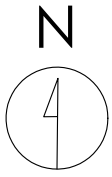

Crown copyright and database rights (2021) OS (100063368)

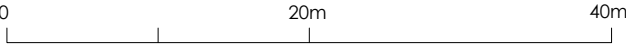

Title
Existing Site Plan

Address
205 Bury Old Road, Manchester, M25 1JF


Client

Job No. 19940
Issued 27/09/23


Scale
1:500 @ A3

- Key**
- 1. Site Boundary
 - 2. Existing Advertising Panel to be Removed

All information is to be checked on site for accuracy and fit. Only drawings with WD status with the most recent revision are to be used for construction.

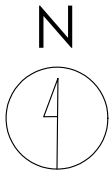

Crown copyright and database rights (2021) OS (100063368)

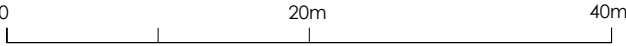

Title
Proposed Site Plan

Address
205 Bury Old Road, Manchester, M25
1JF


Client

Job No. 19940	Issued 27/09/23
-------------------------	---------------------------

Scale
1:500 @ A3

- Key**
- | | |
|---|-----------------------------|
| — | 1. Site Boundary |
| - - - | 2. Proposed Digital Display |


All information is to be checked on site for accuracy and fit. Only drawings with WD status with the most recent revision are to be used for construction.

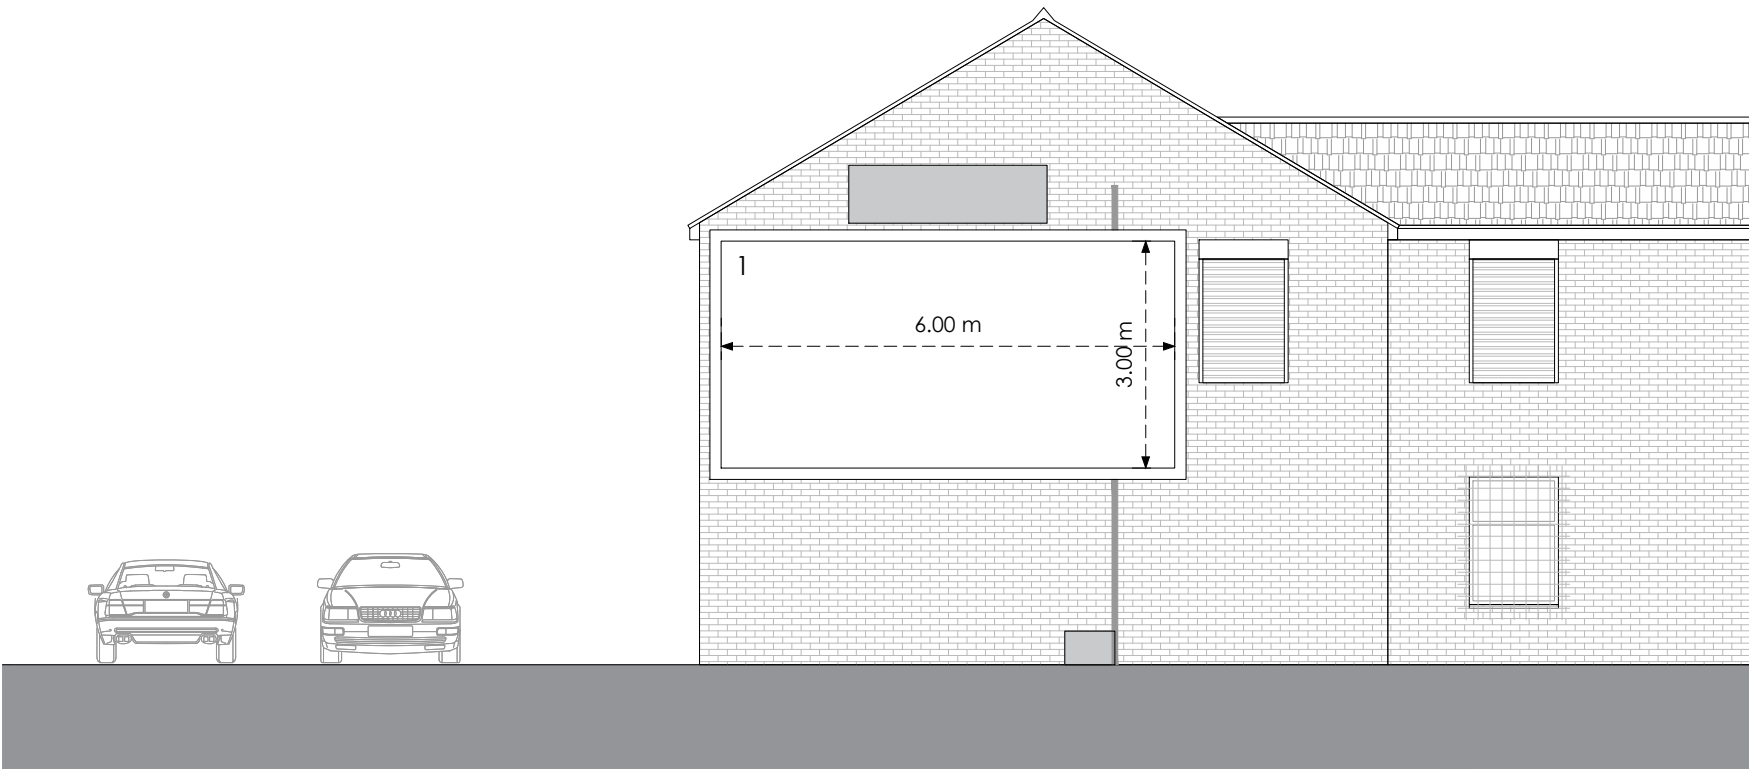


Front



Side
Existing

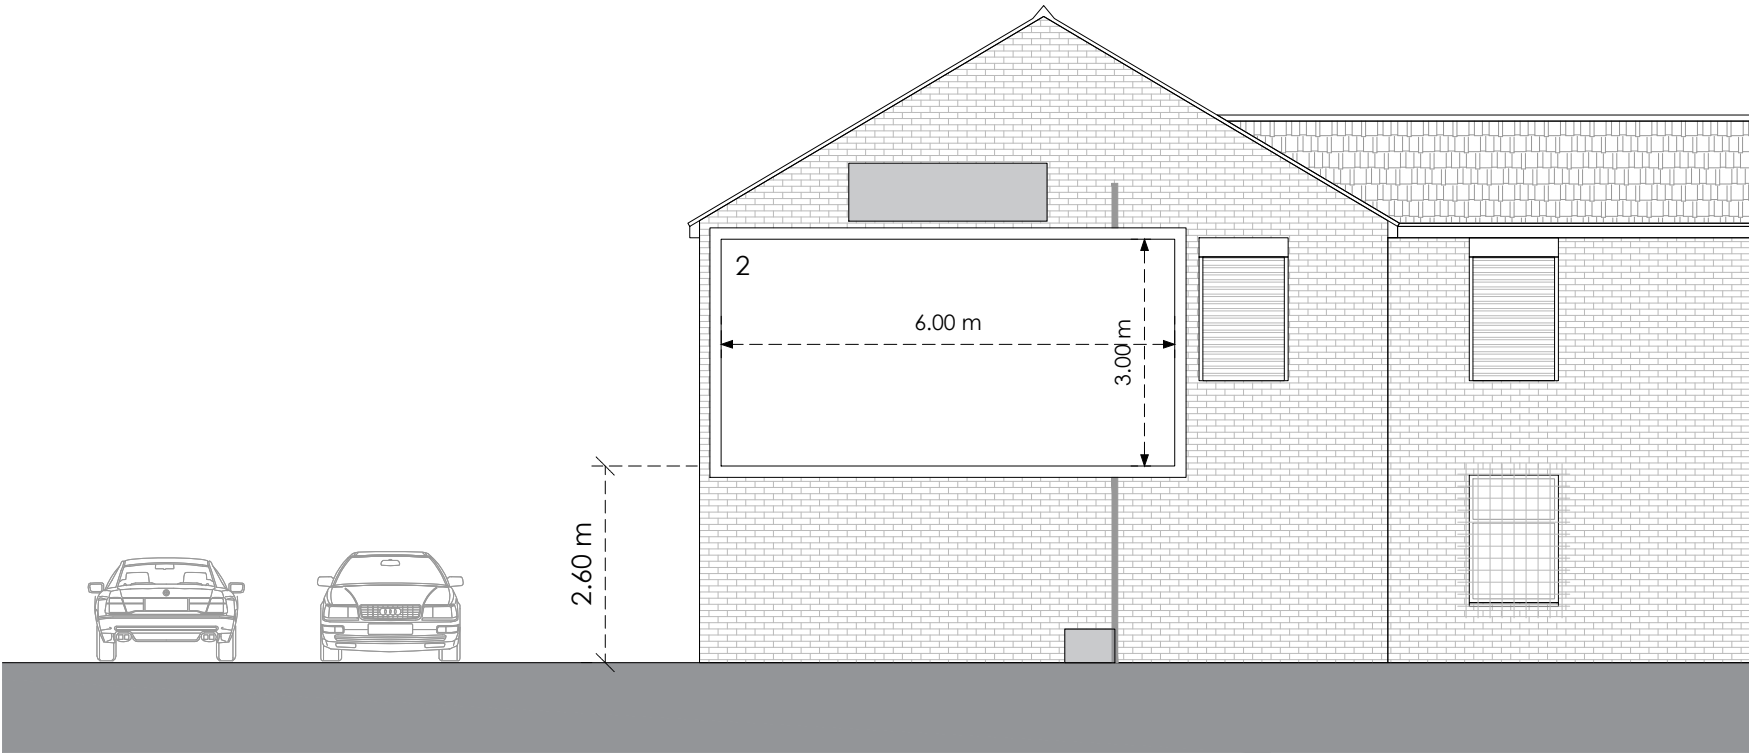

Front

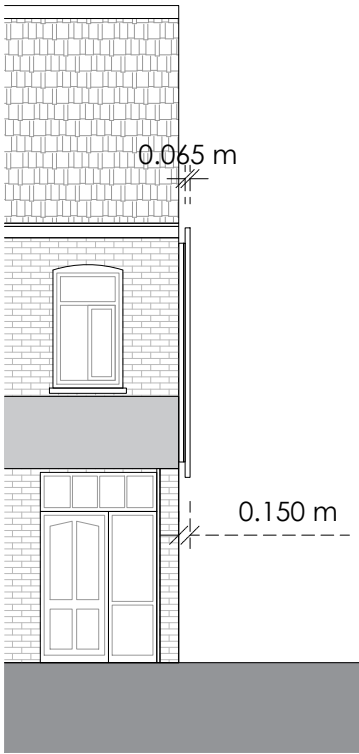

Side
Proposed

0 4m 8m

Title
Existing and Proposed Elevations

Address
205 Bury Old Road, Manchester, M25
1JF

Client

Job No. 19940 **Issued** 27/09/23

Scale
1:100 @ A3

Key
1. Existing Advertising Board
2. Proposed Digital Display

All information is to be checked on site for accuracy and fit. Only drawings with WD status with the most recent revision are to be used for construction.