


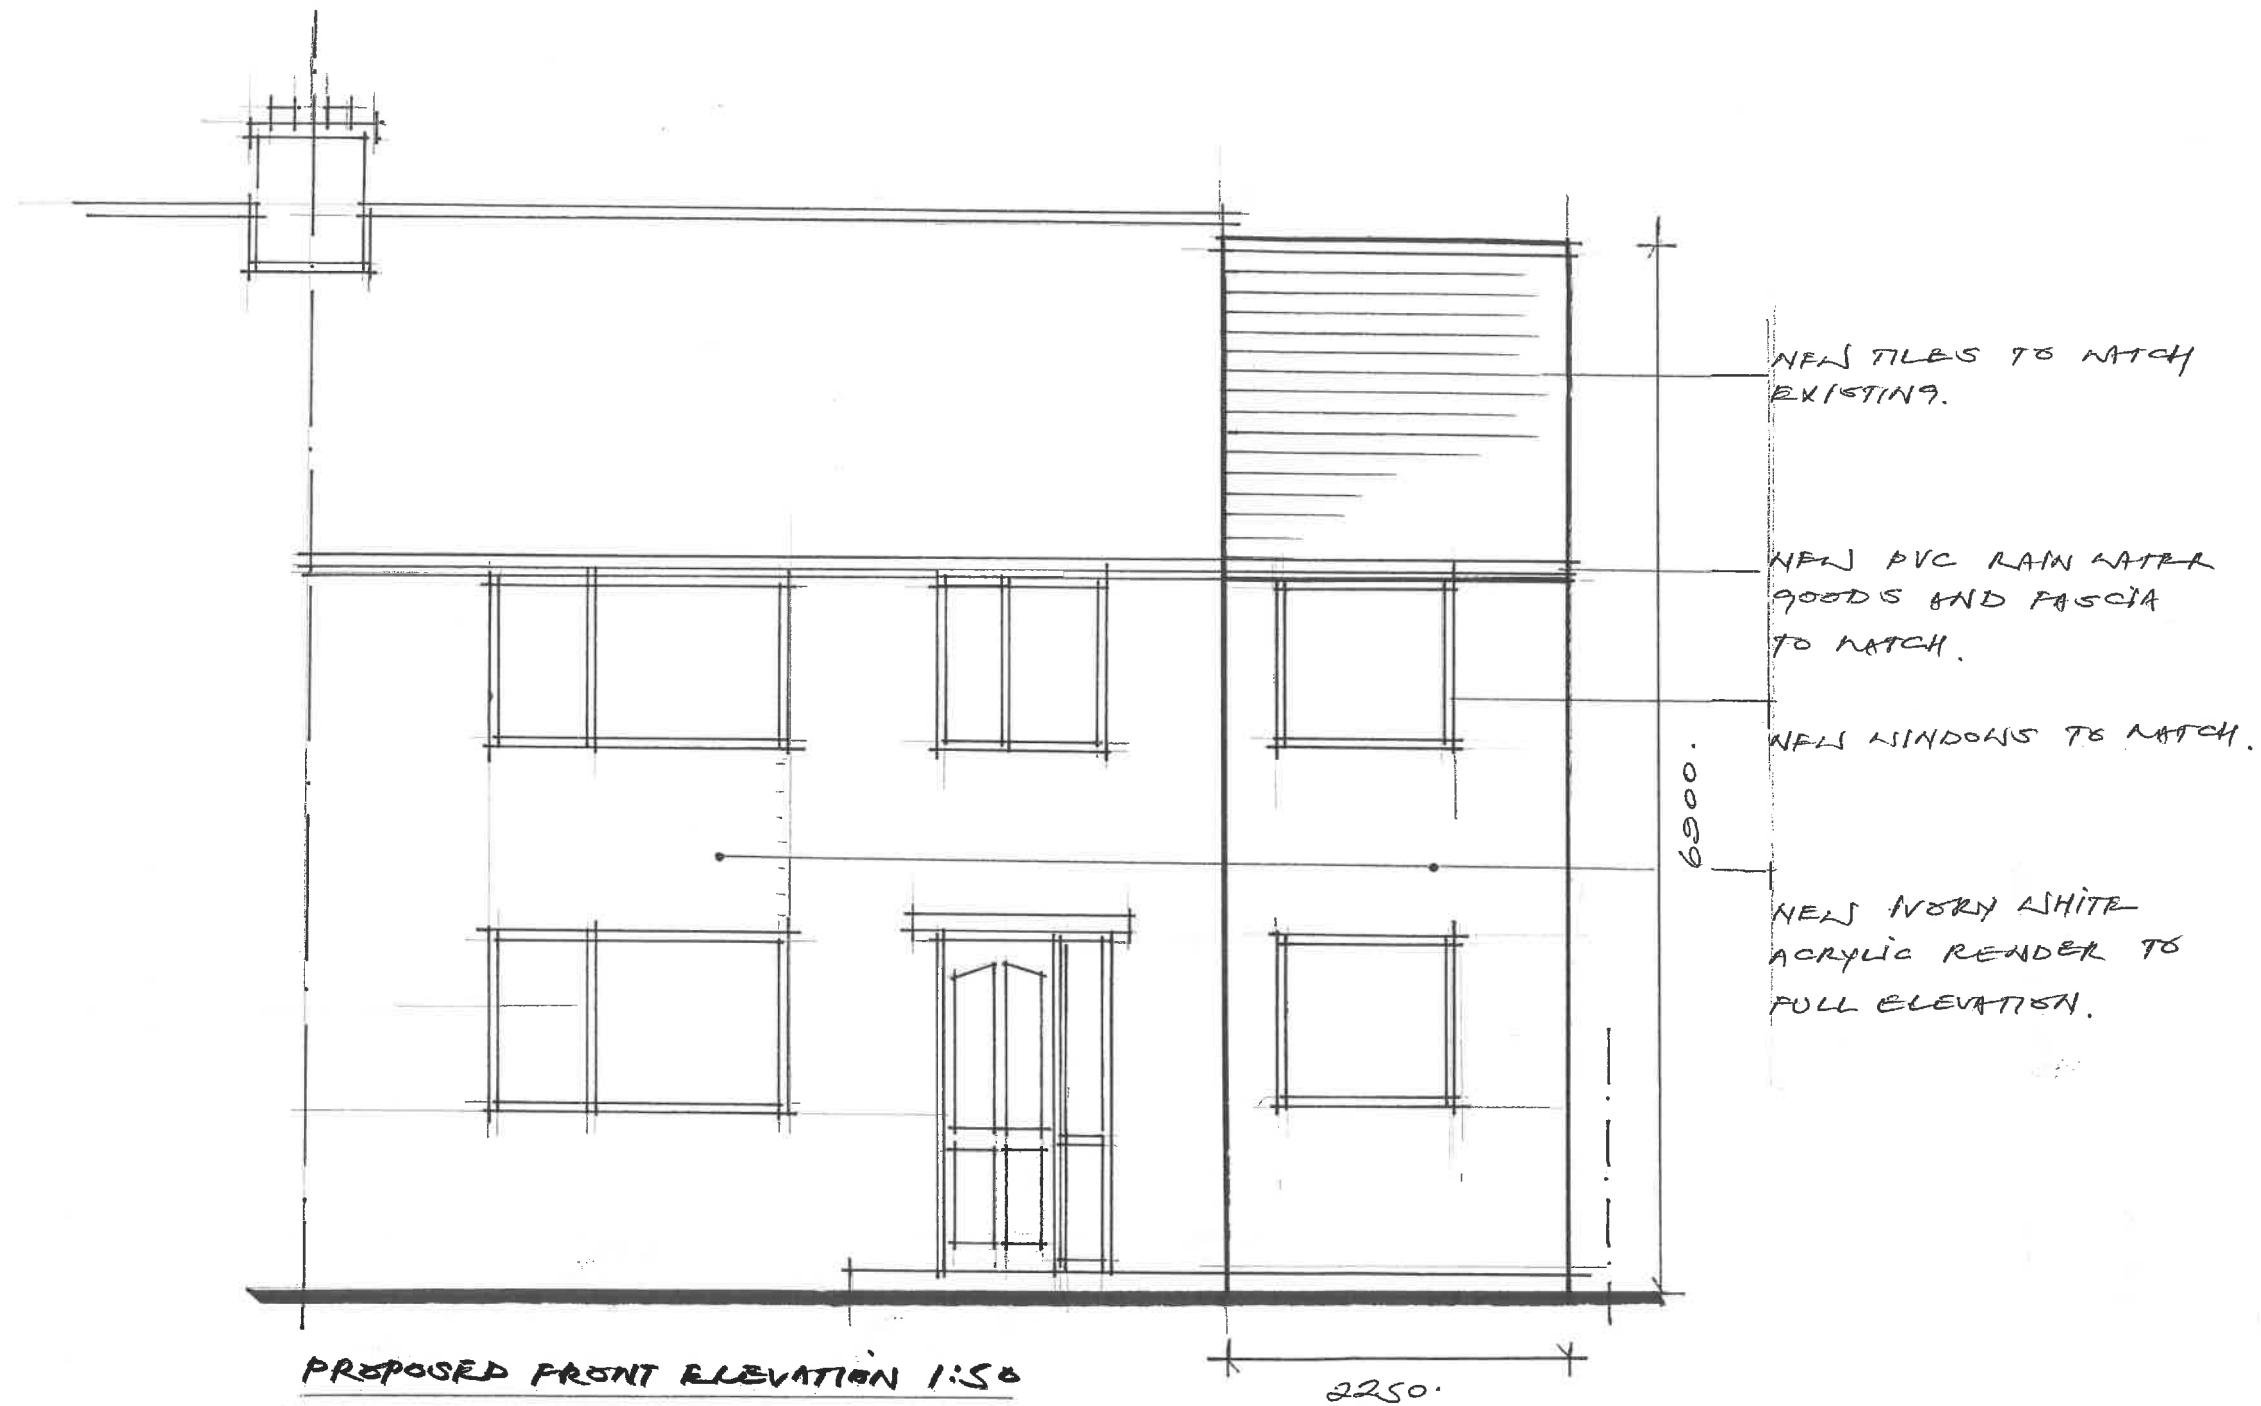

1:50
 PROPOSED FRONT ELEVATION
 NOT CALIBRATED CLOSE
 RAINWATER
 BURY BLDG SCH.
 P. STRANGLAND AUG 2004
 DO NOT SCALE FROM DWG.