


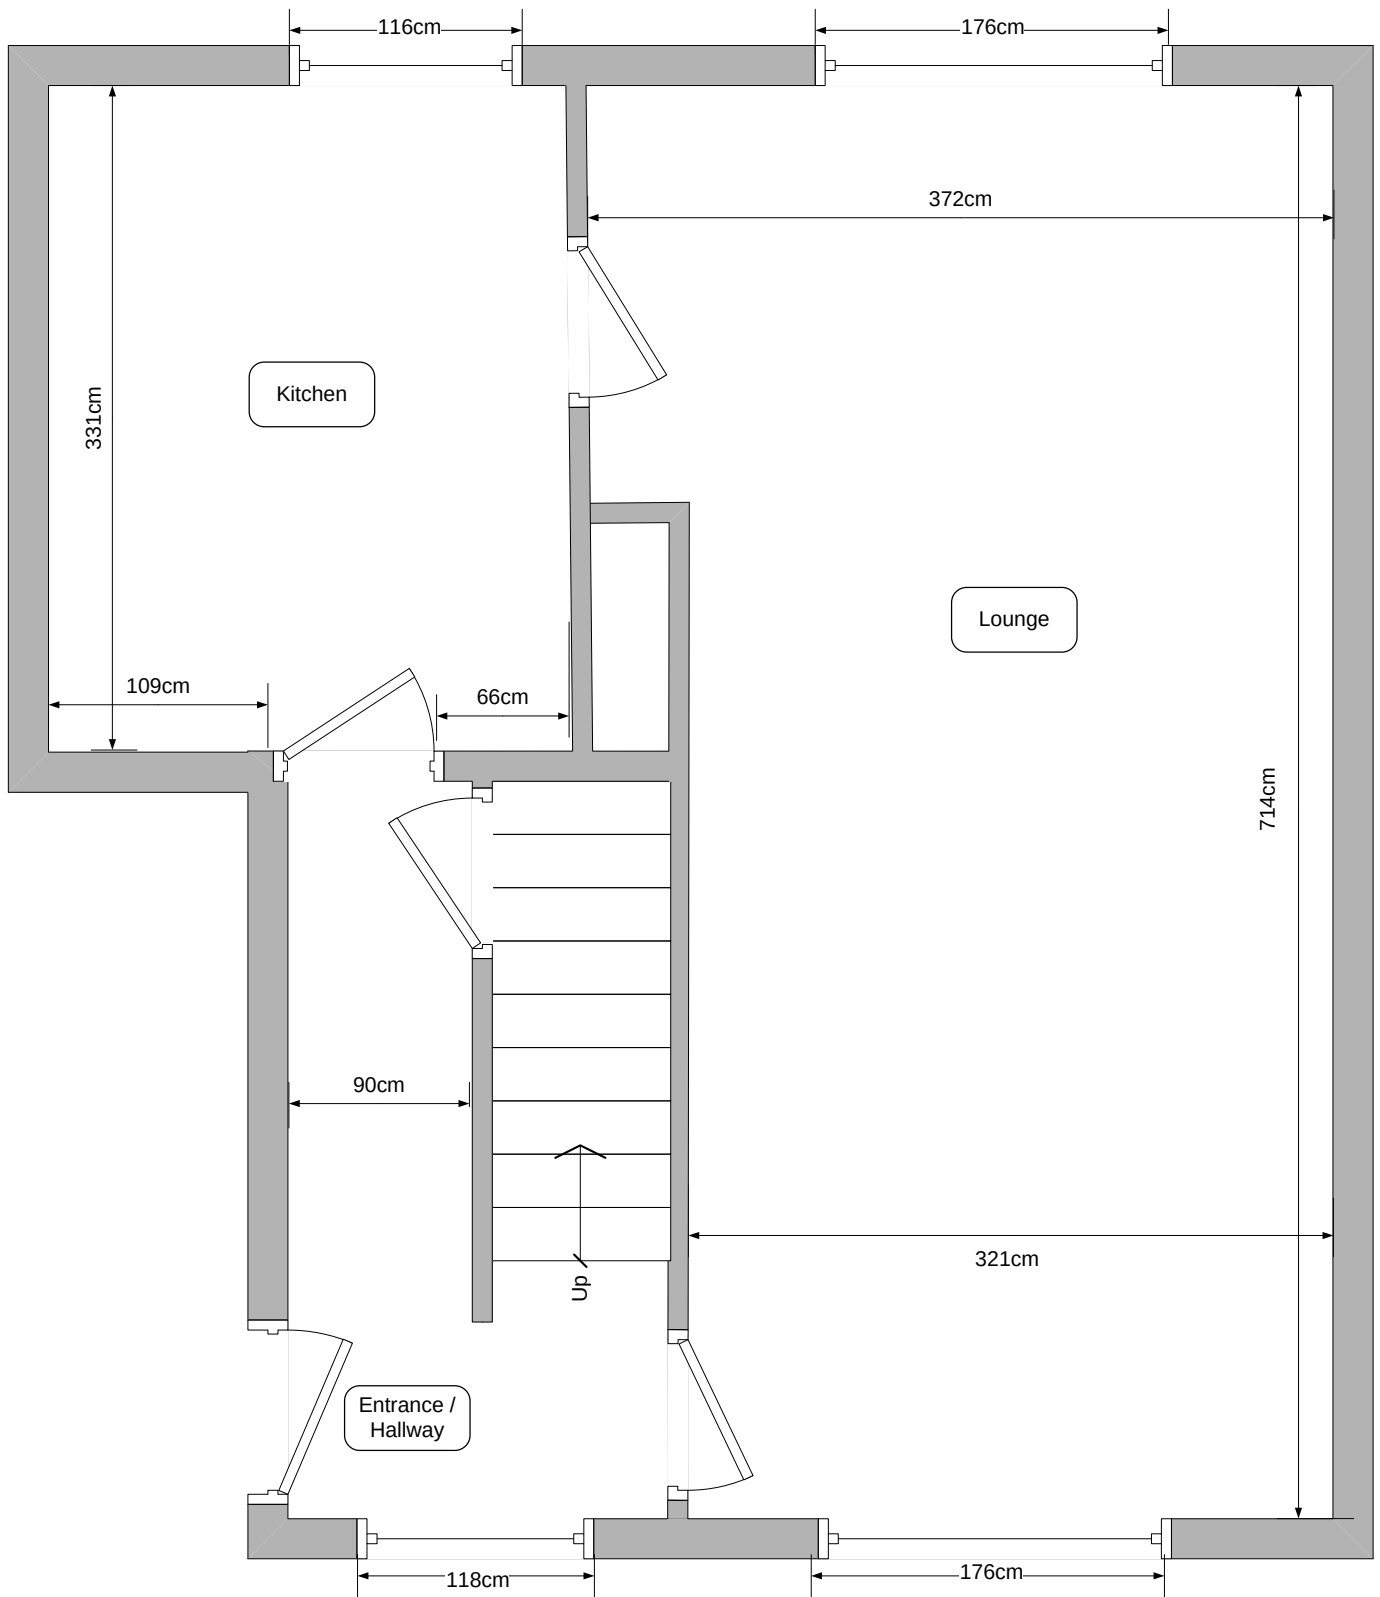

Total GIFA 86m²
(1st & 2nd Floor)

Former Office / Meeting Room,
40 Topping Fold Road, Bury
Proposed 1st Floor Plan

1:25 Scale