


SITE LOCATION PLAN 1-500

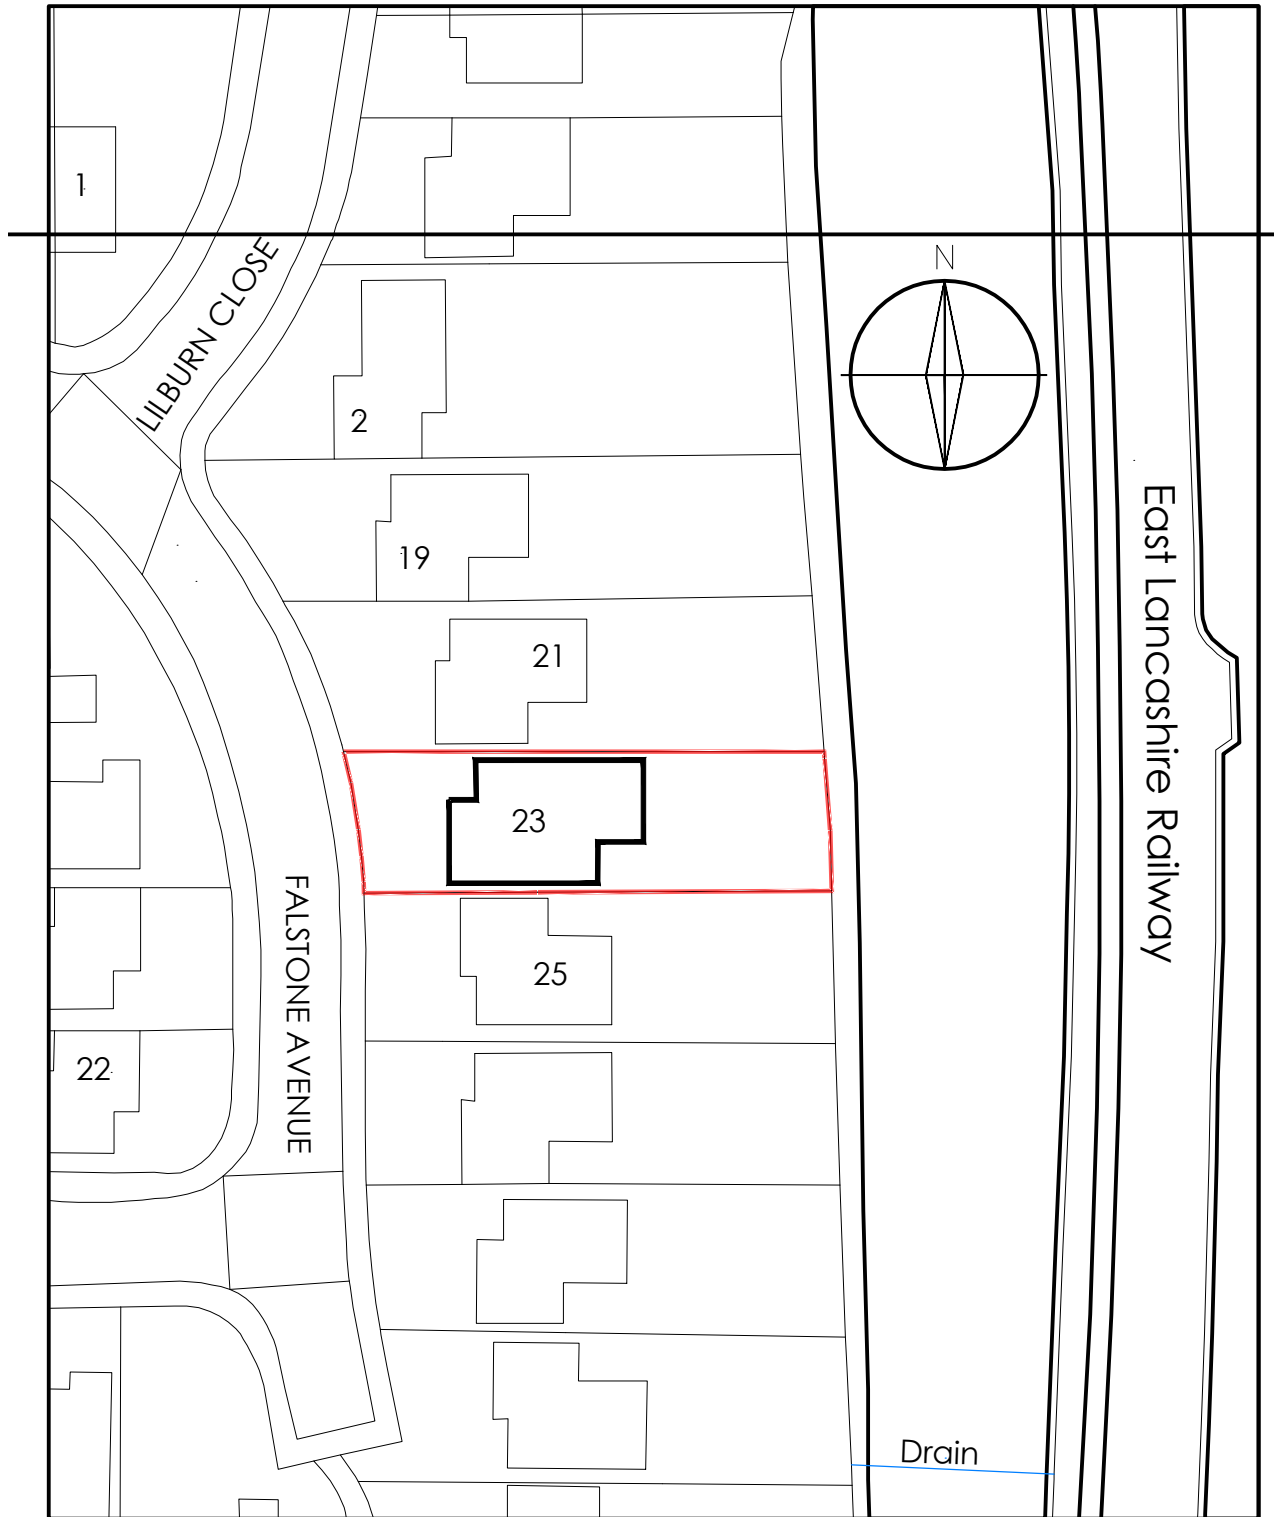

CLIENT Mr Jon Wheeler	TITLE Site Location Plan				435-437 WALMERSLEY ROAD BURY LANCASHIRE BL9 5EU T : 0161 797 2077 F : 0161 797 2088 E : info@equilibriumarchitects.co.uk 
PROJECT Proposed Extension and Remodelling Works at 23 Falstone Ave, Ramsbottom	SCALE 1:500 @ A4	DATE Feb' 22	DRAWN MK	CHECKED -	
	DRAWING NO. R-0714-SLP	CAD REFERENCE NO.		REVISION -	