



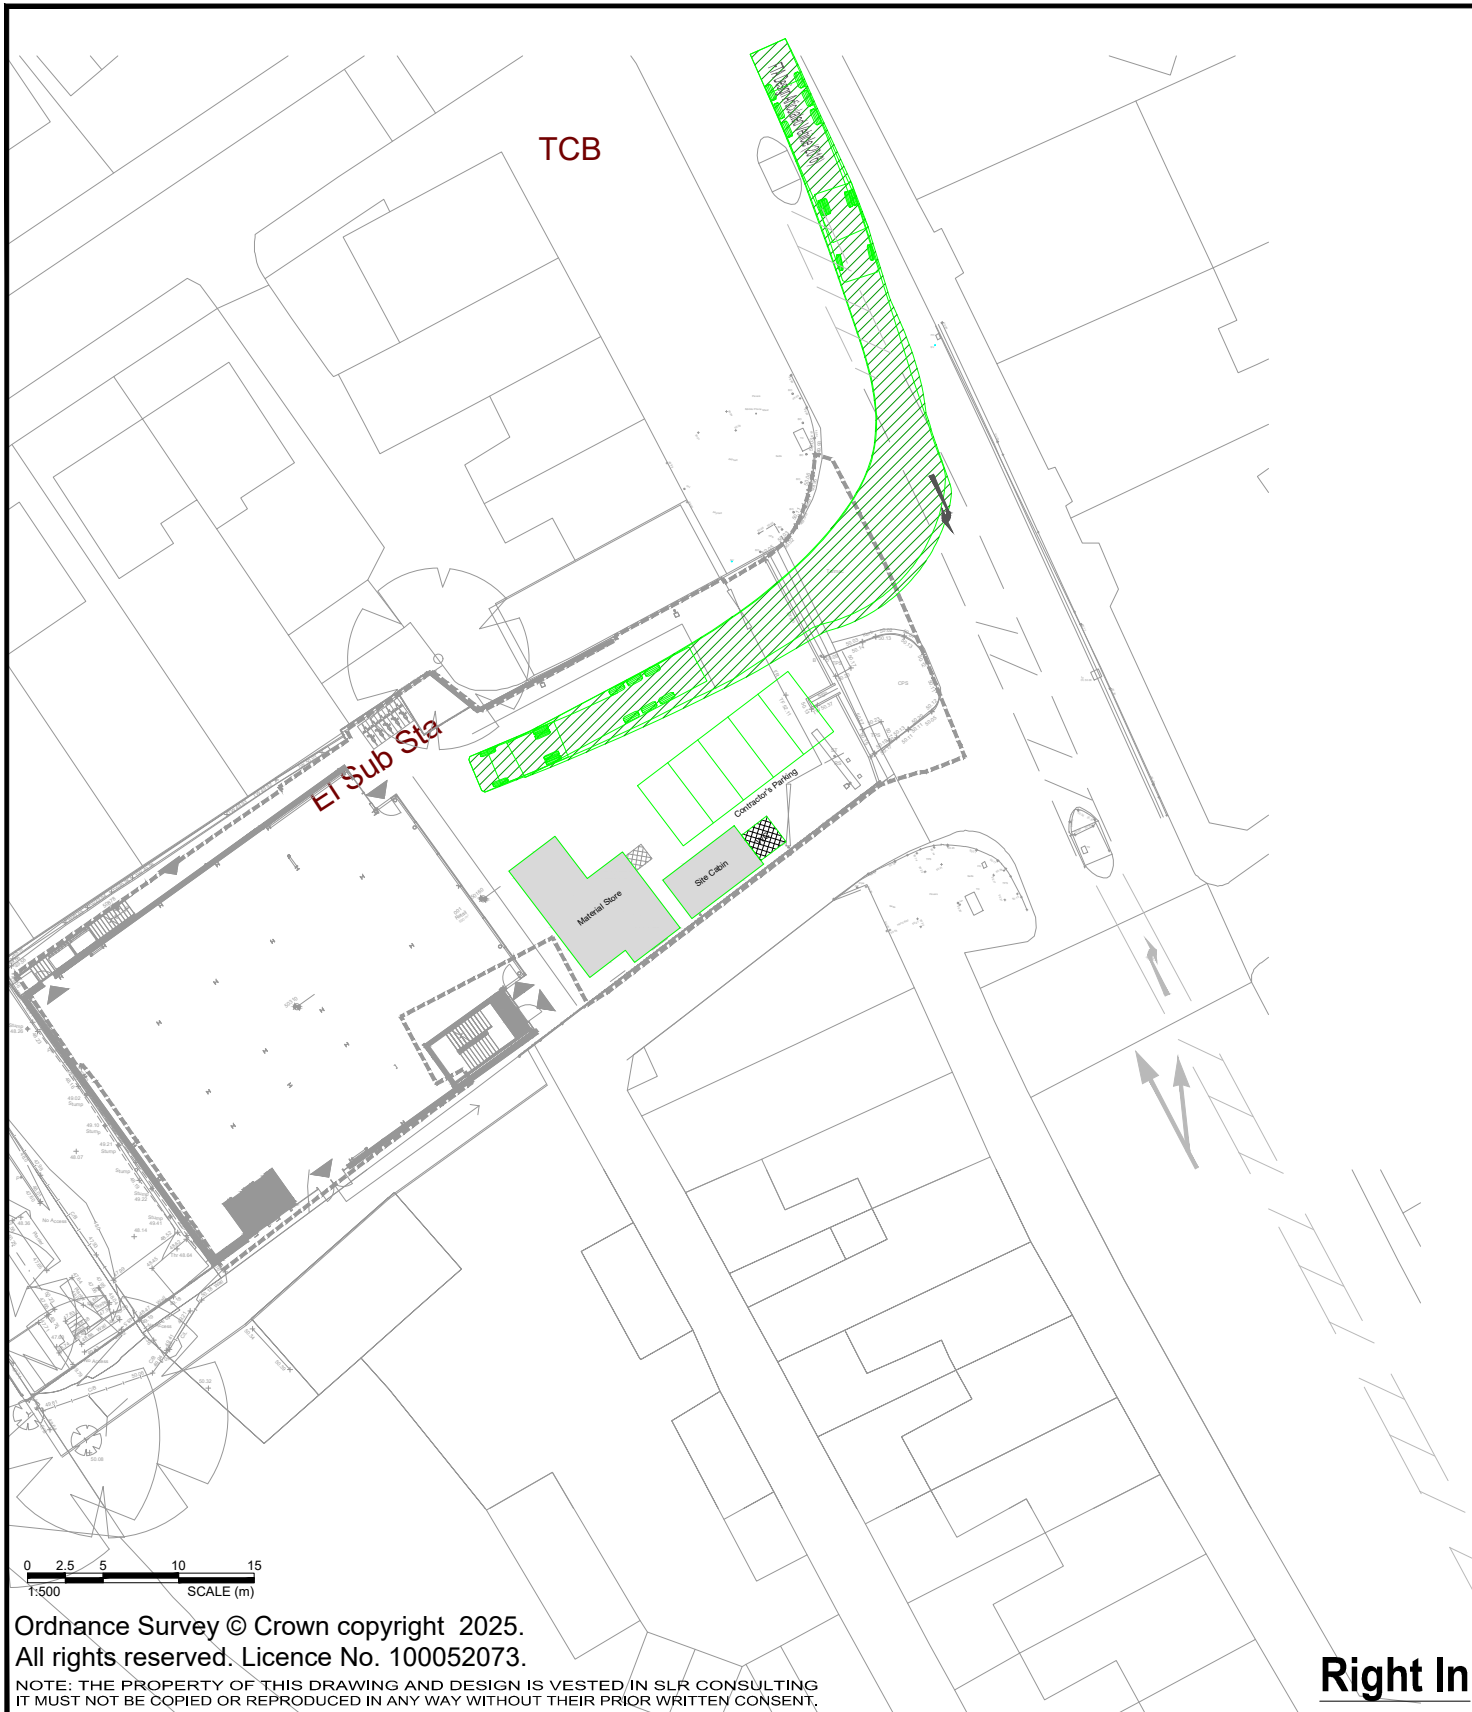

Ordnance Survey © Crown copyright 2025.
All rights reserved. Licence No. 100052073.
NOTE: THE PROPERTY OF THIS DRAWING AND DESIGN IS VESTED IN SLR CONSULTING
IT MUST NOT BE COPIED OR REPRODUCED IN ANY WAY WITHOUT THEIR PRIOR WRITTEN CONSENT.

Right In

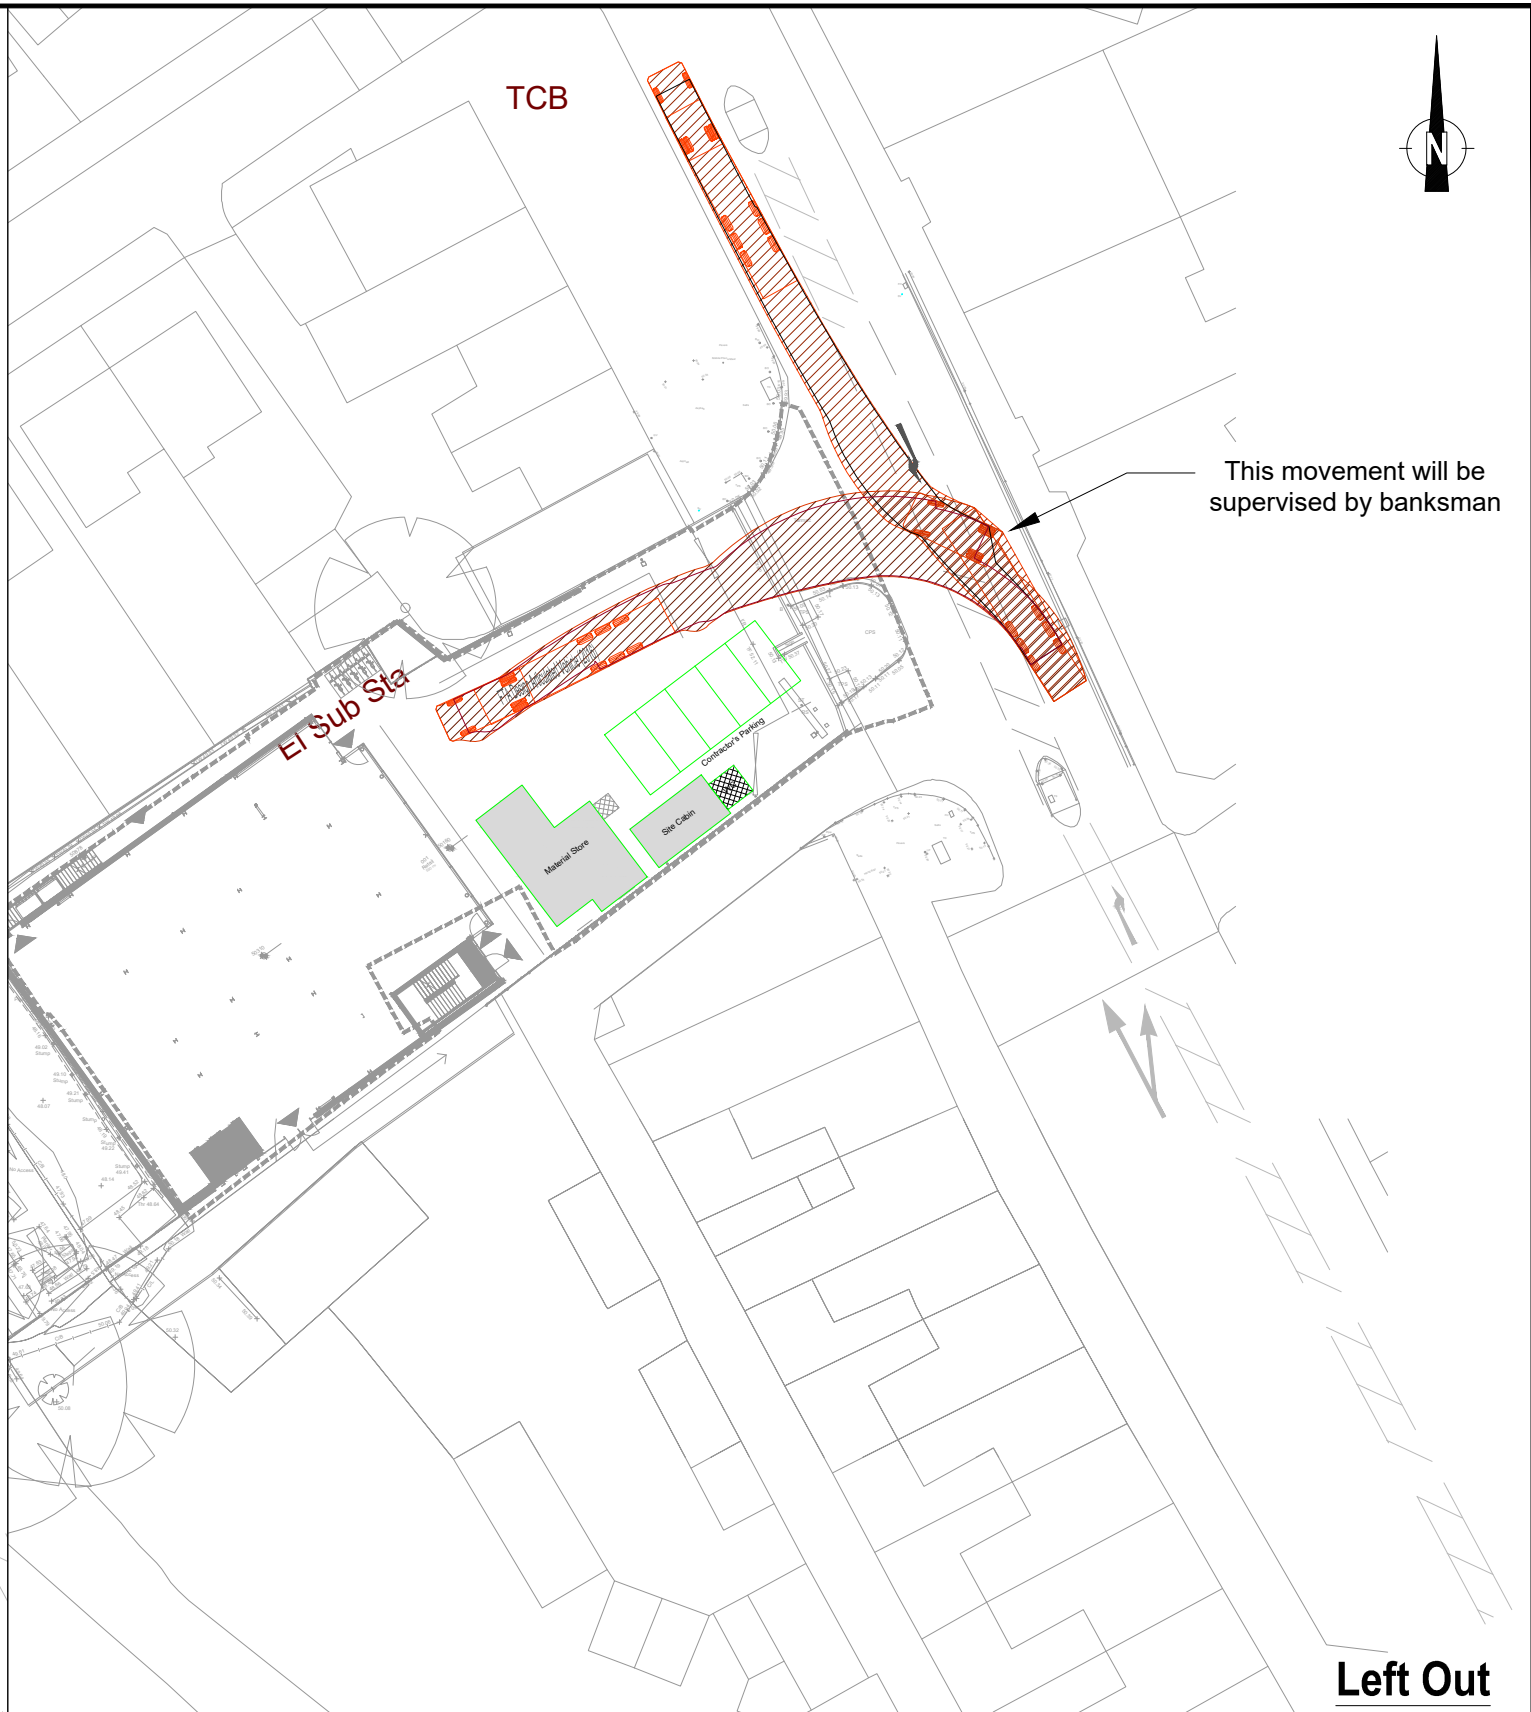


This movement will be supervised by banksman

Left Out

REV.	DETAILS	DRAWN	CHECKED	DATE

Notes:

1. This is not a construction drawing and is intended for illustrative purposes only.
2. White lining is indicative only.

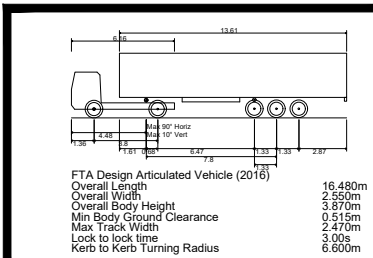

BURY OLD ROAD

SWEPT PATH ANALYSIS: 16.5M ARTICULATED
VEHICLE-(SHEET 2 OF 2)

DRAWN:	CHECKED:	DATE:	SCALES:
RB	IC	31.10.25	1:500 at A3

UNIMORE LIMITED



DRAWING NUMBER:	REVISION:
410.067423.00001-TR101	A