



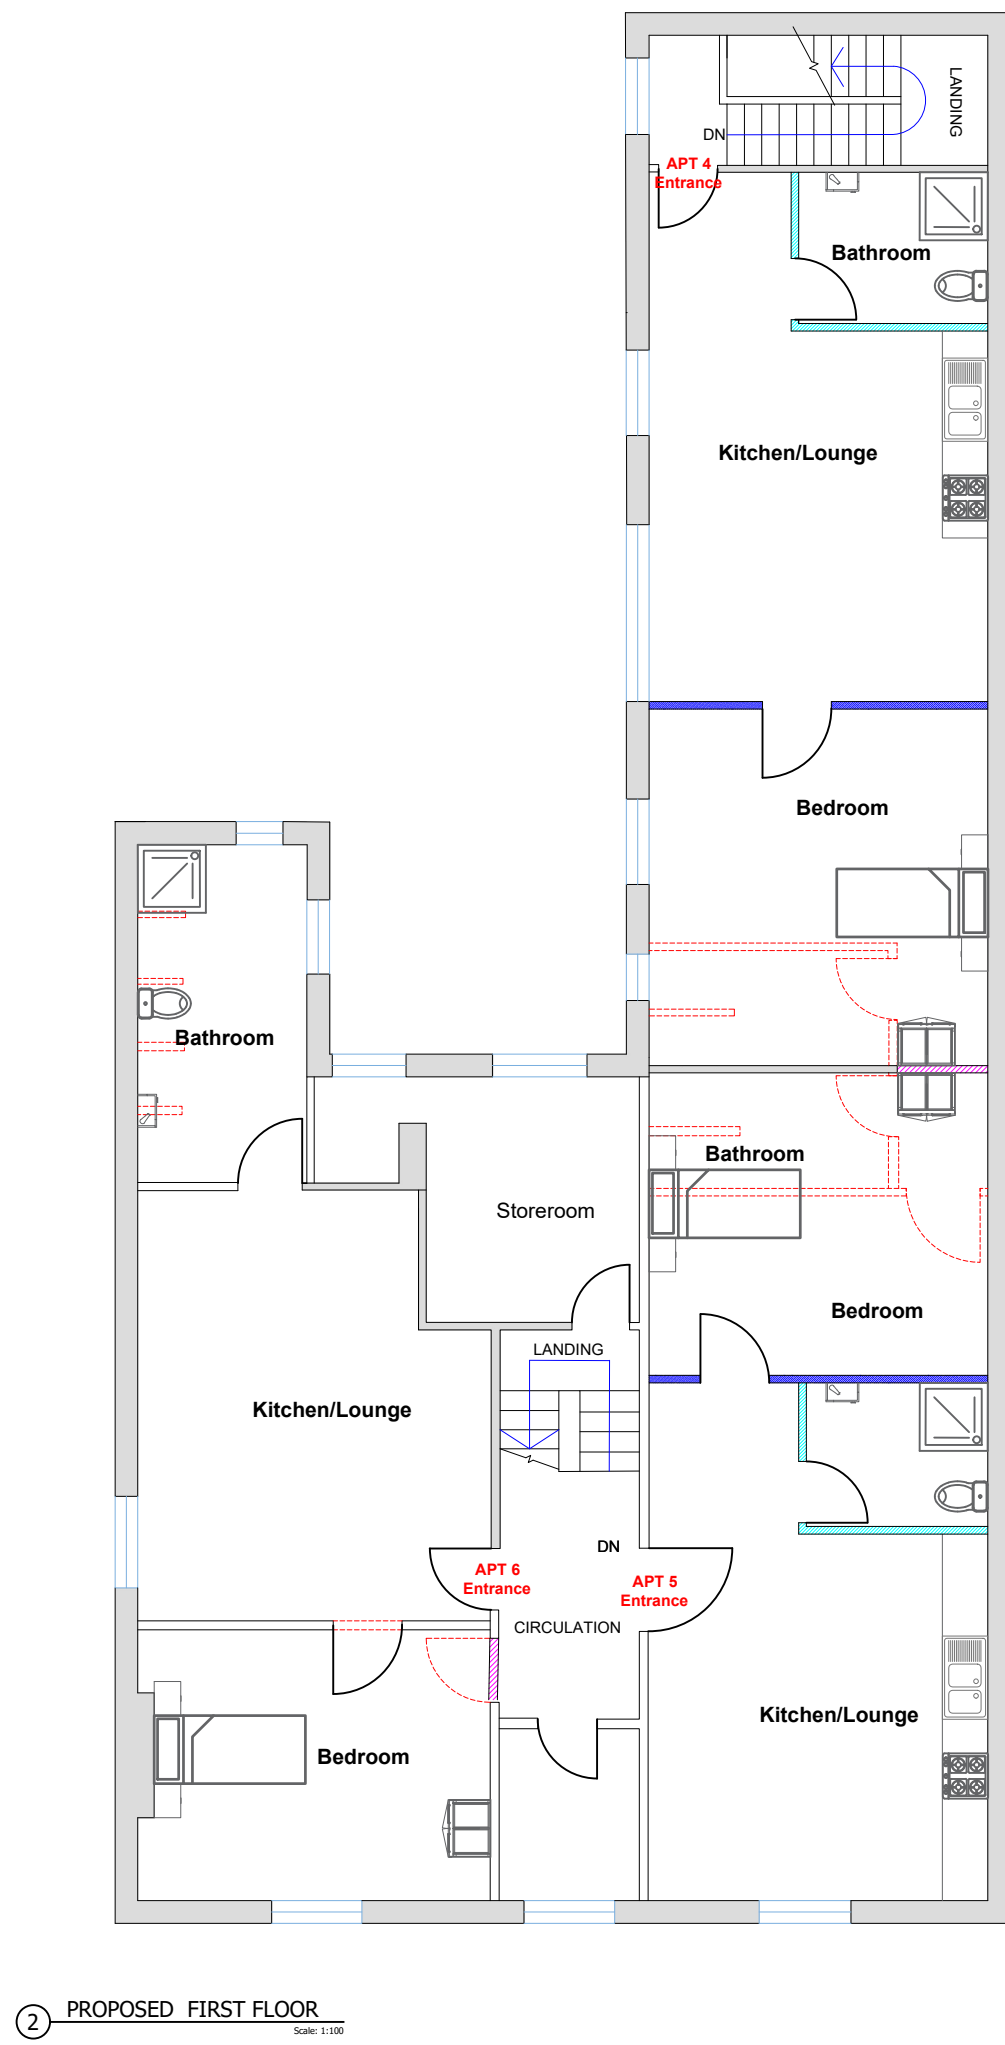

Schedule	
Item	Specification
	Existing Wall Blocked
	Existing Wall Demolished
	Proposed Wall
	LINTEL
	Bathroom Timber Wall
	Masonry Wall

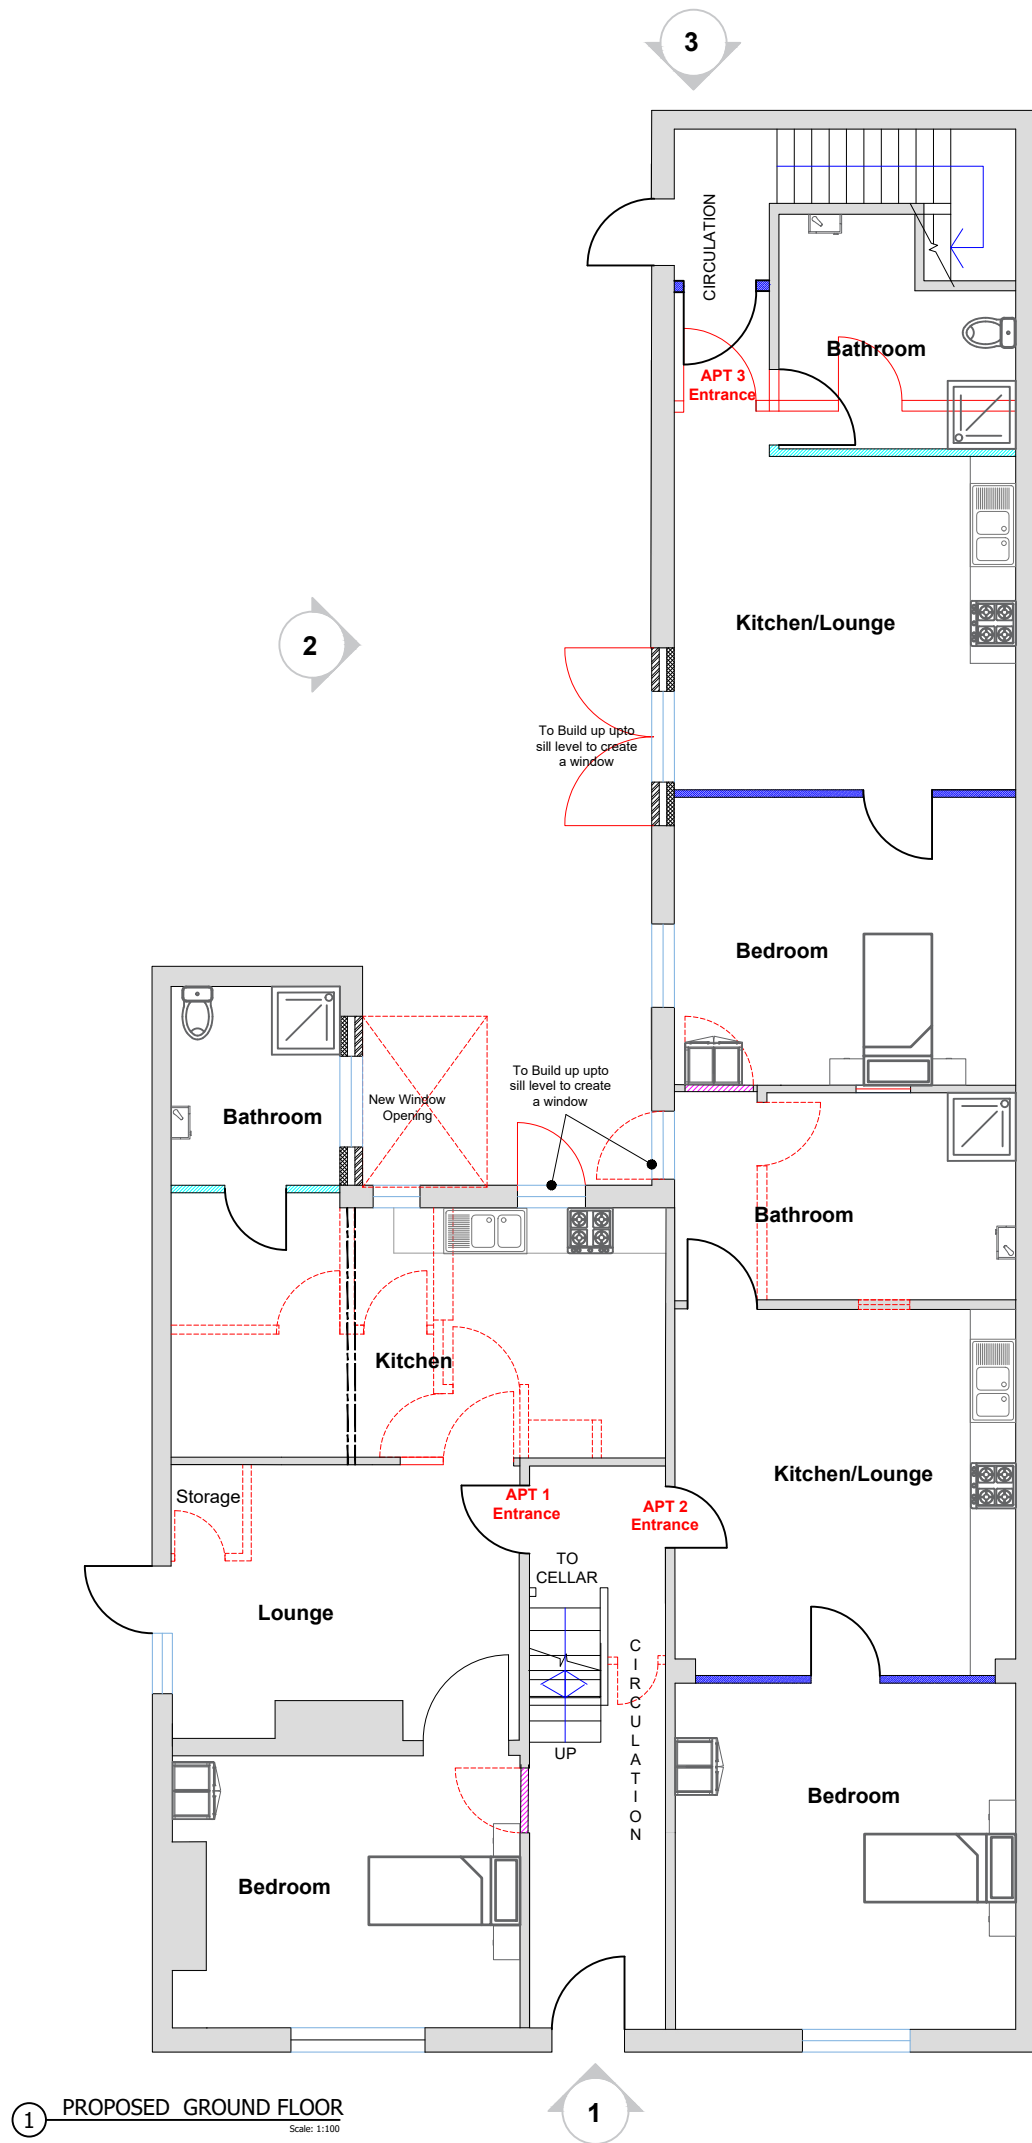

10a Goose Green,
Altrincham,
Cheshire, WA14 1DW
T: 0333 3580202, E:info@redside.org.uk

Blackburn Street, Radcliffe

127 Blackburn Street
Radcliffe
Manchester,
M26 3WQ

Proposed Floor's Plan

Drawing No: RCRPLN.06

Scale: 1:100 @ A3

Issue Date: 11.01.2023

Drawn: UBED

Checked: --

Revision Notes				
Date	Rev	By	Description	



Notes
This drawing is the copyright of RedSide Capital Resources Ltd. No reproduction of this drawing is allowed without prior permission. All Drawings must be checked and verified prior to commencement of work on site. All dimensions are in millimeters, unless otherwise stated. Anyone using this drawing (e.g. Contractor, Client, Supplier) is to check all dimensions on site prior to carrying out work or ordering of materials.