





5. Front - Existing
1:100

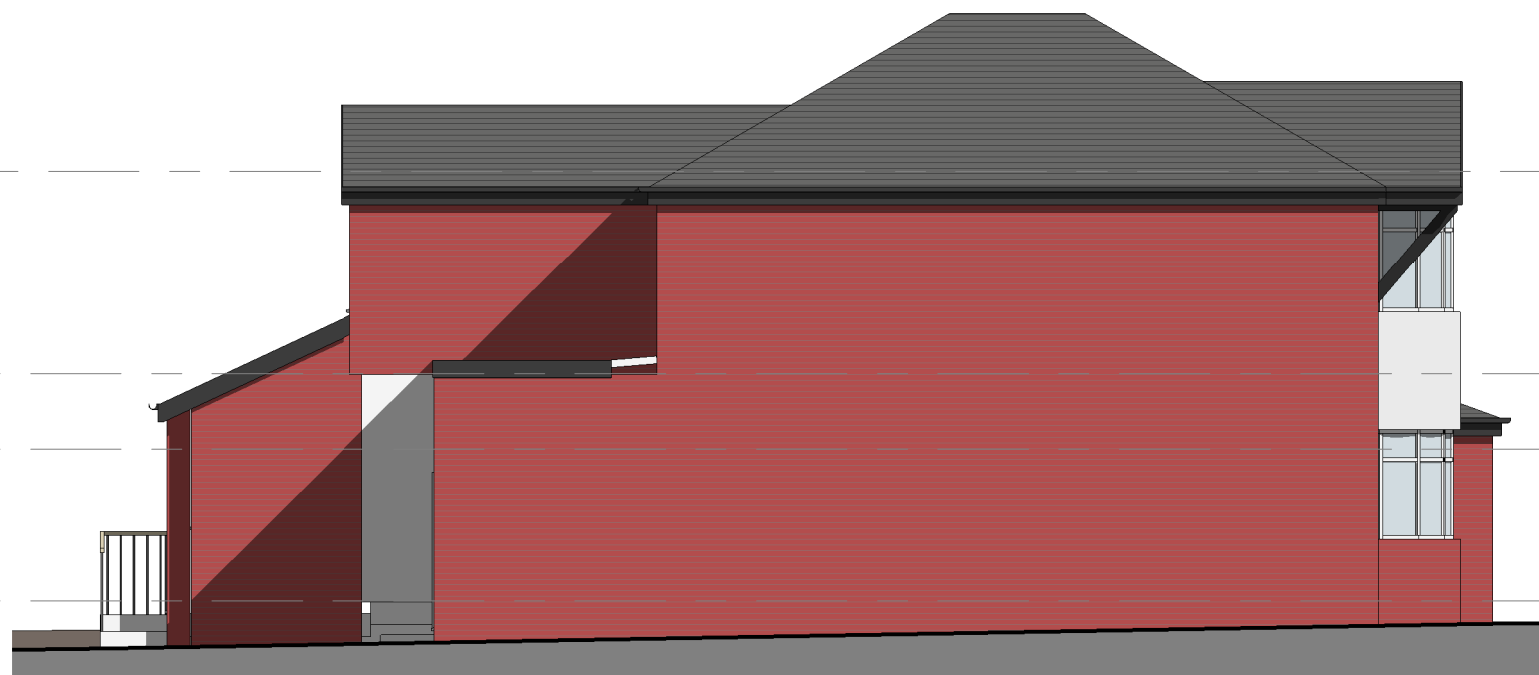


6. Left Side - Existing
1:100

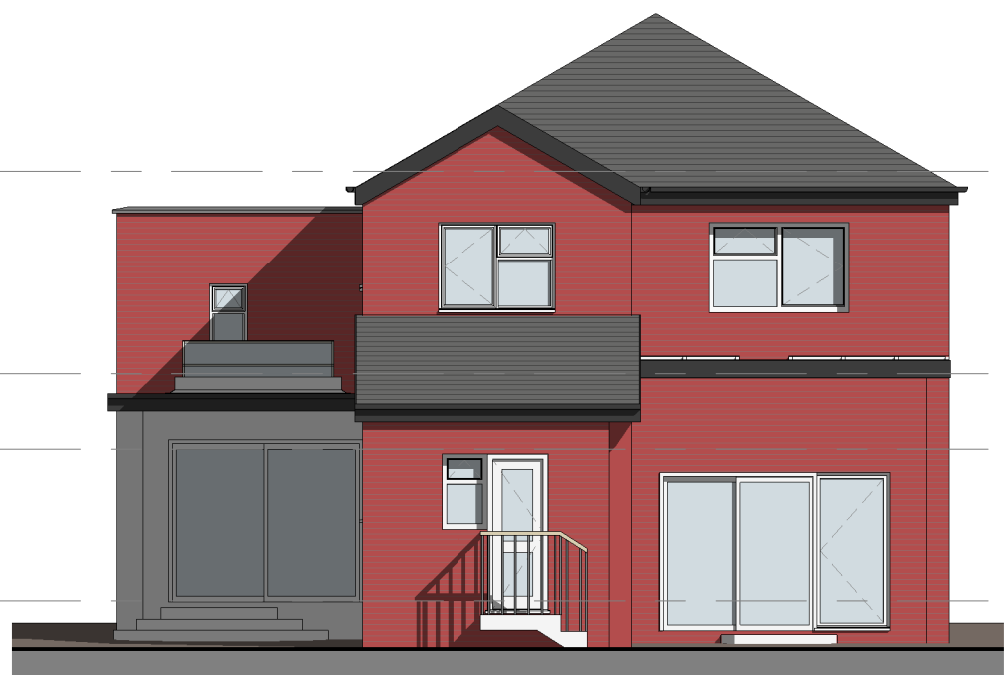


7. Rear - Existing
1:100



8. Right Side - Existing
1:100

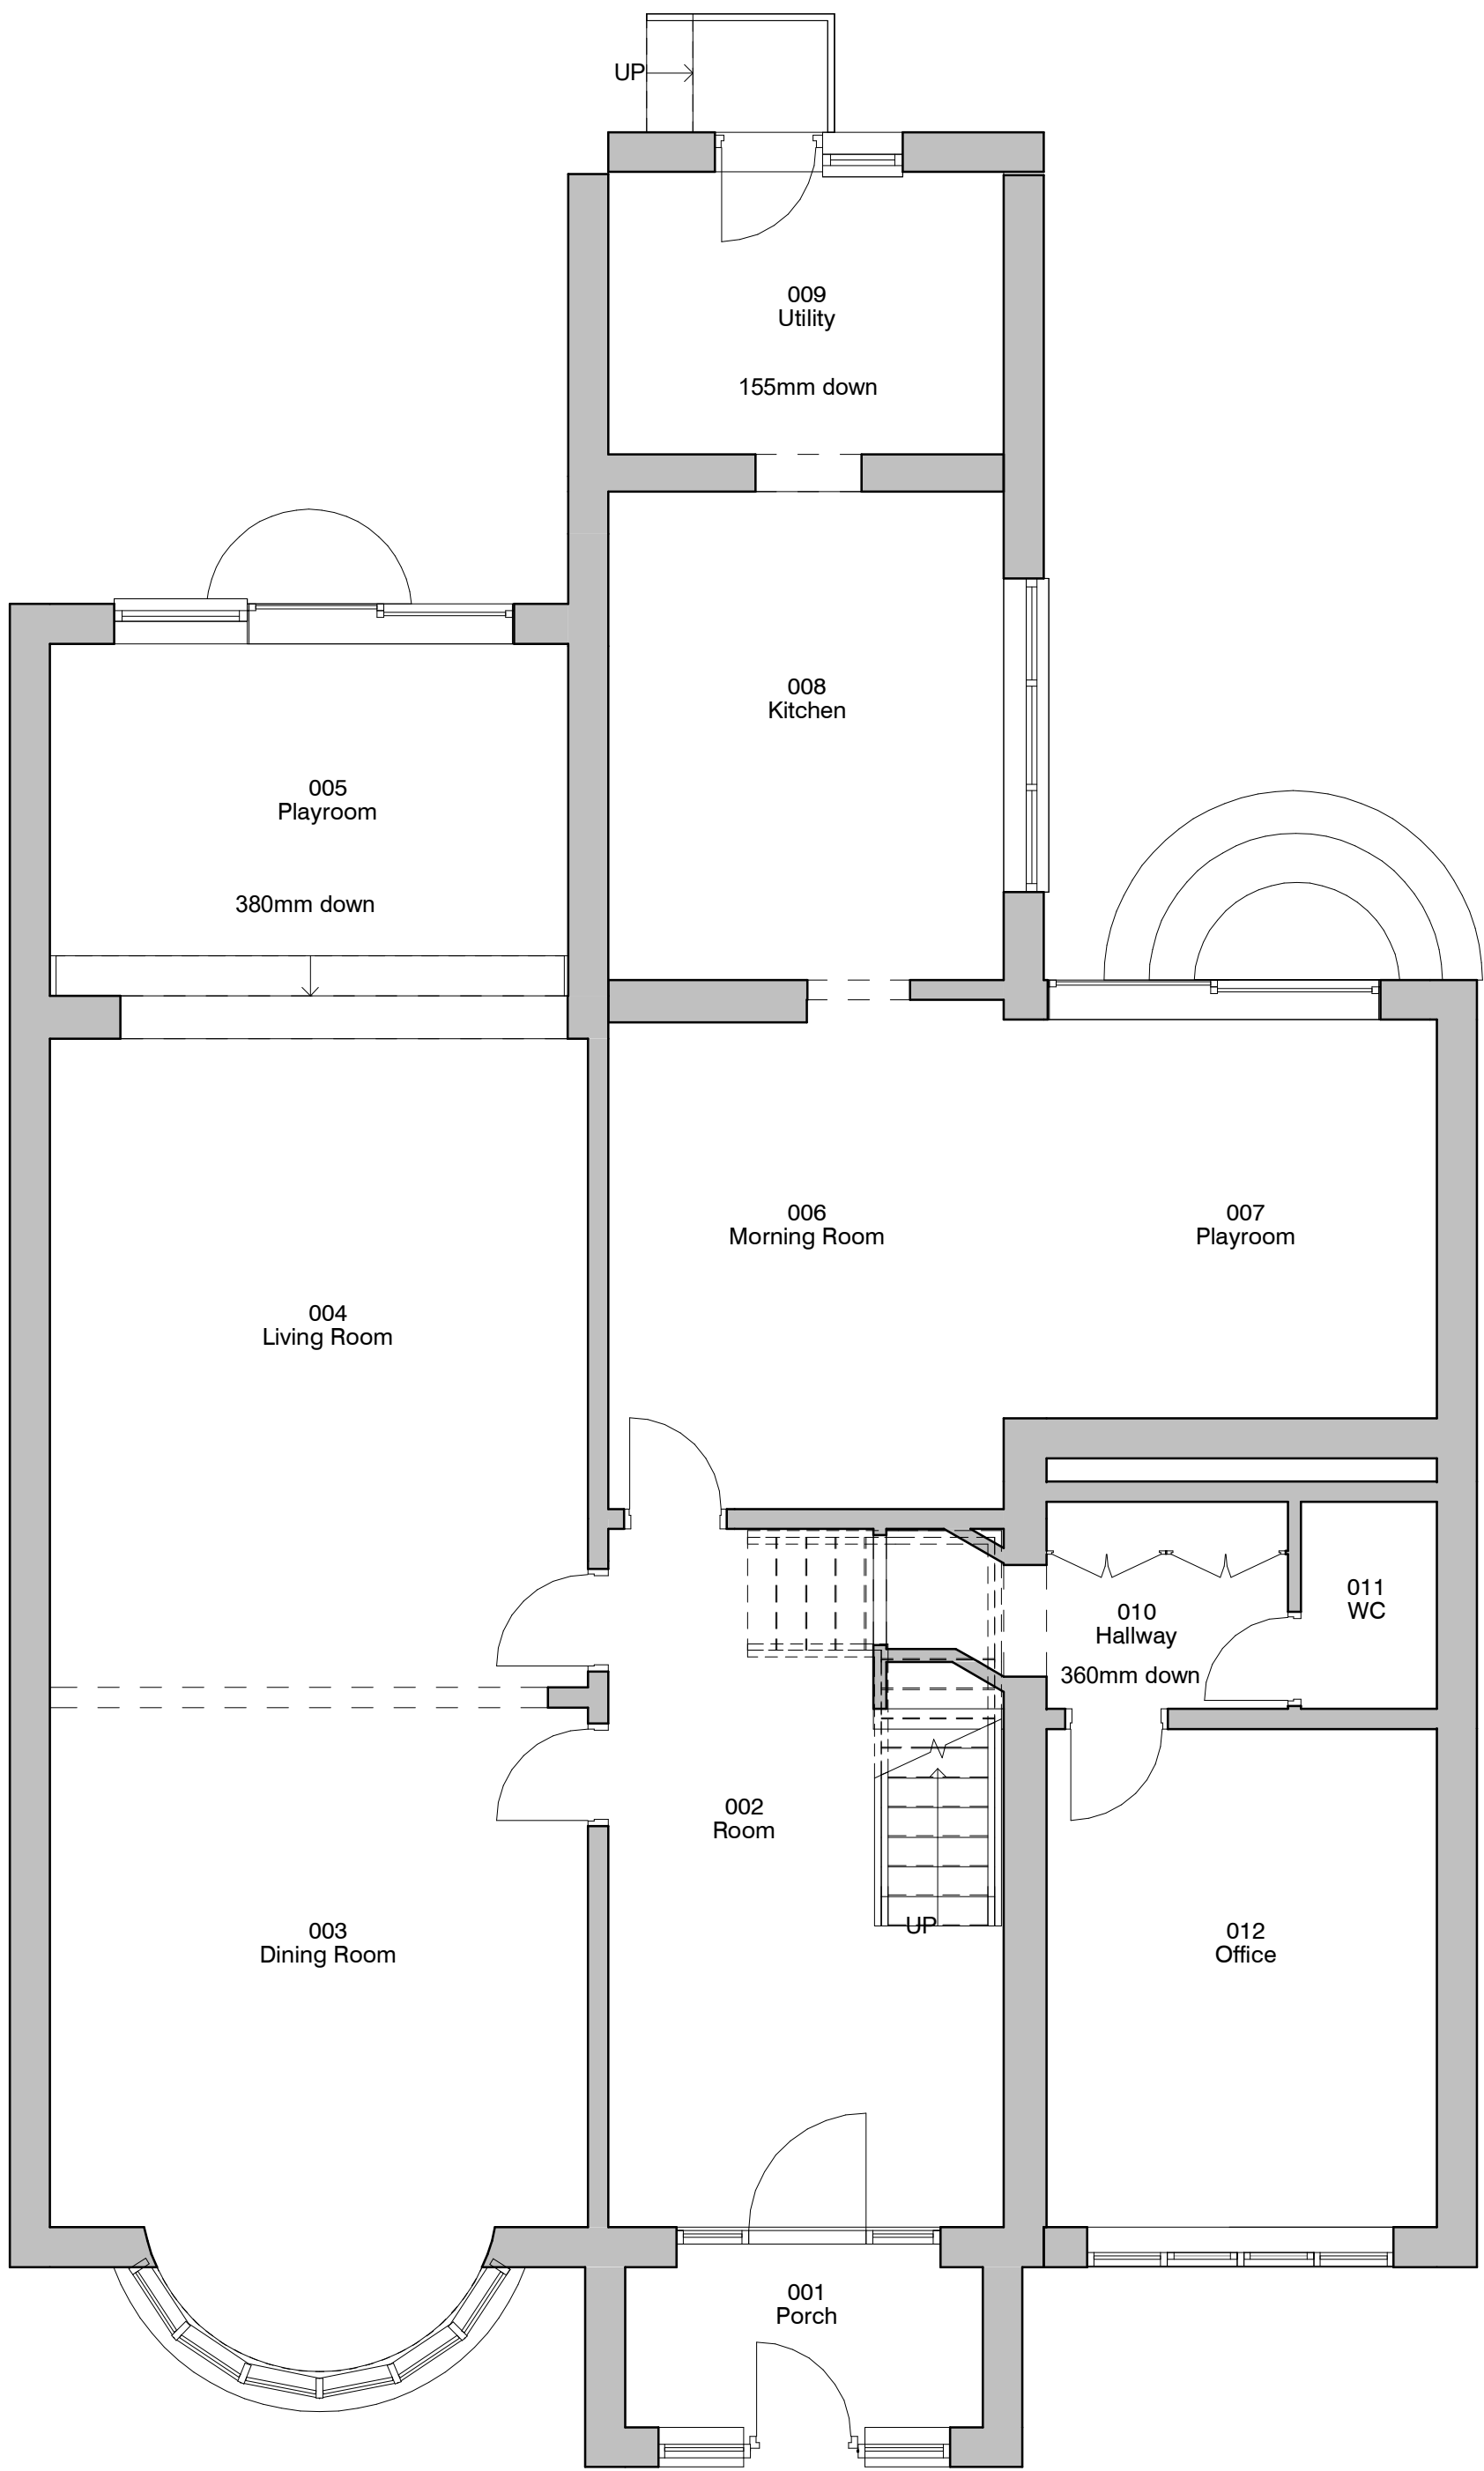

1. Level 0 - GA Existing
1:50

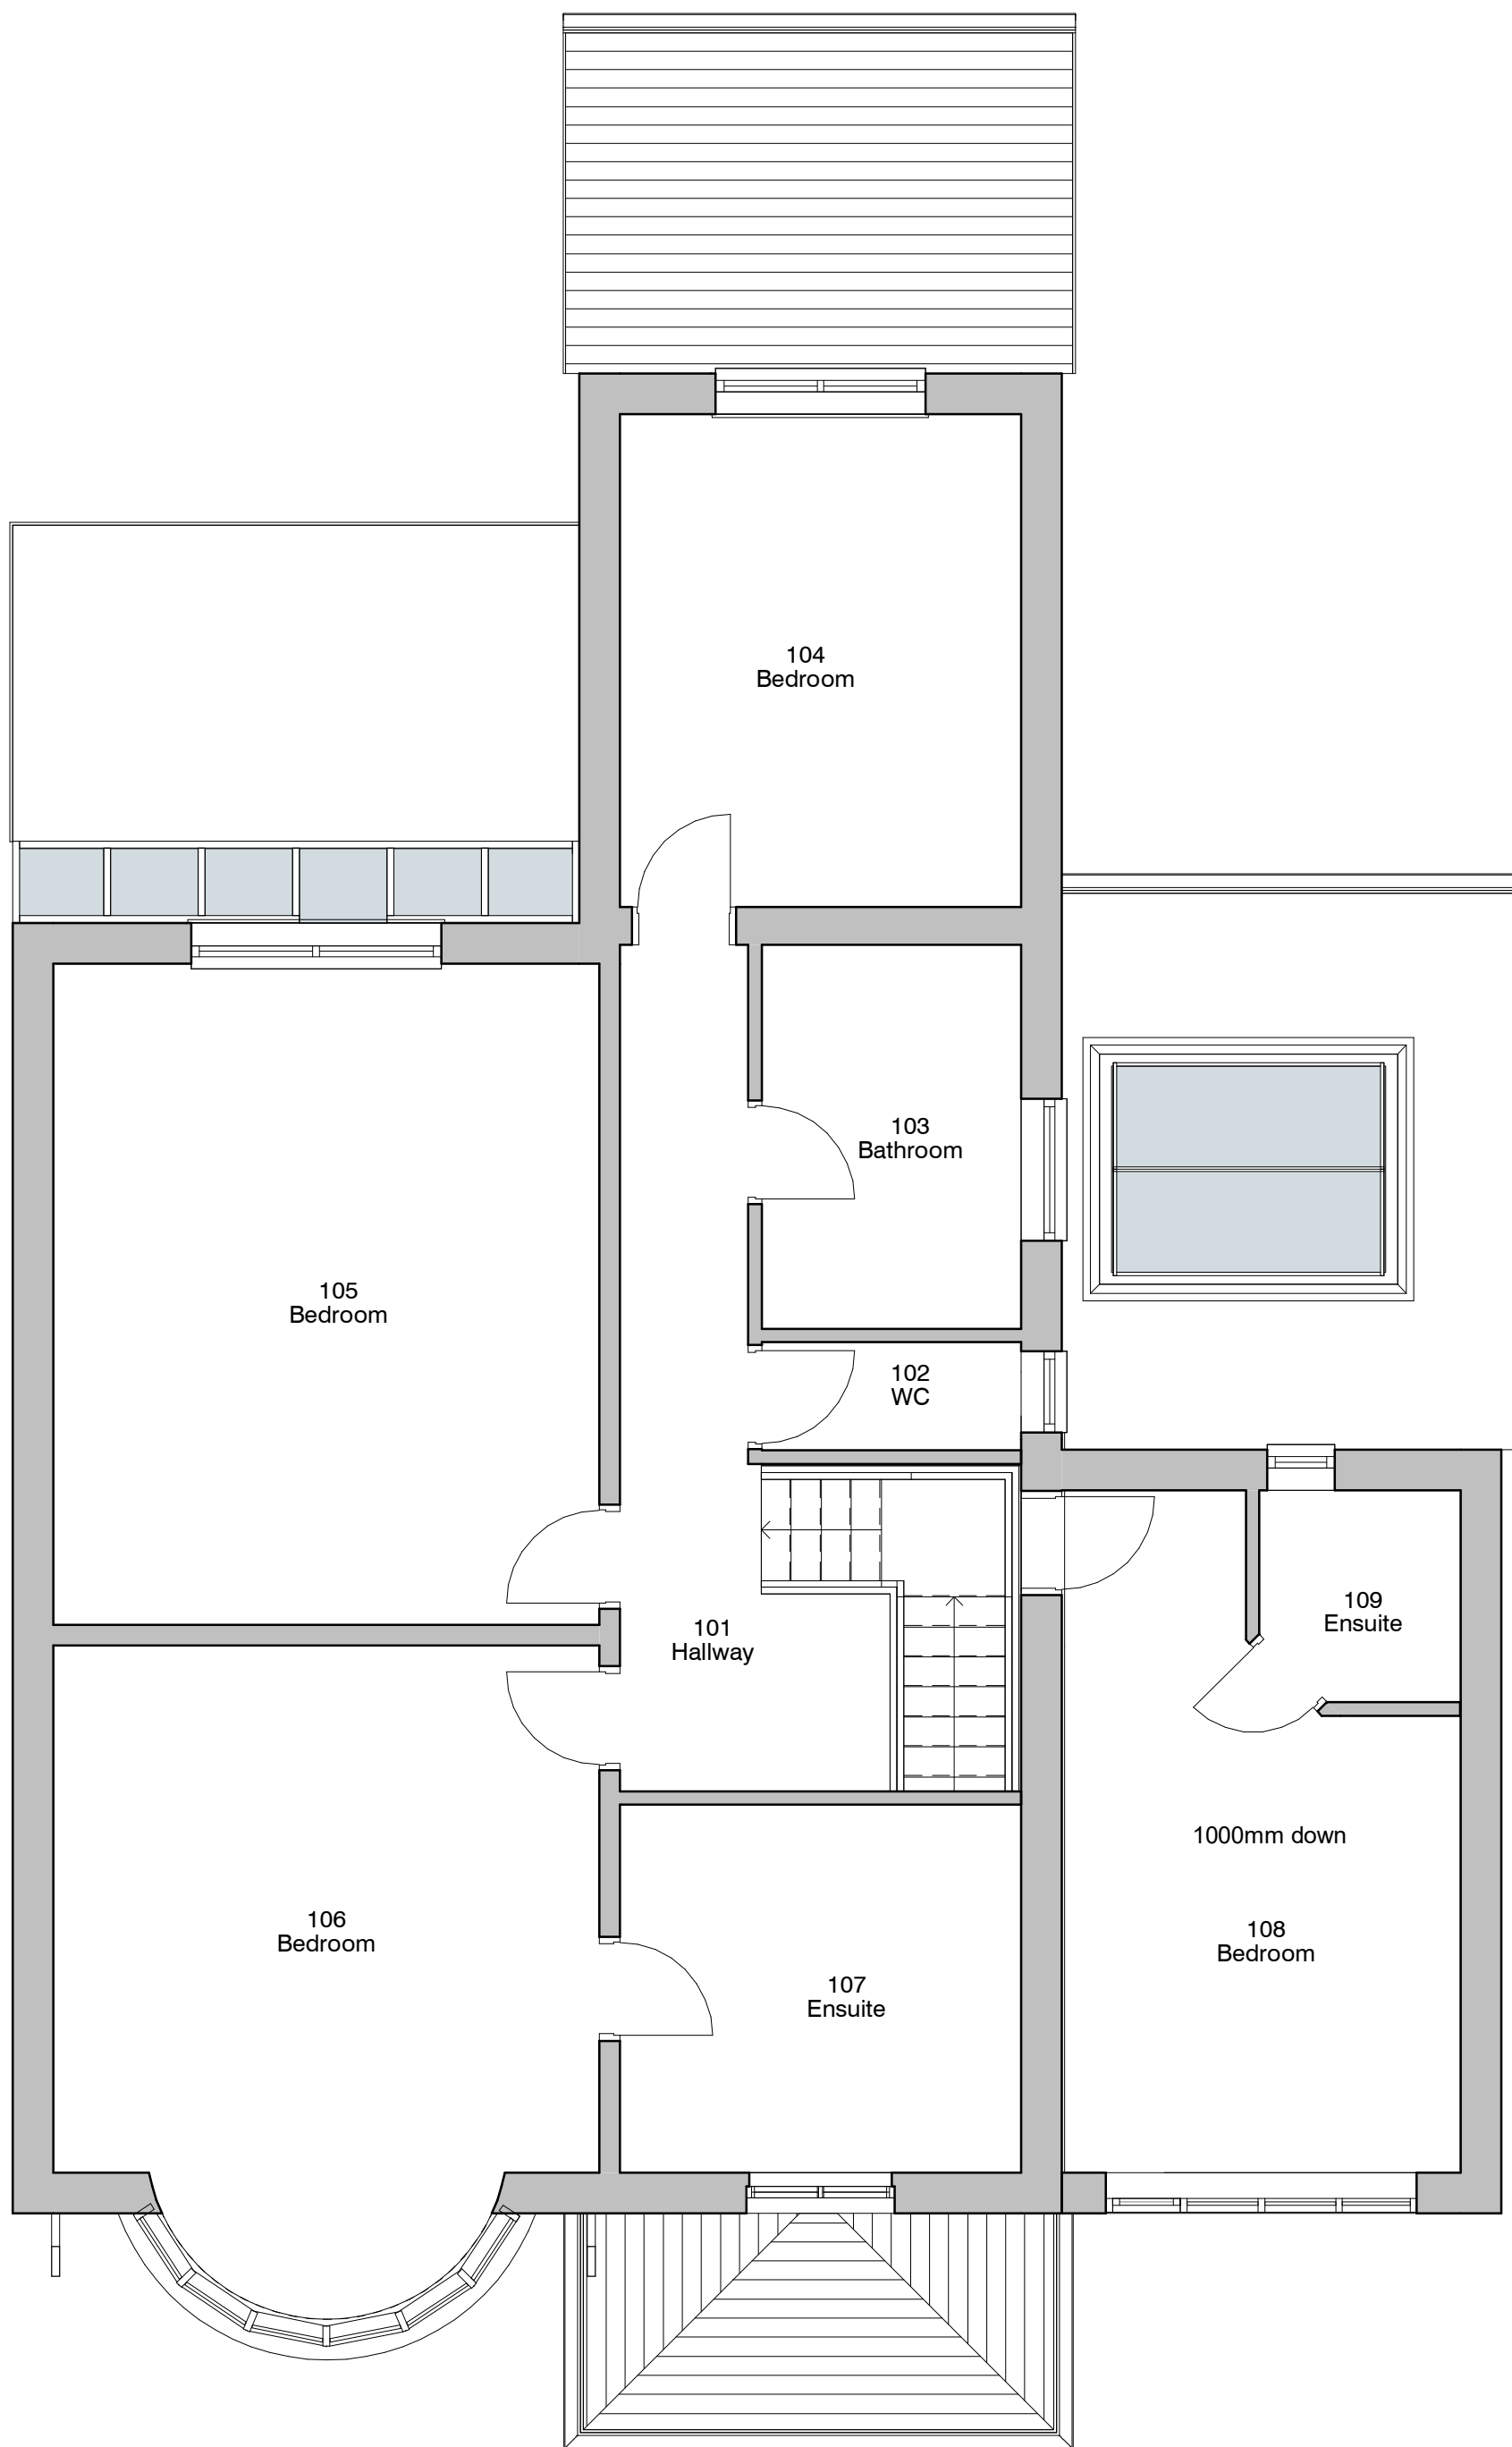

2. Level 1 - GA Existing
1:50



PROJECT	SCALE	DESCRIPTION	DATE	BY
17 Castle Hill Road	As indicated	04 AUG 2021	ER	
CLIENT	STATUS	PROJECT NO.	DRAWING NO.	REV.
Mr Bondt	PLANNING	DA21062.	002.	
TITLE	NOTES			
Existing GA Plans and Elevations	DISCLAIMER: ALL RIGHTS RESERVED. THIS DRAWING MUST NOT BE REPRODUCED WITHOUT WRITTEN CONSENT. ALL DIMENSIONS AND MATERIALS SHALL BE CHECKED AND CONFIRMED BY THE ARCHITECT PRIOR TO CONSTRUCTION. THE ARCHITECT SHALL BE RESPONSIBLE FOR THE ACCURACY OF THE INFORMATION PROVIDED. ALL DIMENSIONS SHALL BE IN ACCORDANCE WITH THE CURRENT STATUTORY LEGISLATION, INCLUDING CODES OF PRACTICE AND PREVIOUS EDITIONS. ALL DIMENSIONS ON THIS DRAWING ARE IN MILLIMETRES UNLESS OTHERWISE STATED.			