



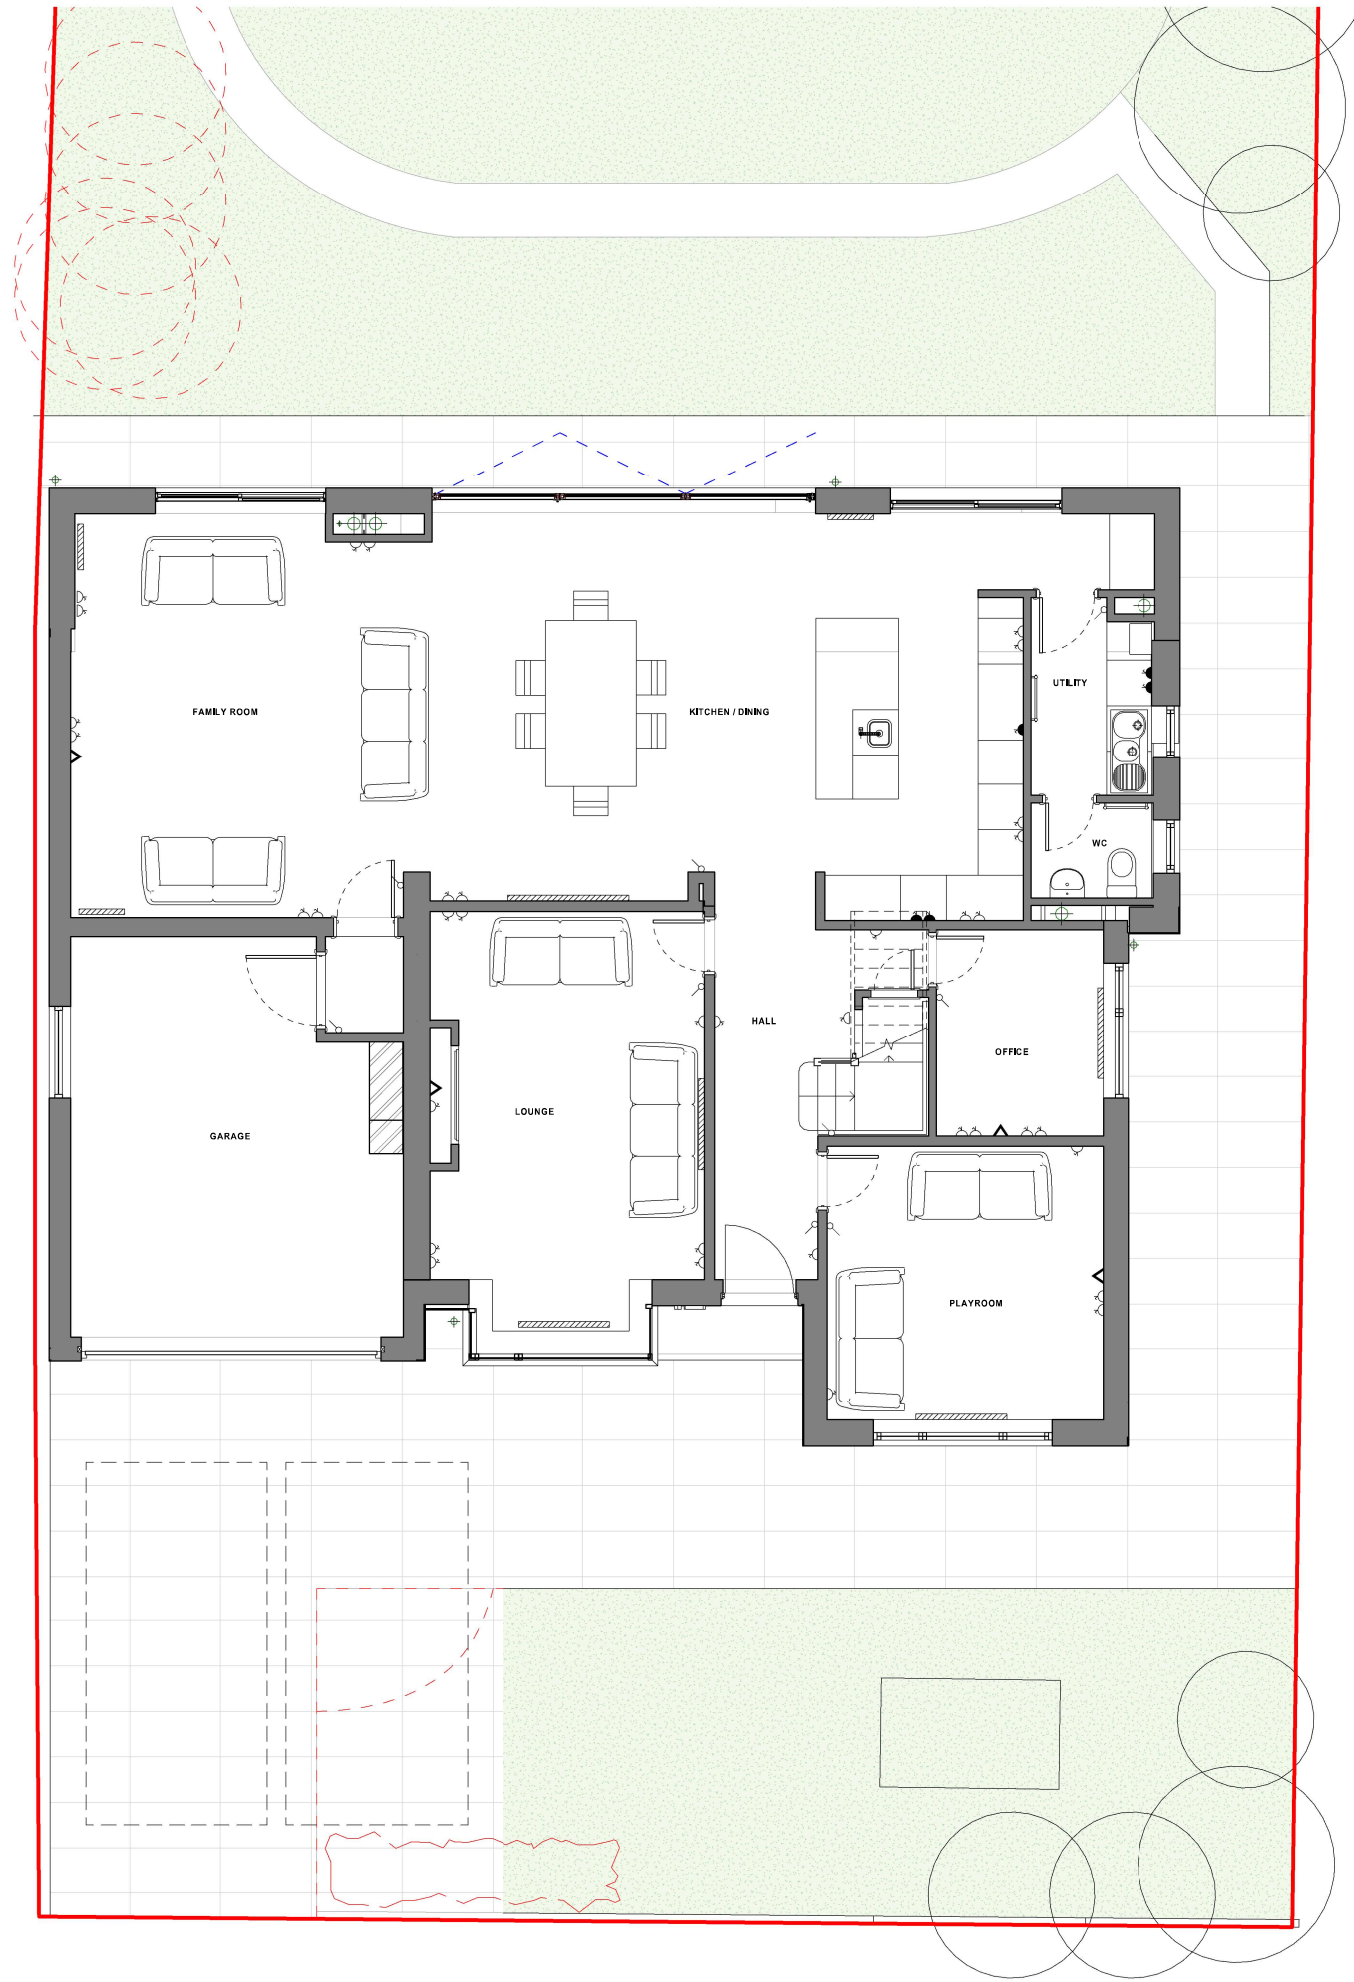

1 Level 0 - Proposed GA Plan
1 : 50

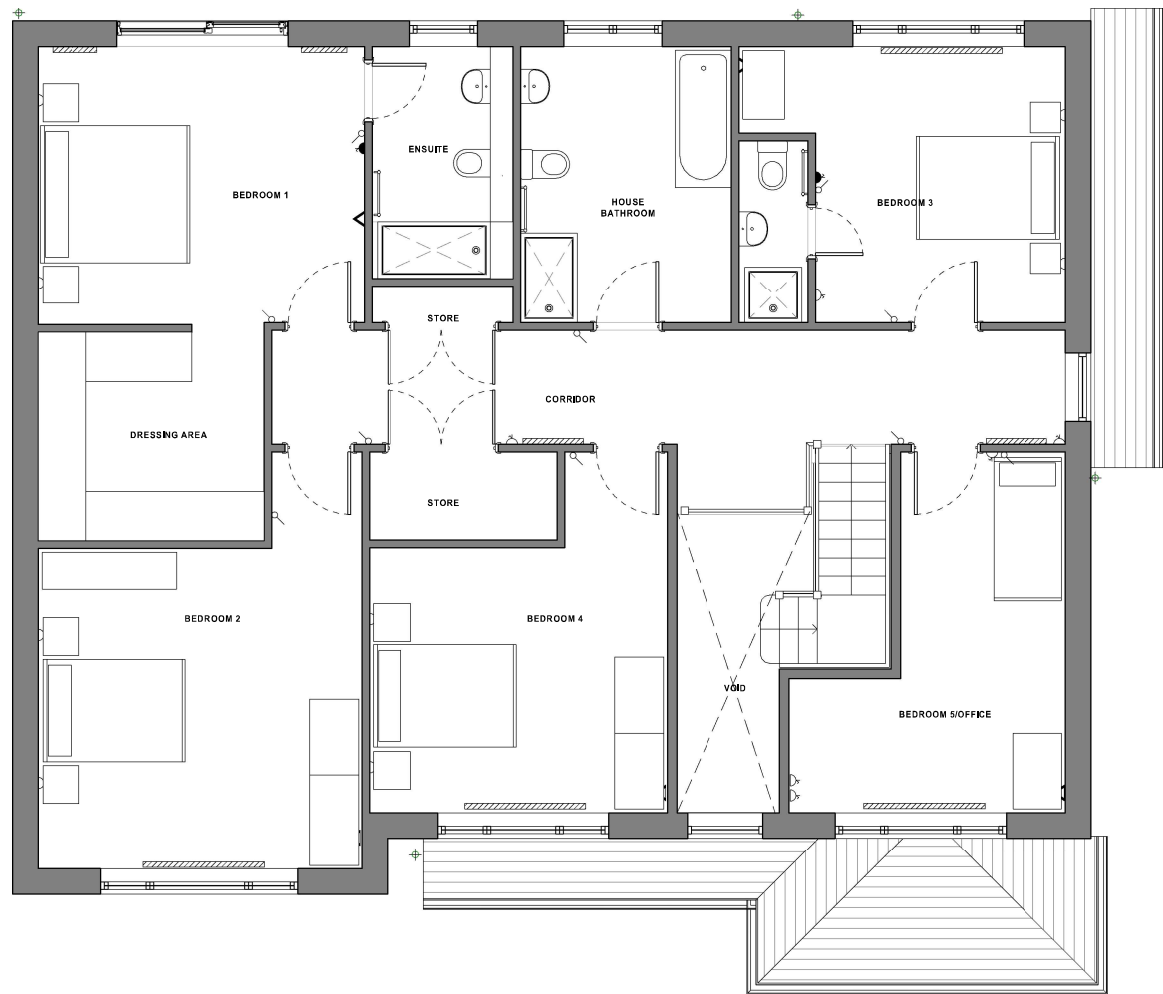

2 Level 01 - Proposed GA Plan
1 : 50

1	Side door removed obscure window added. Bedroom 3 shown with 2 opening lights as per front windows	08/06/22	CRH	SH
Rev	Description	Date	Dr	App
CRH		22/03/22	SH	

drawing			
Planning - Proposed Plans			
		plot date	
		scale	@A1
drawing number		rev	issue status
SK110		1	