

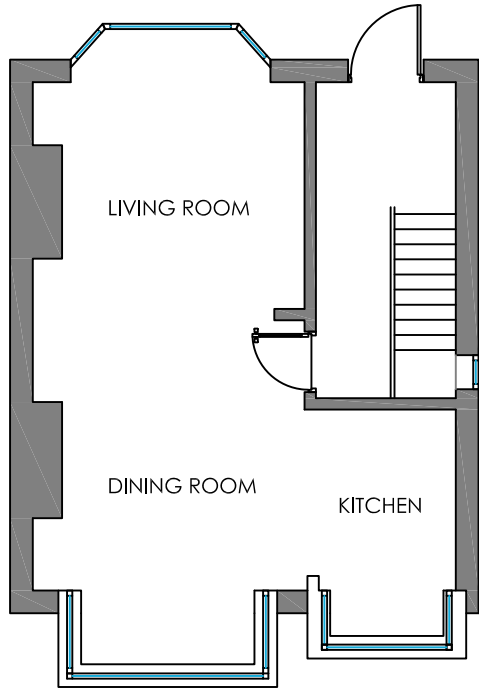


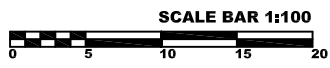


EXISTING GROUND FLOOR PLAN

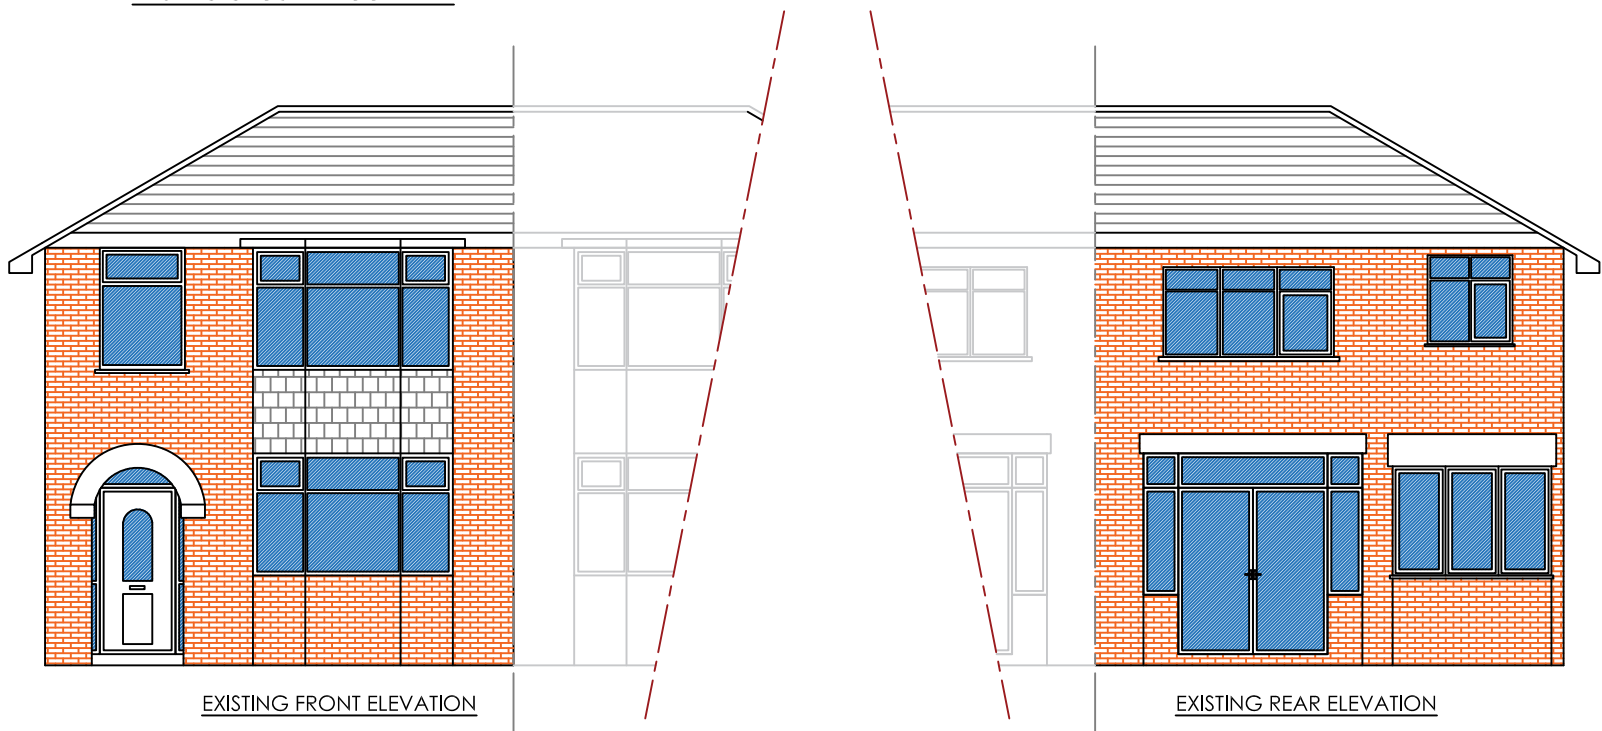


EXISTING FRONT ELEVATION

EXISTING REAR ELEVATION

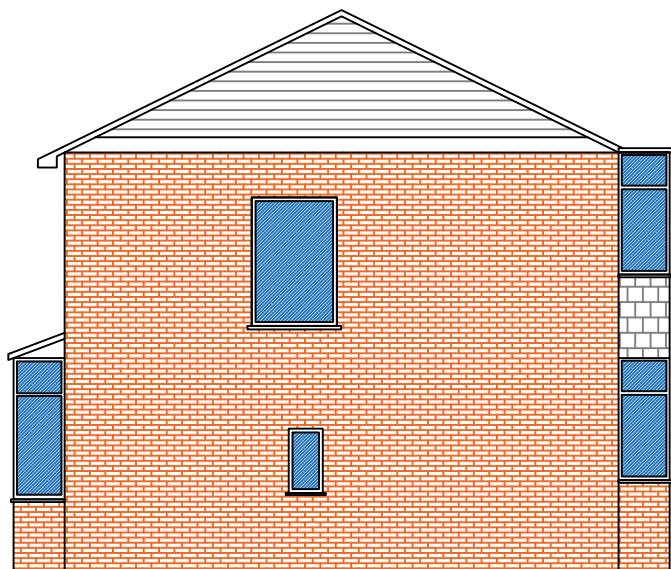

EXISTING GABLE ELEVATION

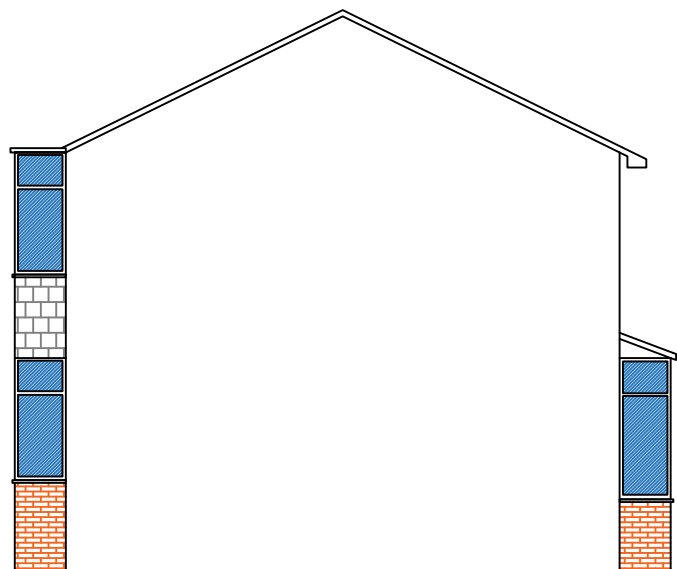

EXISTING PARTY WALL ELEVATION