


THE BUILDER MUST CHECK THE SITE AND THE APPROVED DRAWINGS BEFORE COMMENCING THE WORKS AND MUST TAKE ANY WORKING MEASUREMENTS AS NECESSARY. ANY DISCREPANCY IN THE DRAWING MUST BE REPORTED TO THE CLIENT .

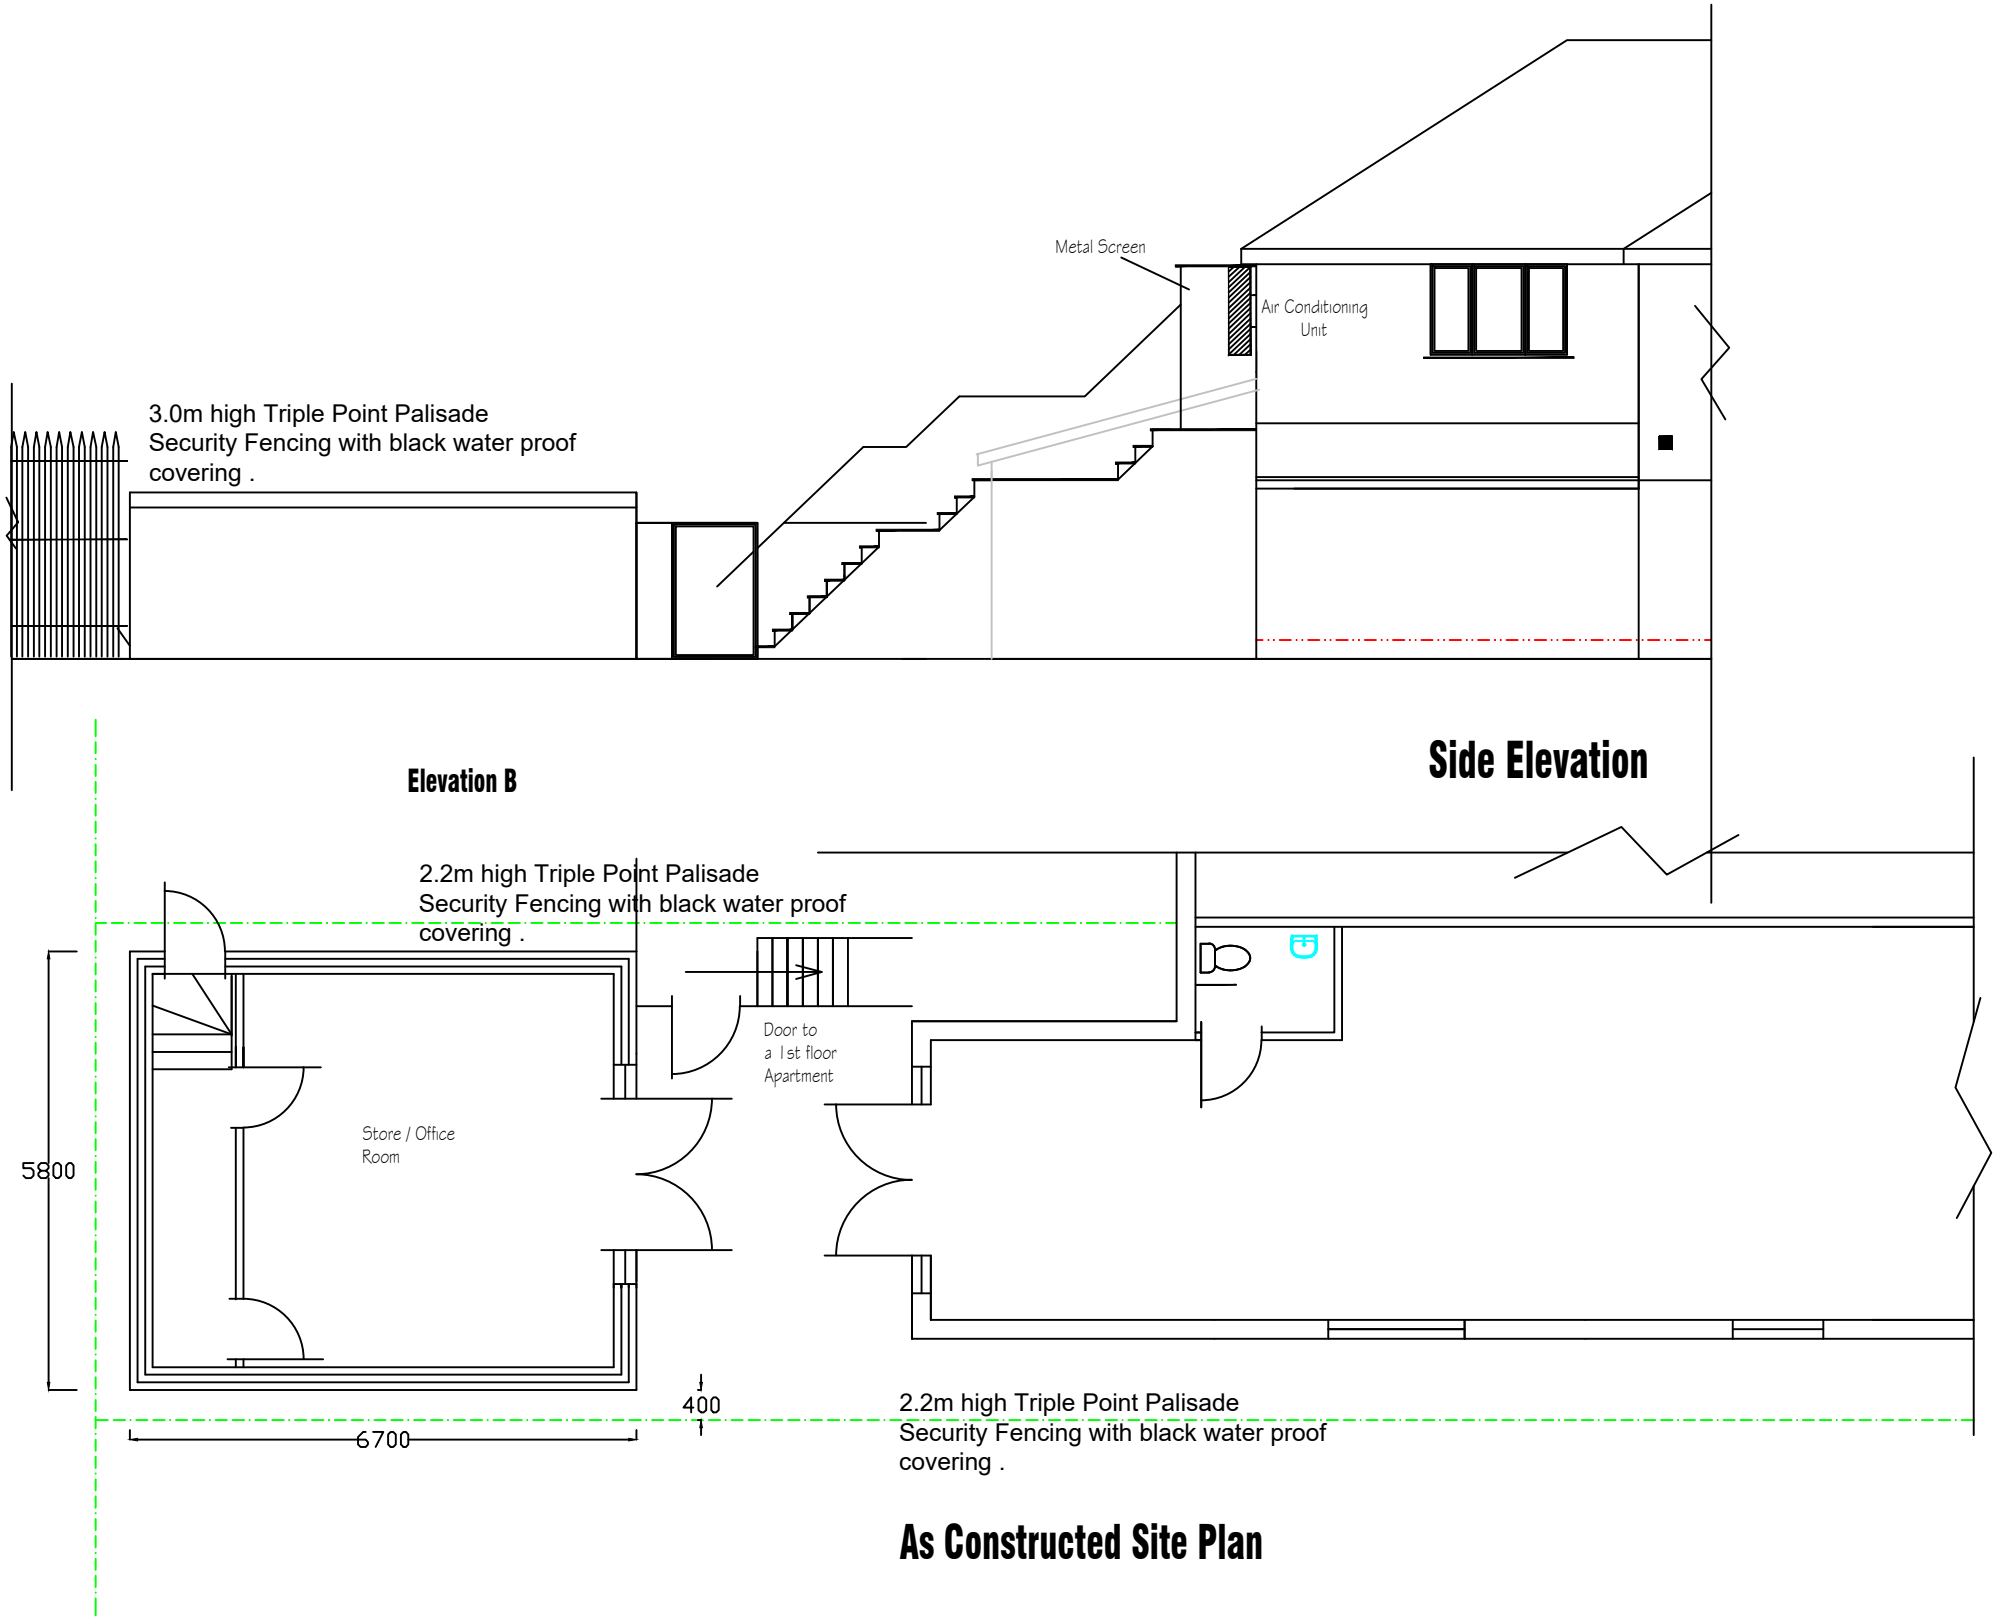

Date	Rev	Description	
3.3.20	A	Planning	
H S H Engineering Design Services Ltd 428 Cheetham Hill Road Cheetham Manchester M8 9LE. UK 01617956385,07940197 333			
project title	Proposed out building at the rear of the building.		
client	Mr Asim Humza		
dwg. title	Proposed Plan		
dwg.no.	sheet no.	scale.	job no.
03A		1:100 • A3	
65B Windsor Road Pretwich M25 0DB			
drawn by.	checked by.	approved by.	date
TZ			June 2025