

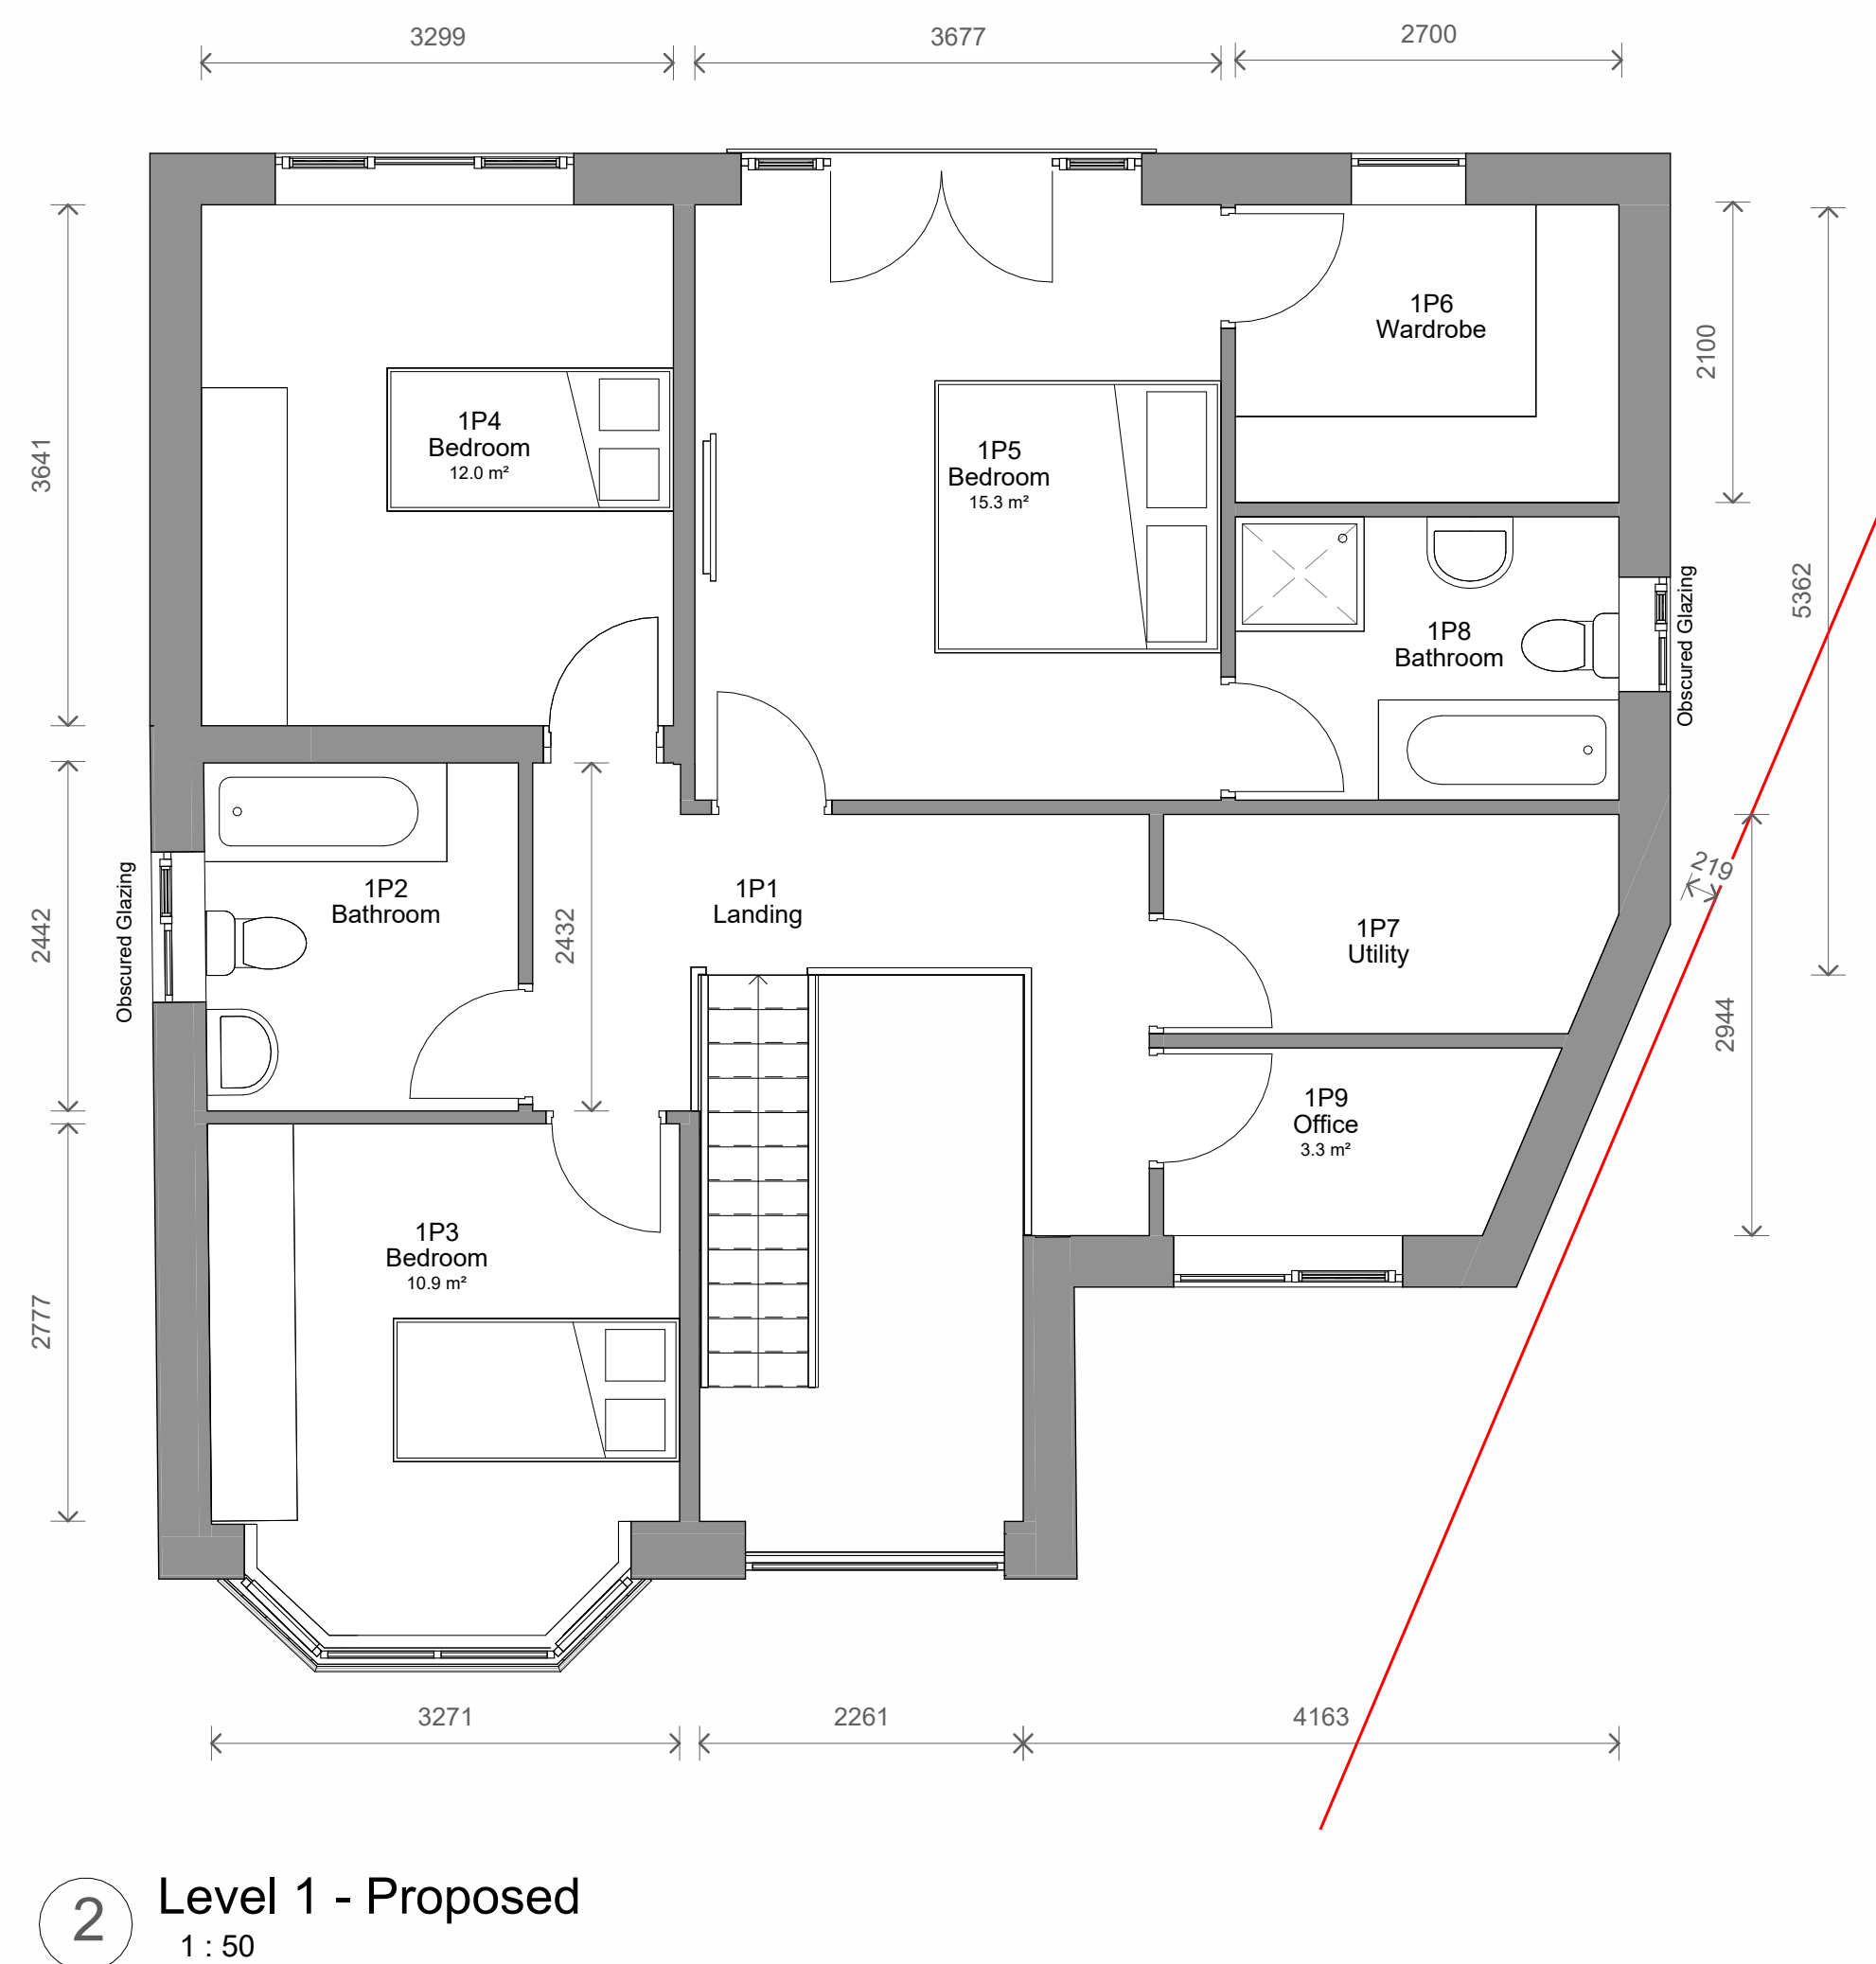
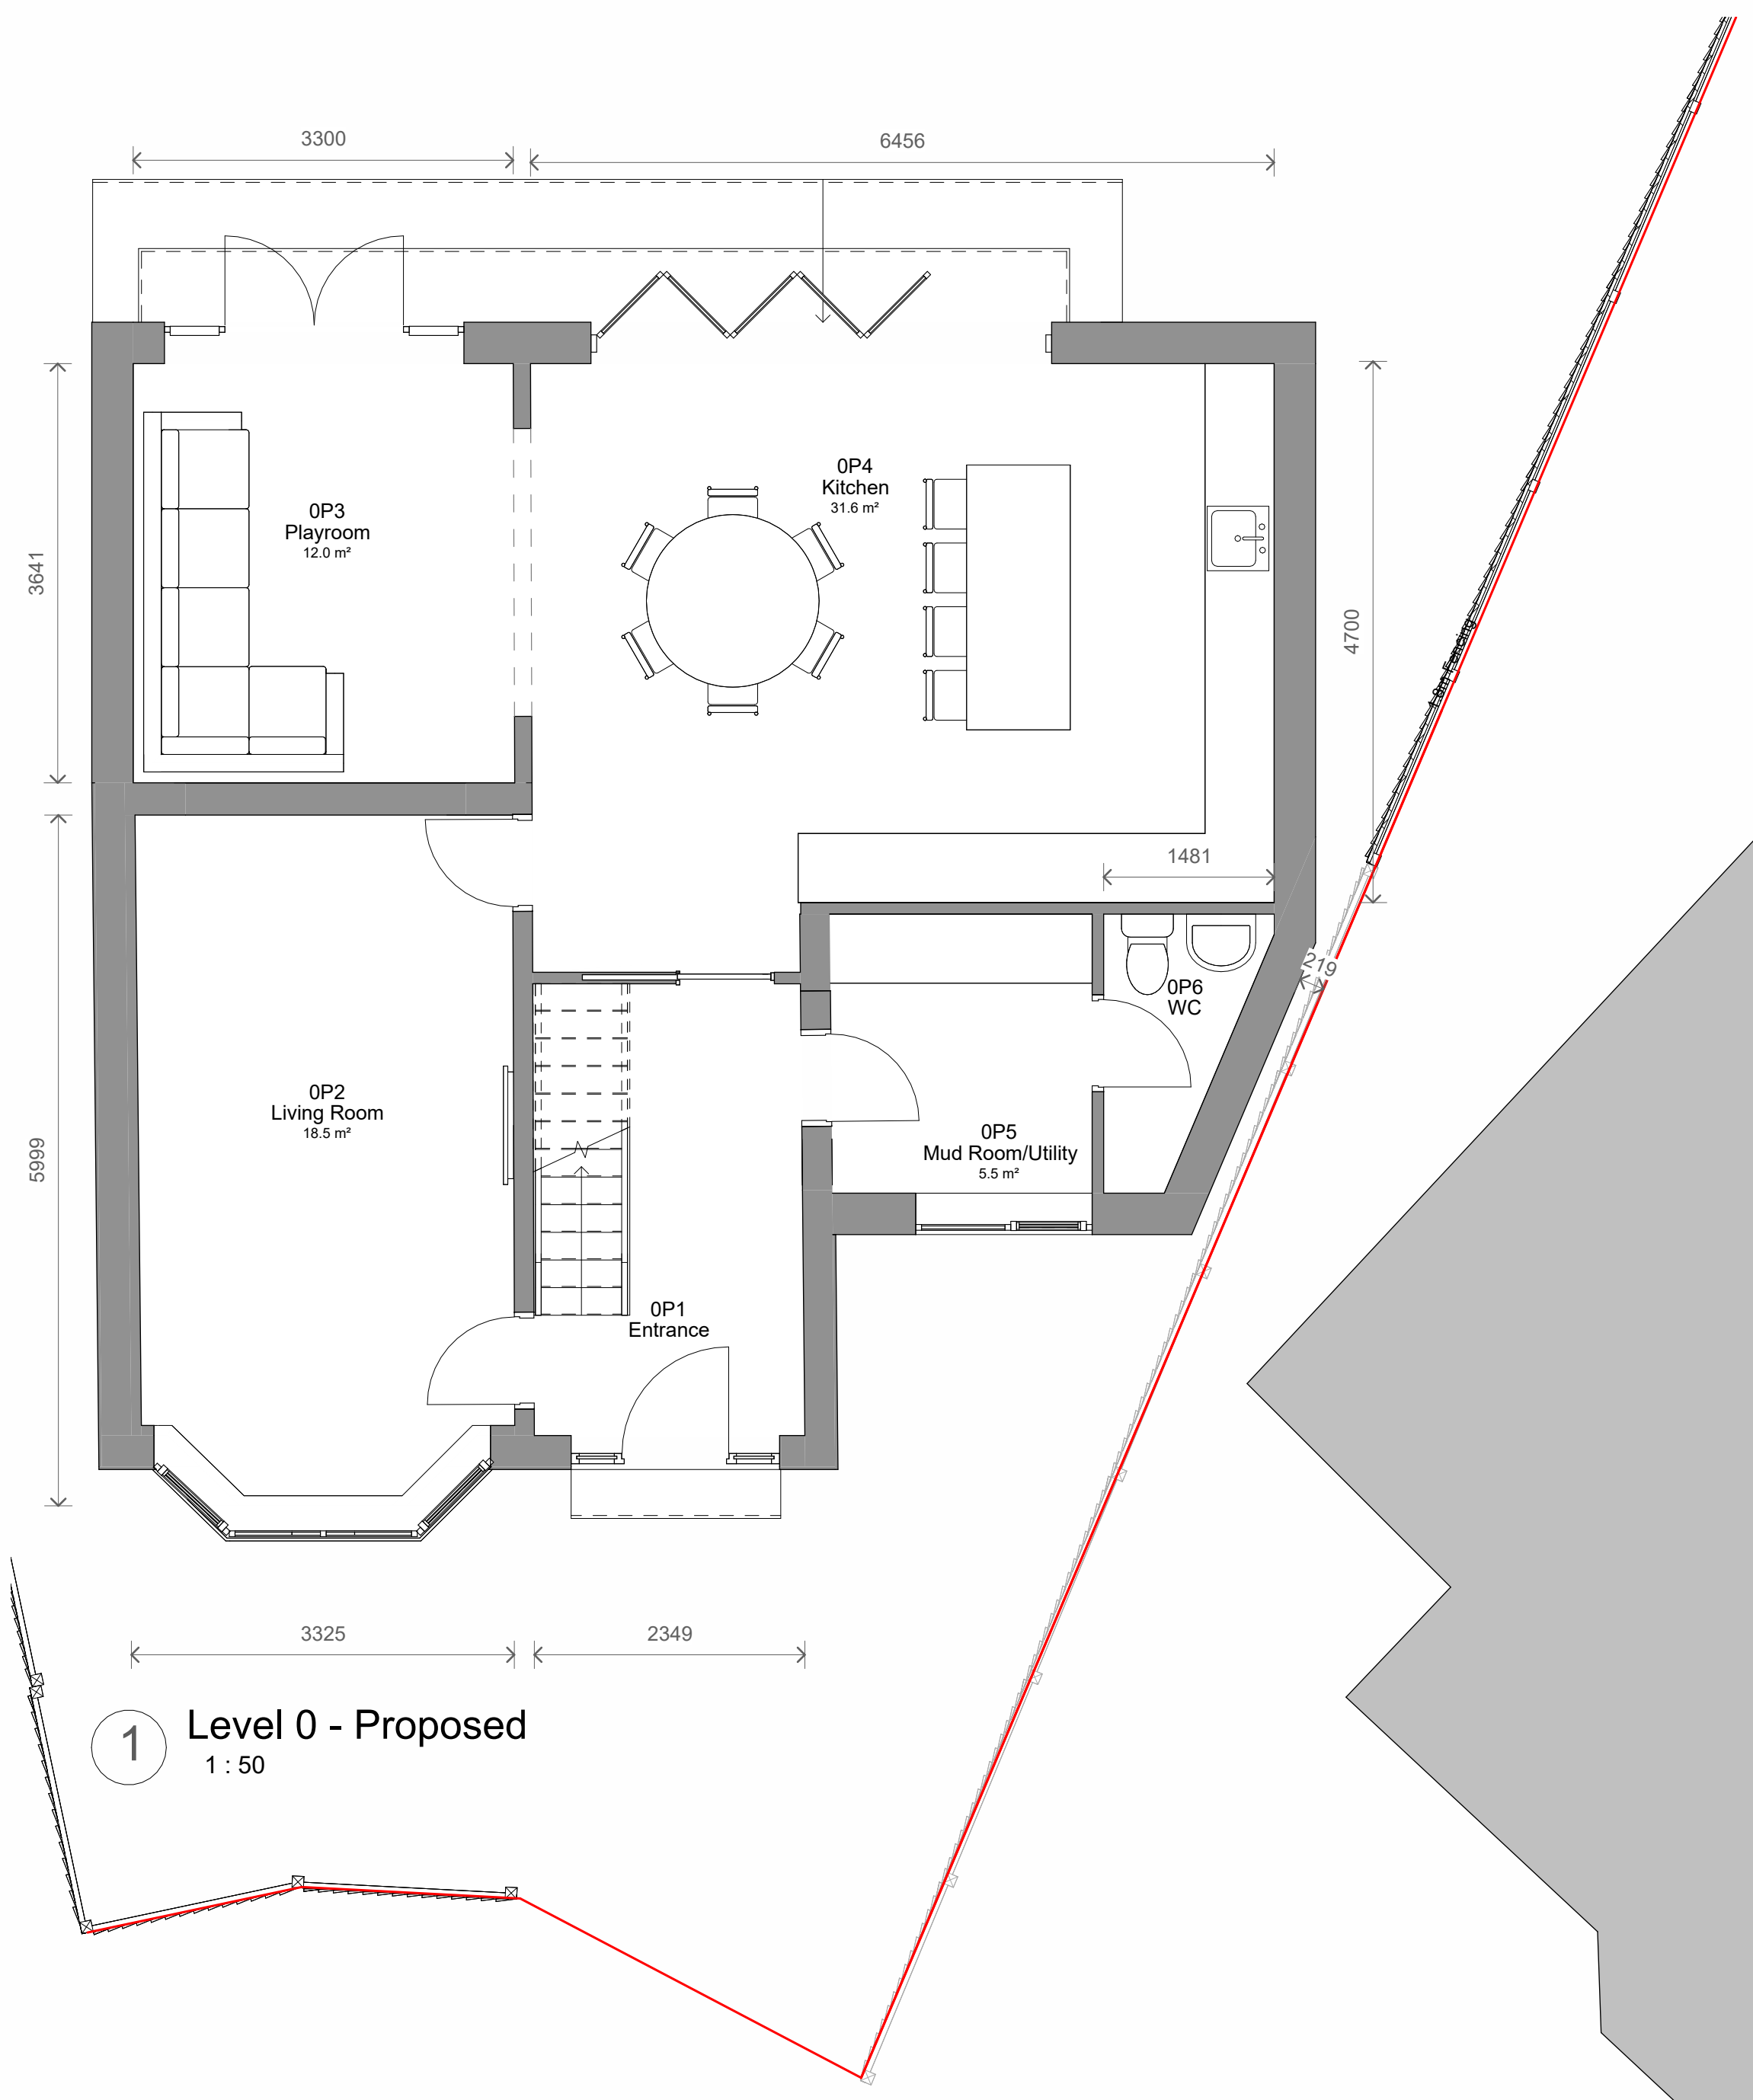


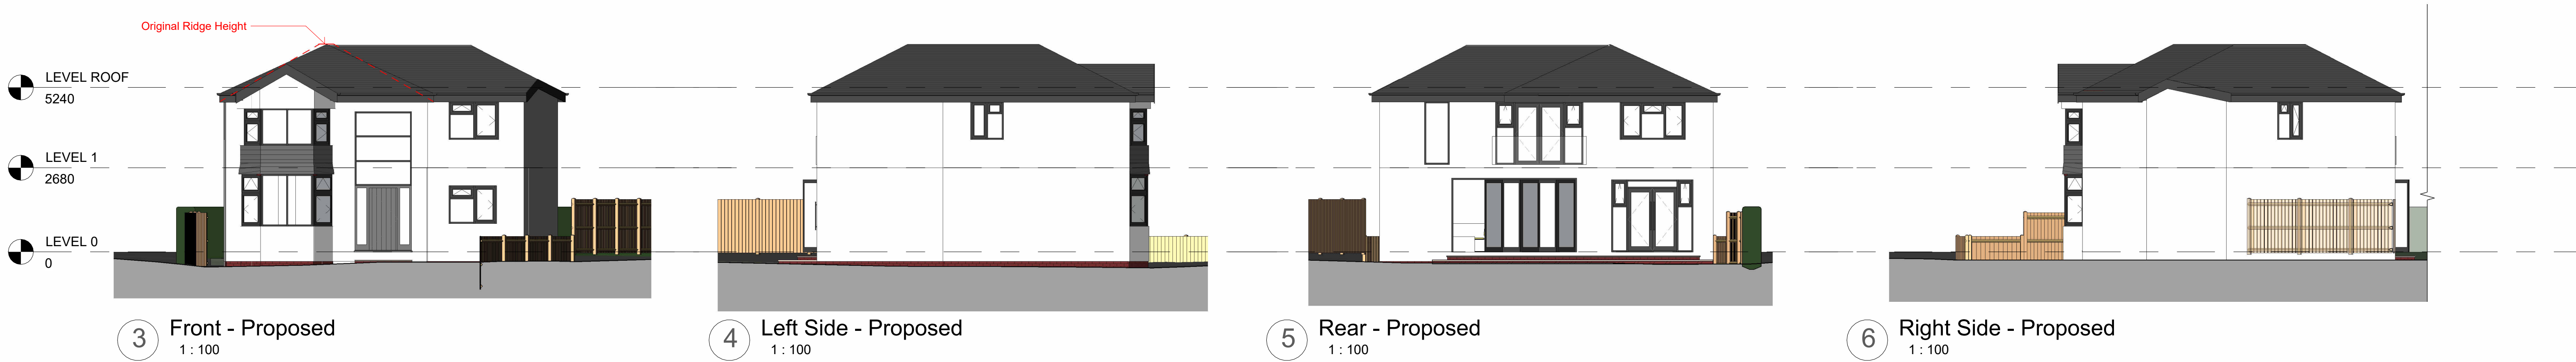

ALL SIDE ELEVATION
WINDOWS TO HAVE
OBSCURED GLAZING

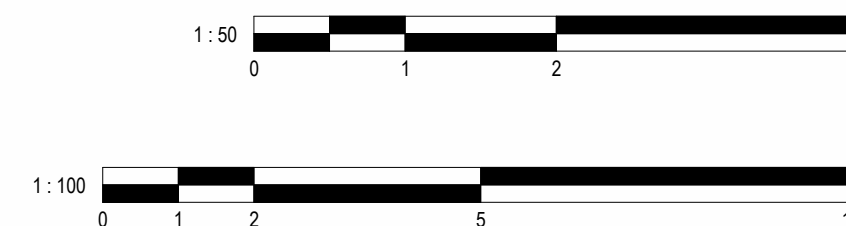

No.	Description	Date	Initial
-----	-------------	------	---------

PROJECT	18 Malvern Close		
---------	------------------	--	--

TITLE	Proposed Plans and Elevations		
-------	-------------------------------	--	--

STATUS	DESIGN		
--------	--------	--	--

DRAWN BY	DATE	SCALE (@ A1)
CB	06/03/2026	As indicated

PROJECT NUMBER	DRAWING NUMBER	REV
GSS25200.1	003	

GOLD SKETCH
S T U D I O S
www.goldsketch.co.uk info@goldsketch.co.uk 0161 792 9595

NOTES:
© COPYRIGHT - ALL RIGHTS RESERVED.
THIS DRAWING SHALL NOT BE REPRODUCED WITHOUT PRIOR WRITTEN CONSENT.
DRAWING TO BE USED FOR THE STATUS INDICATED ONLY.
ALL DIMENSIONS AND SETTING OUT SHALL BE VERIFIED AND CONFIRMED ON SITE. ANY DISCREPANCIES TO BE REPORTED TO THE
DESIGNER IMMEDIATELY.
THIS DRAWING IS THE PROPERTY OF GOLD SKETCH. ALL DIMENSIONS AND MATERIALS TO BE IN ACCORDANCE WITH CURRENT BUILDING
LEGISLATION, RELEVANT CODES OF PRACTICE AND BRITISH STANDARDS. ALL DIMENSIONS ON THIS DRAWING ARE IN MILLIMETRES UNLESS
OTHERWISE STATED.