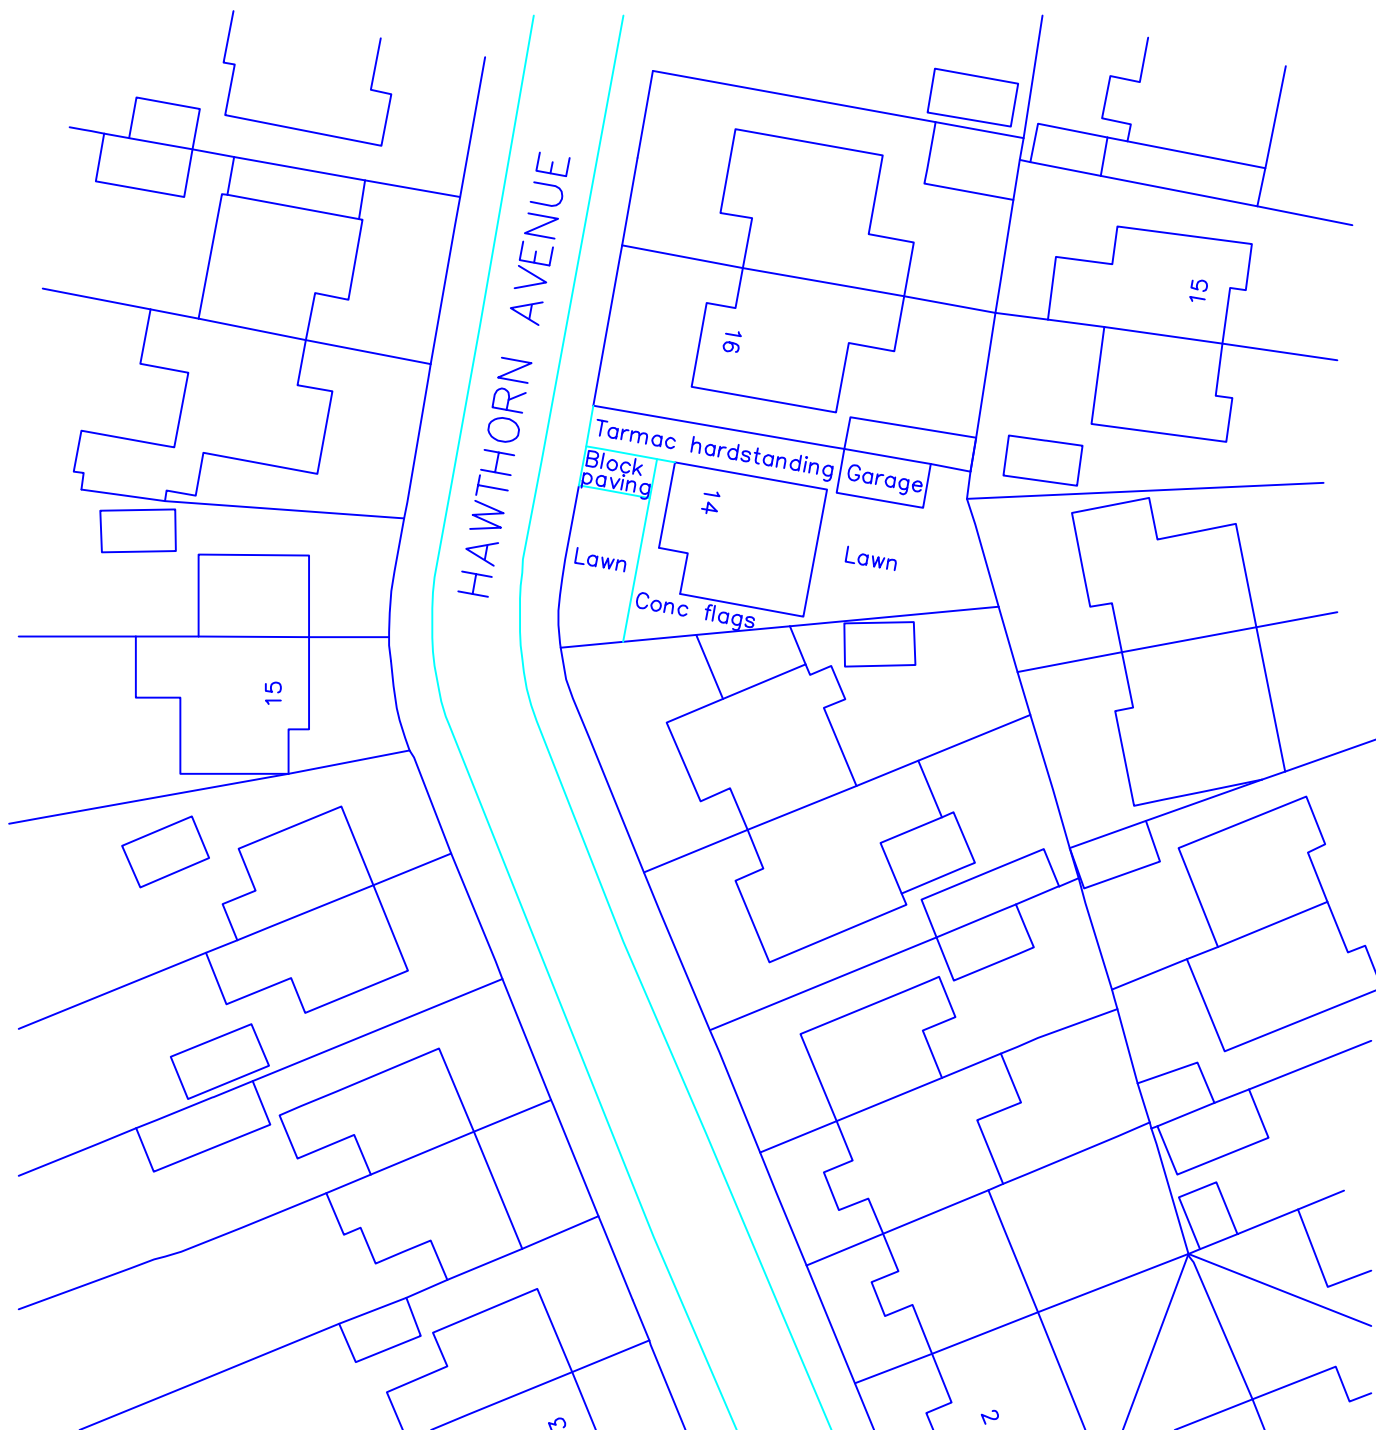


0 10 20 30 m

14 Hawthorn Avenue Holcombe Brook Bury BL0 9UZ	scale 1:500 at A4 June 2022
LB1-03	Existing Block Plan
P P Y design Ltd	