




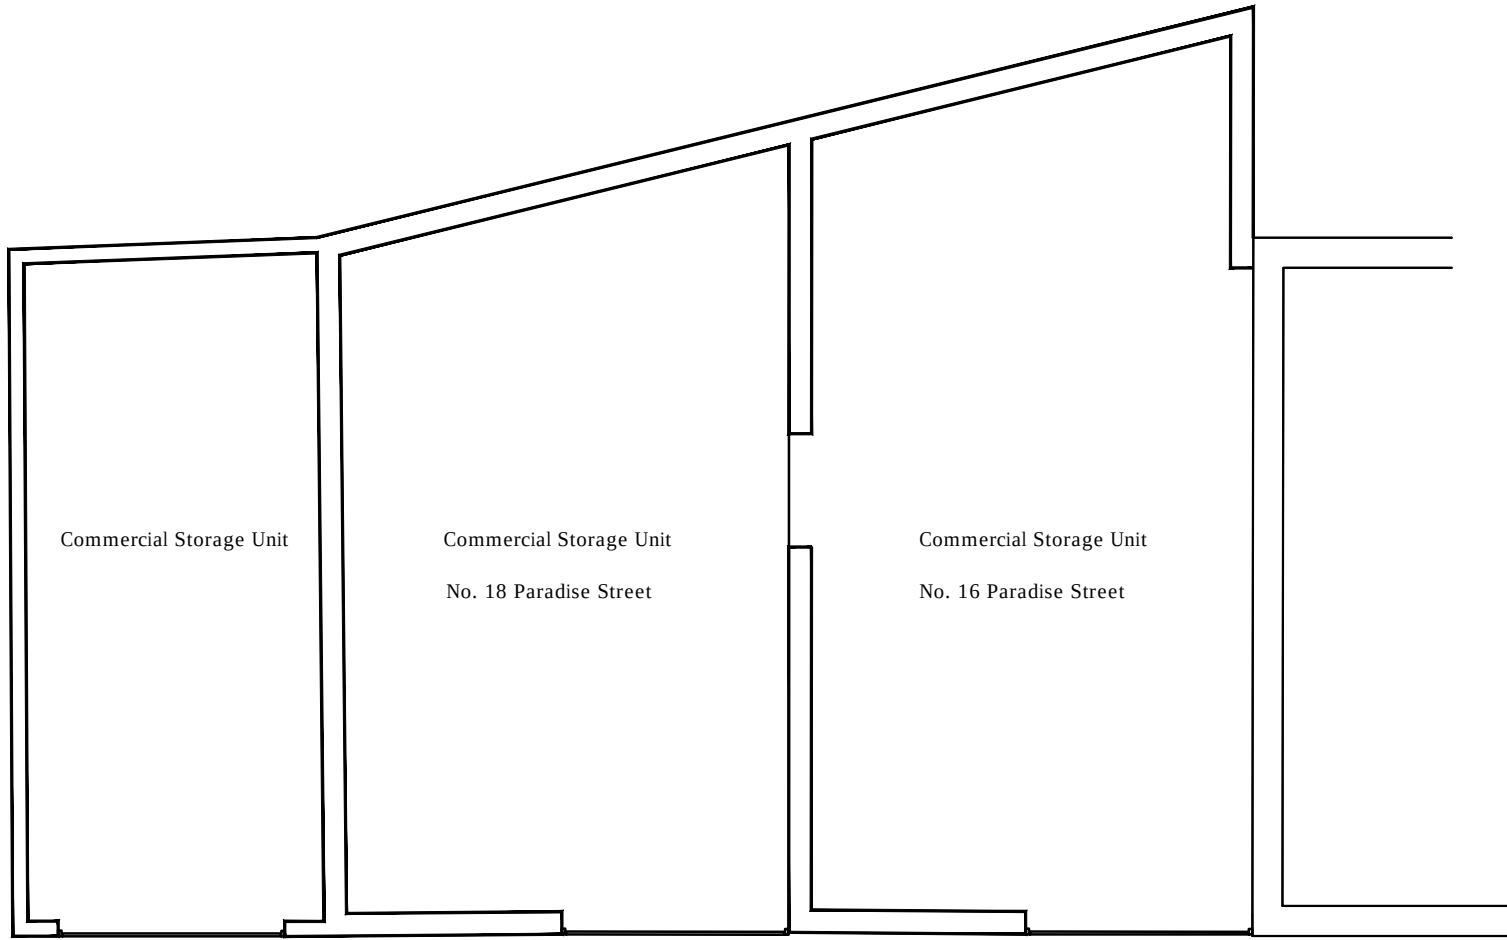


Existing Ground Floor Plan (1:100)

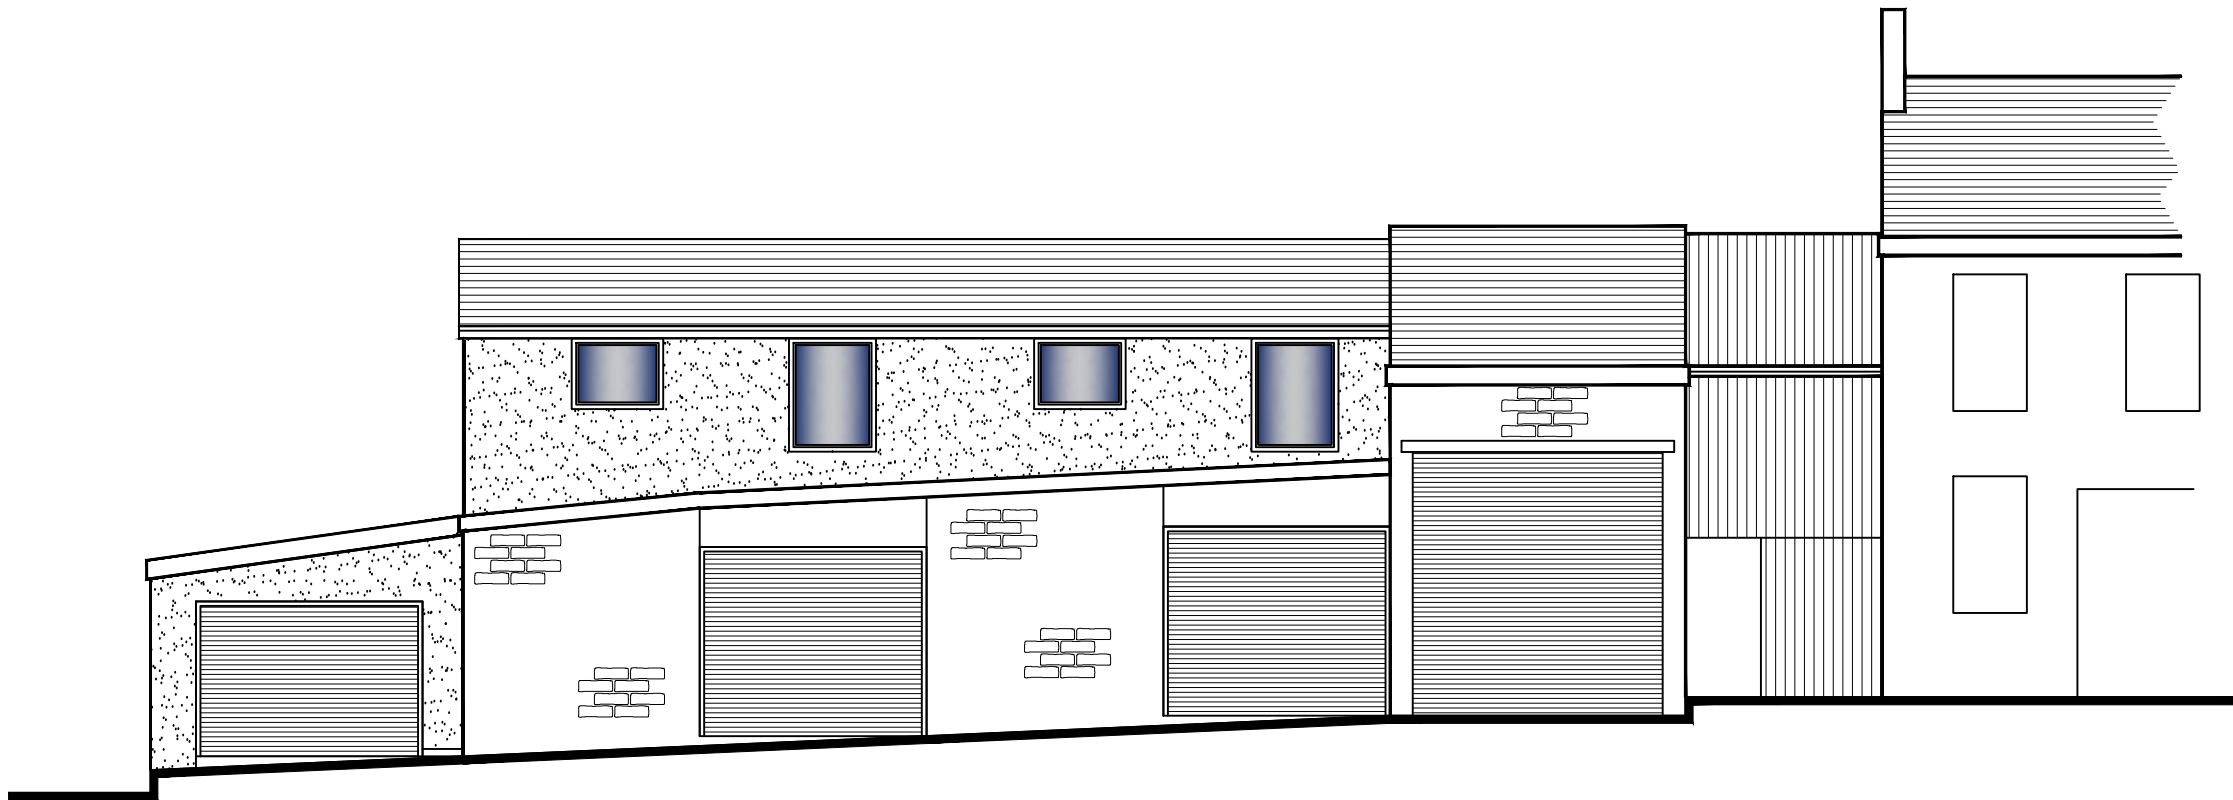

Existing Paradise Street Elevation (1:100)

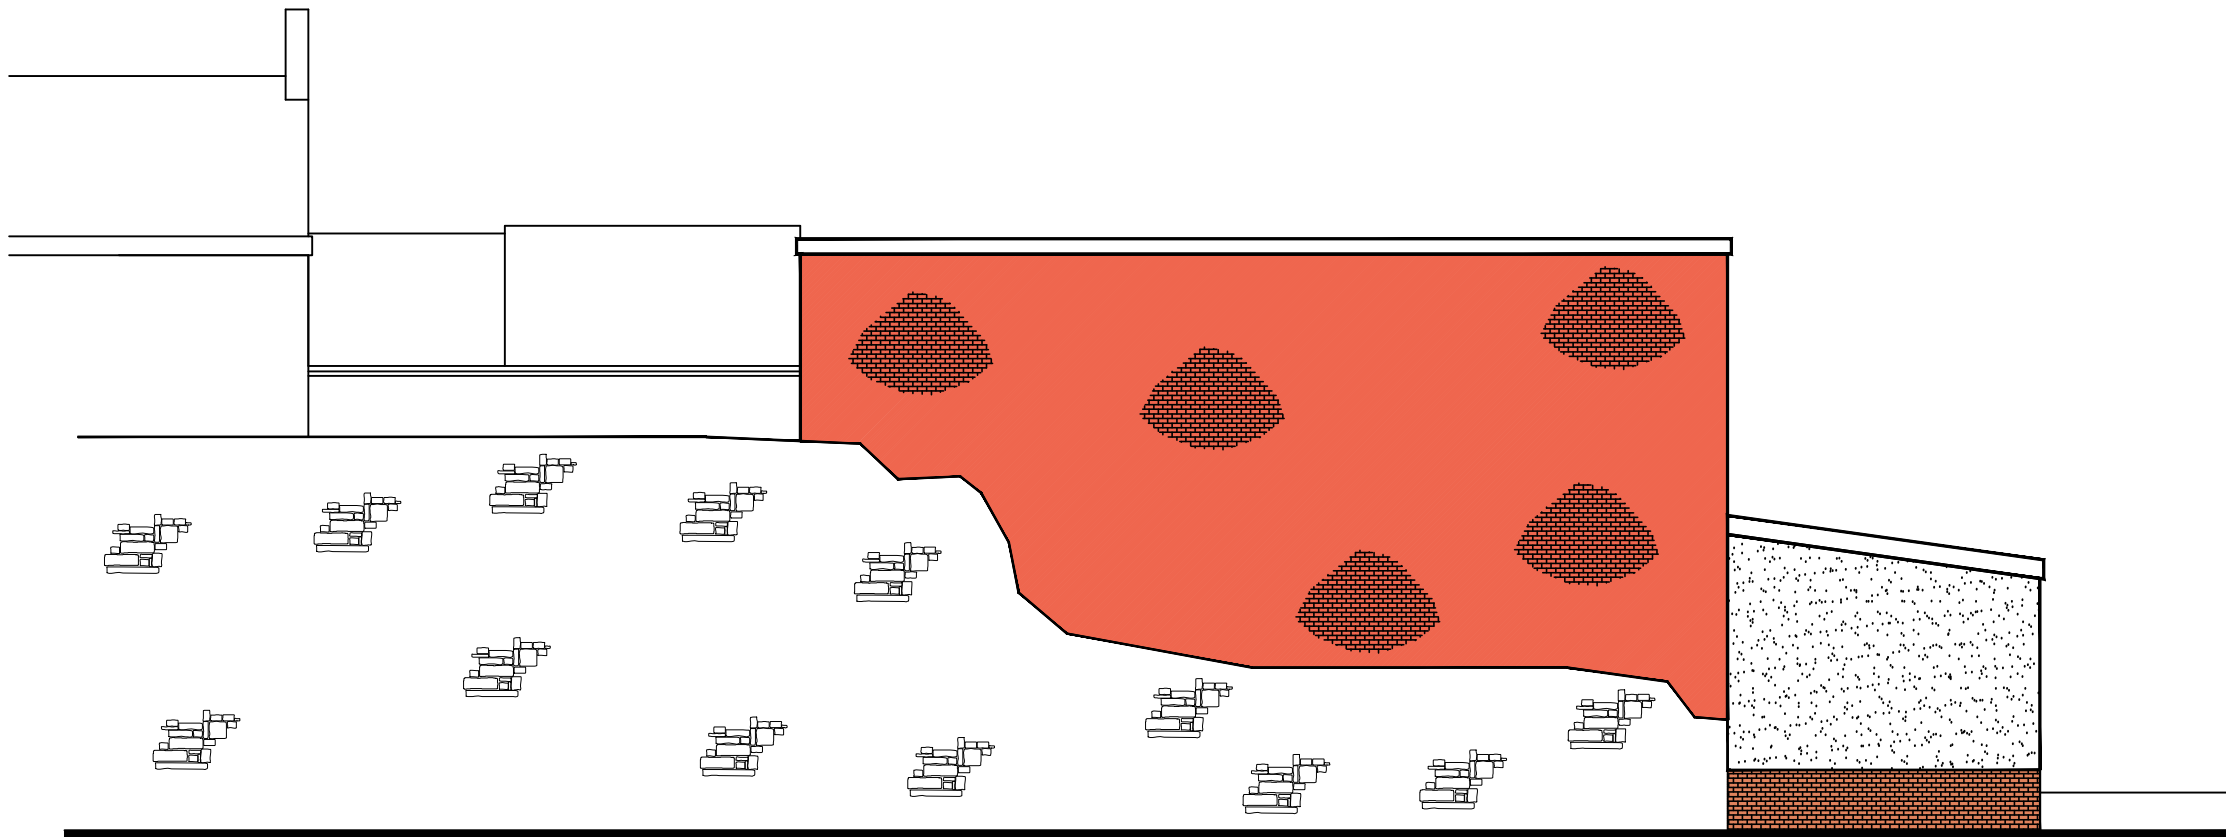

Existing Rear Elevation (1:100)

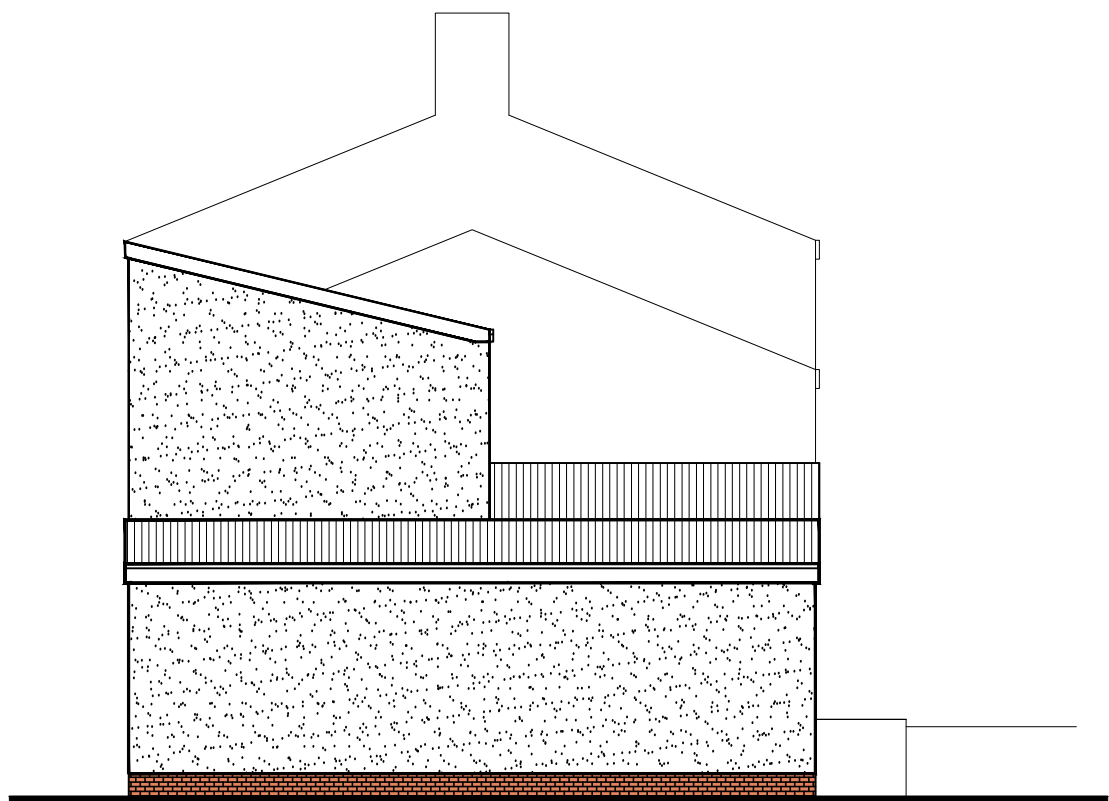

Existing Gable Elevation (1:100)

For Planning
Purposes only

Client			
Andrew Warburton			
Project			
Erection of Residential Dwellings at 16-18 Paradise Street, Ramsbottom BL0 9BS			
Job No.	Area	File Ref	
2020-16			
Title			
Existing Plans & Elevations			
2020/16-01			rev. A
Date	Drn.	Scale	Checked
25.03.20	B. Edmondson	AS Noted	

This drawing is solely owned by edmondson design services and will remain so and not be reproduced in part or whole, without the express written approval of edmondson design services.



20 Fernhill Drive
Stacksteads, Bacup
Lancashire
OL13 8JS
tel 01706 870944
mob: 07528809176
e:info@eds20.co.uk