



Appendix I Outline Drainage Plan

Appendix I Outline Drainage Plan

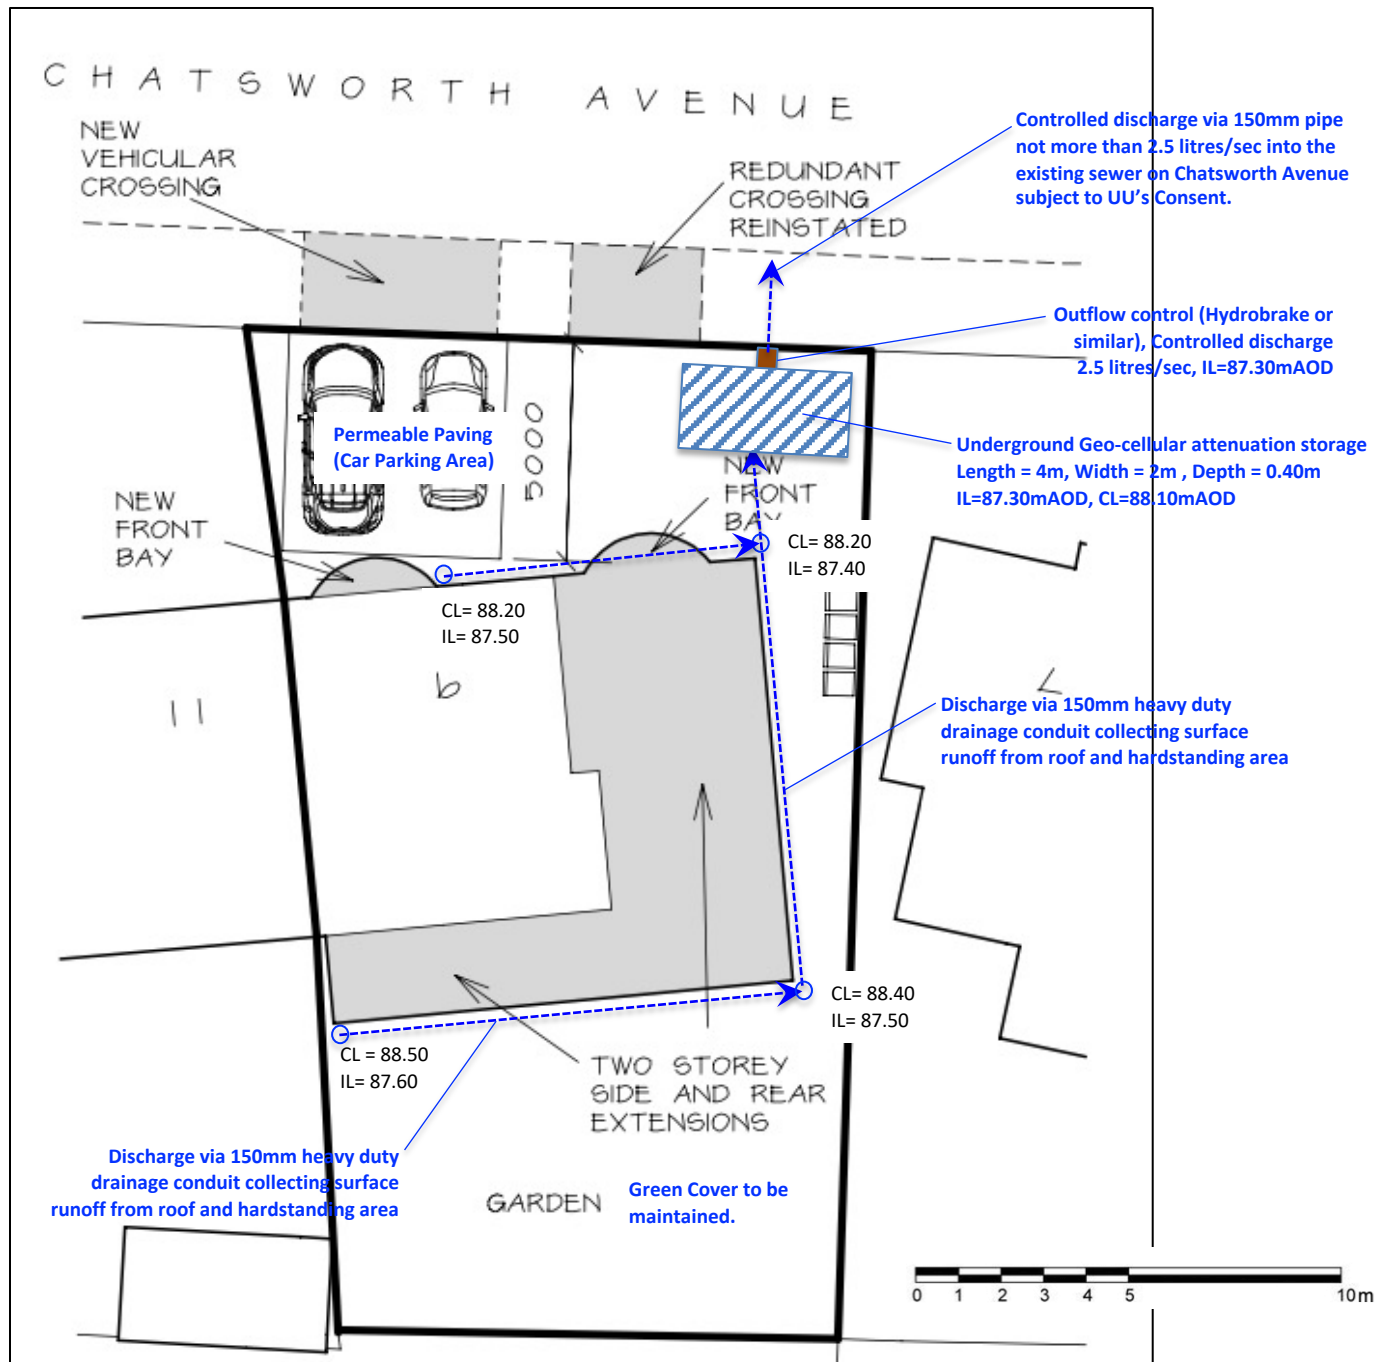


Appendix I Outline Drainage Plan

Cross-section Details of Attenuation Storage

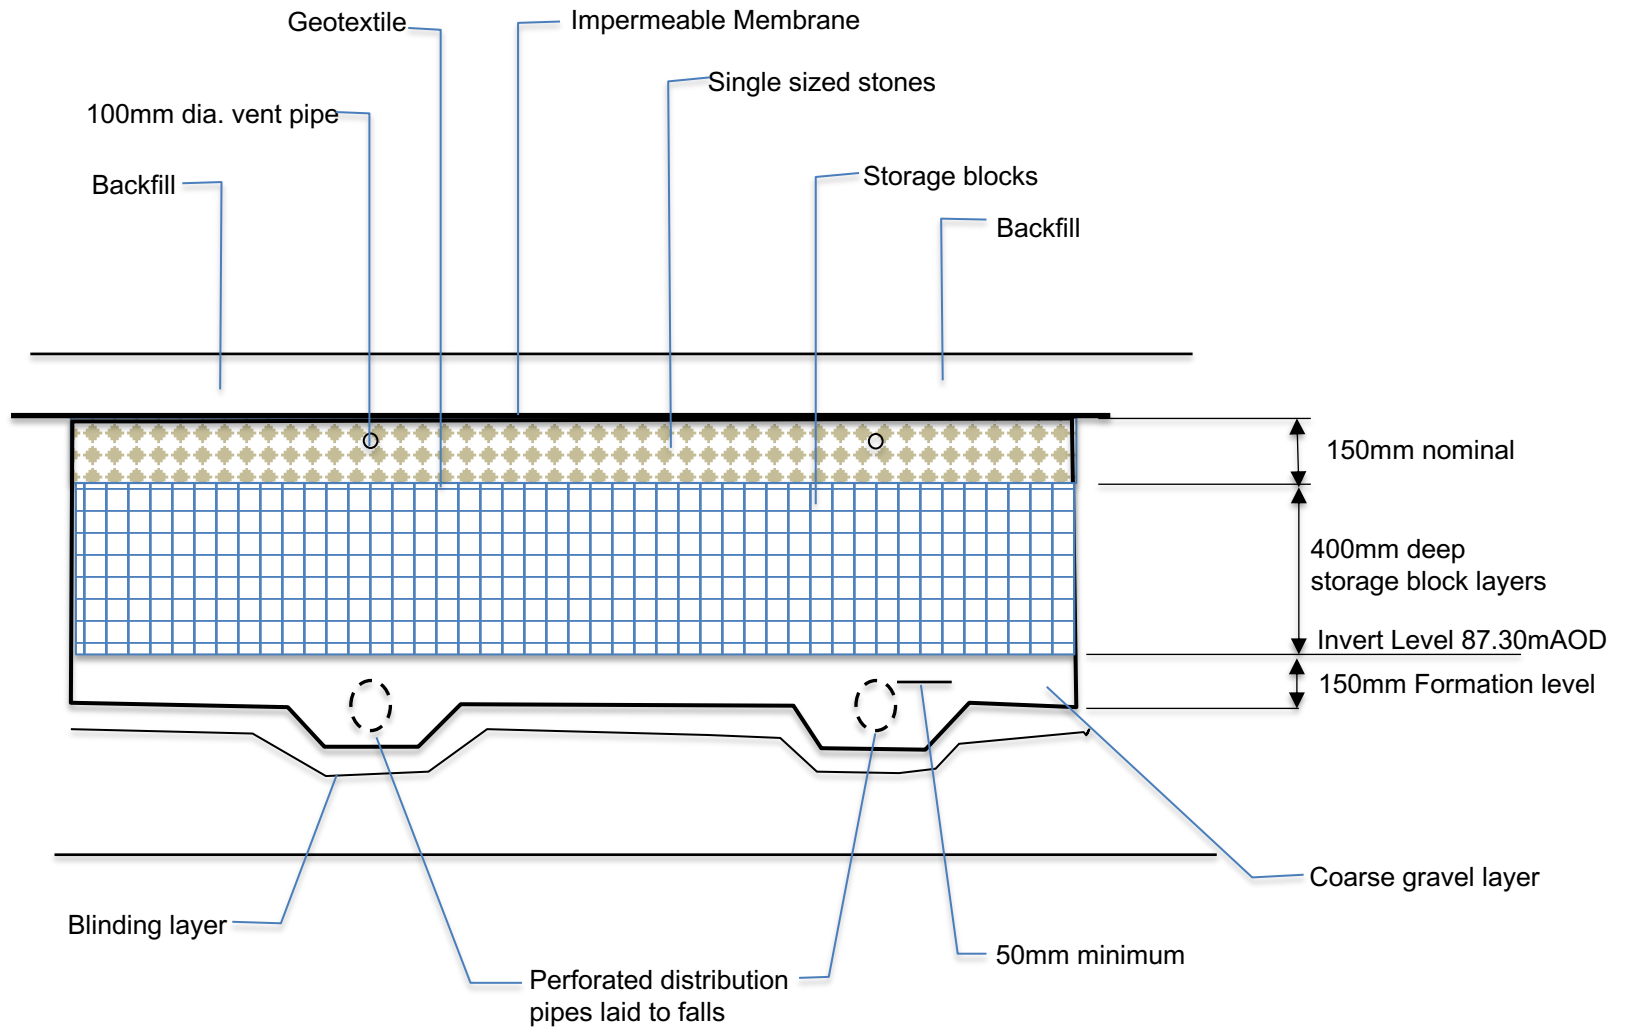

Appendix I Outline Drainage Plan

Permeable Block Paving Details

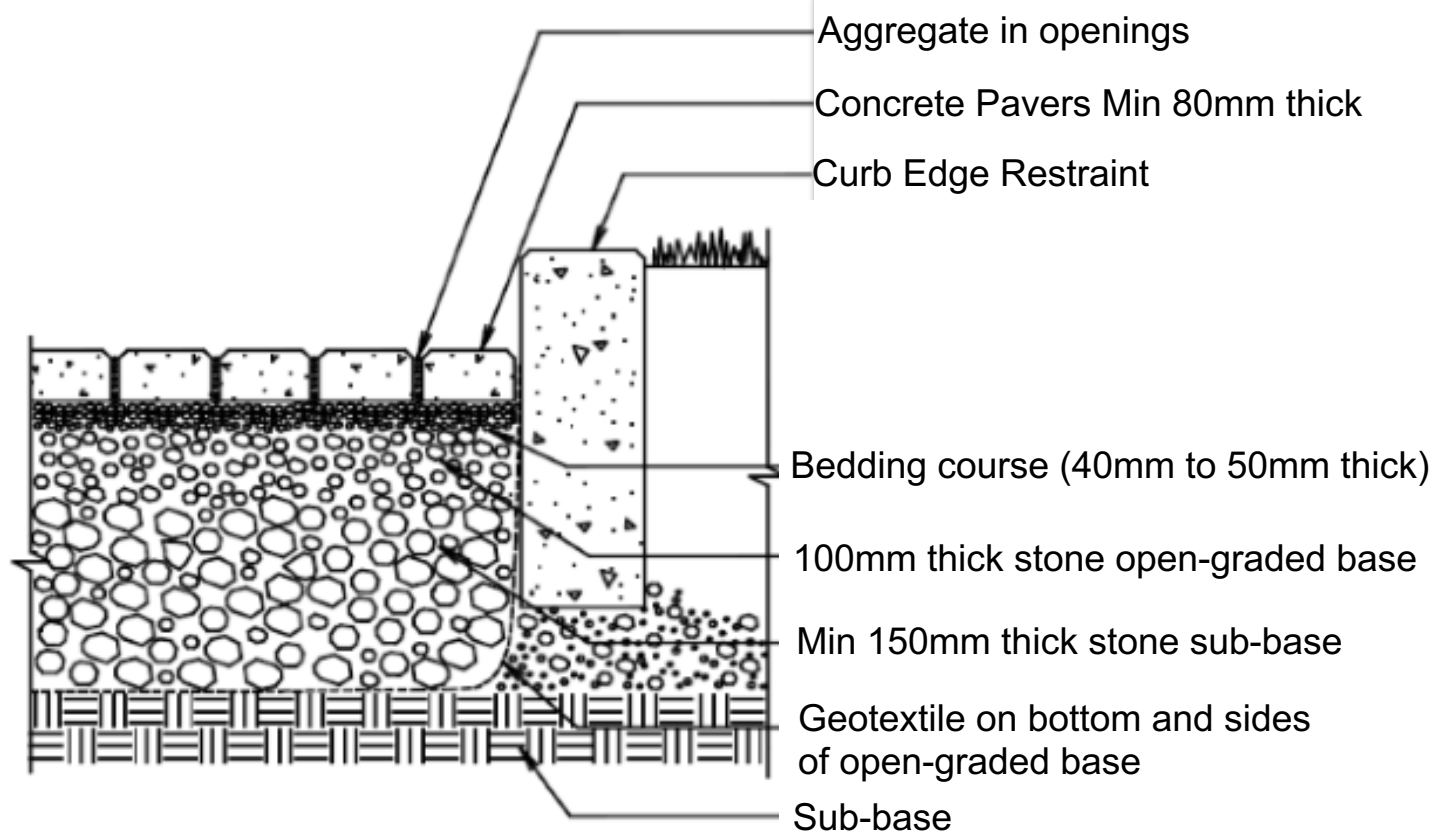

Typical Permeable Block Paving Sectional Details