1:500 SITE - LOCATION - PLAN

ADDRESS: ——

N°: 74 Boundary Drive,
Bradley Fold,
Radcliffe, BL2 6RU.

DEC' 2021.

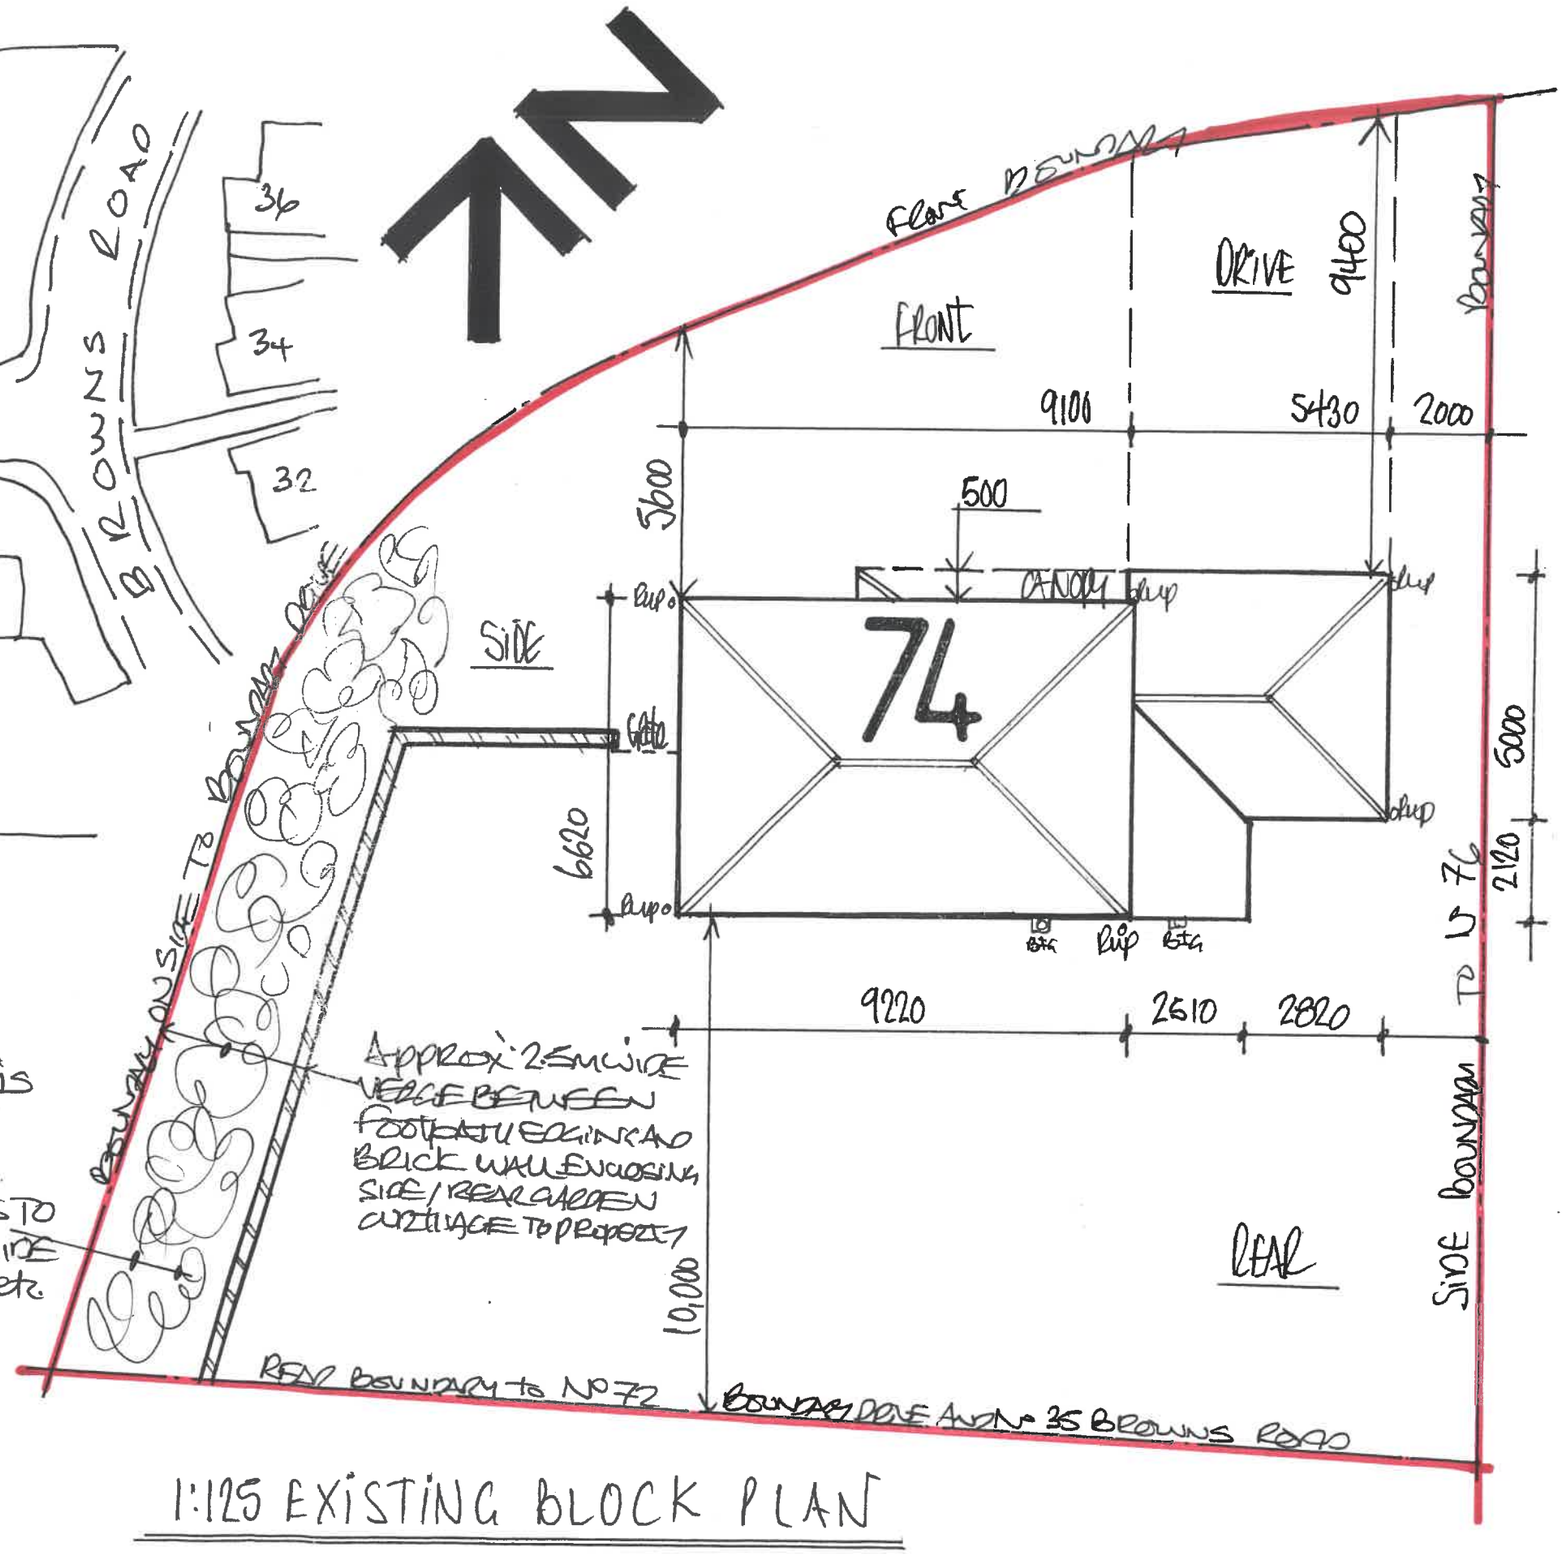

1:125 EXISTING BLOCK PLAN

DRG N°: 1