
- 'SITE - DRAINAGE'

- AS ADVISED BY APPLICANTS FW BRANCH DRAINAGE FROM DETACHED BUNGALOW ARE CONNECTED UP TO AN EXISTING "SEPTIC-TANK" LOCATED IN FRONT GARDEN AREA @ APPROX' 14M AWAY FROM FRONT ELEVATION POSITIONED ADJACENT TO BOUNDARY BETWEEN Nº 327 & Nº 329
- BECAUSE OF ABOVE SURFACE WATER BRANCH DRAINAGE WOULD NOT NORMALLY BE CONNECTED TO A SEPTIC-TANK TO AVOID "FLUSHING-OUT" OF SEPTIC TANK IN PERIODS OF HEAVY RAIN WATER / DOWNPOURS etc...

- VOID/SPACE BETWEEN REAR OF BUNGALOW / CONSERVATORY AND BETWEEN GAS BOILER-ROOM AND FLAT ROOFED EXTENSION... CONTAINS MAJORITY OF FW SANITARY PLUMBING AND WASTES INC KITCHEN WASTES BATH WASTES & INTO SOIL & VENT PIPES AND OPEN CLAYPOTS etc.

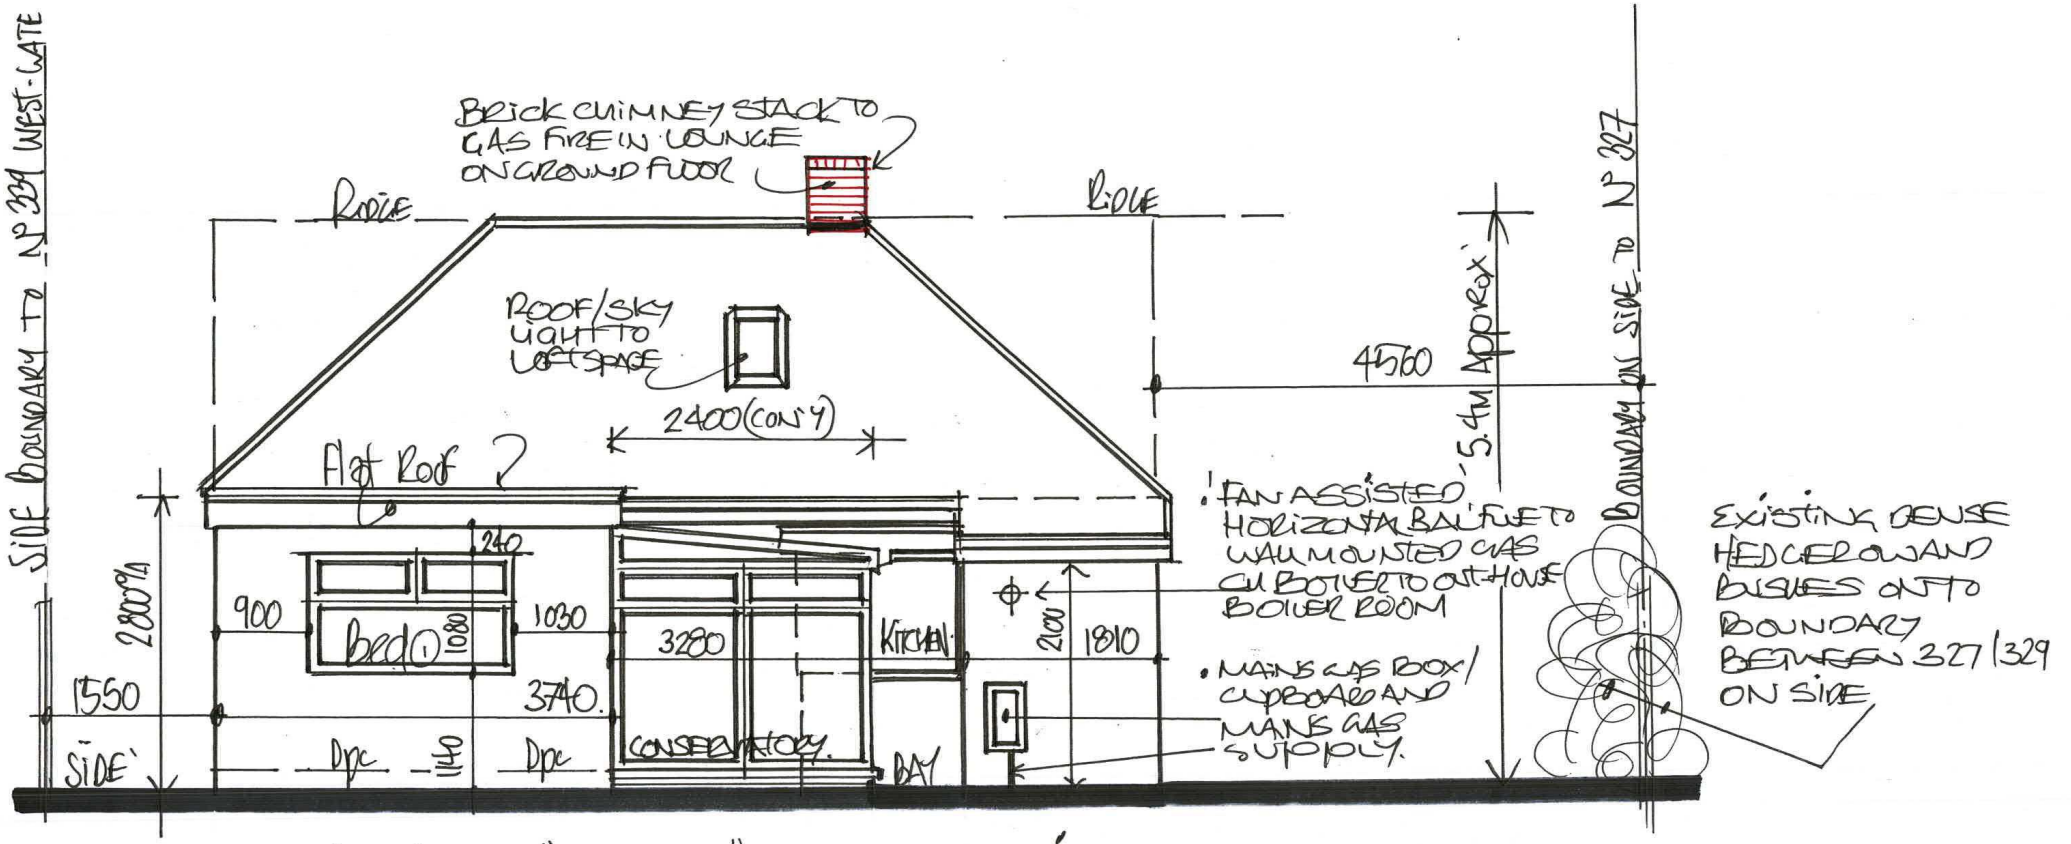

1:50 EXISTING "REAR" - ELEVATION

3740 (EXTENSION) | 1760 | 152d (BAY) | 1810 (BOILER ROOM)

DRG Nº: 4